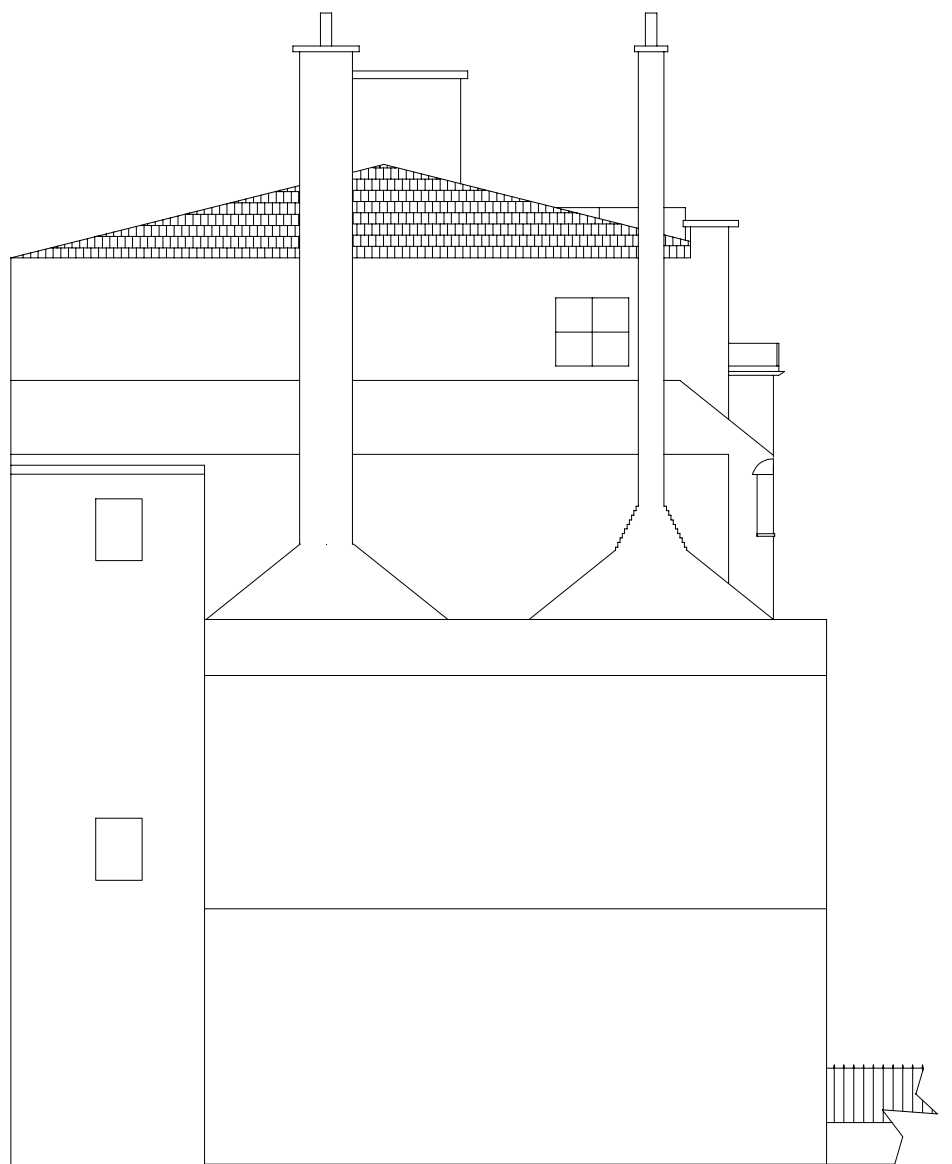
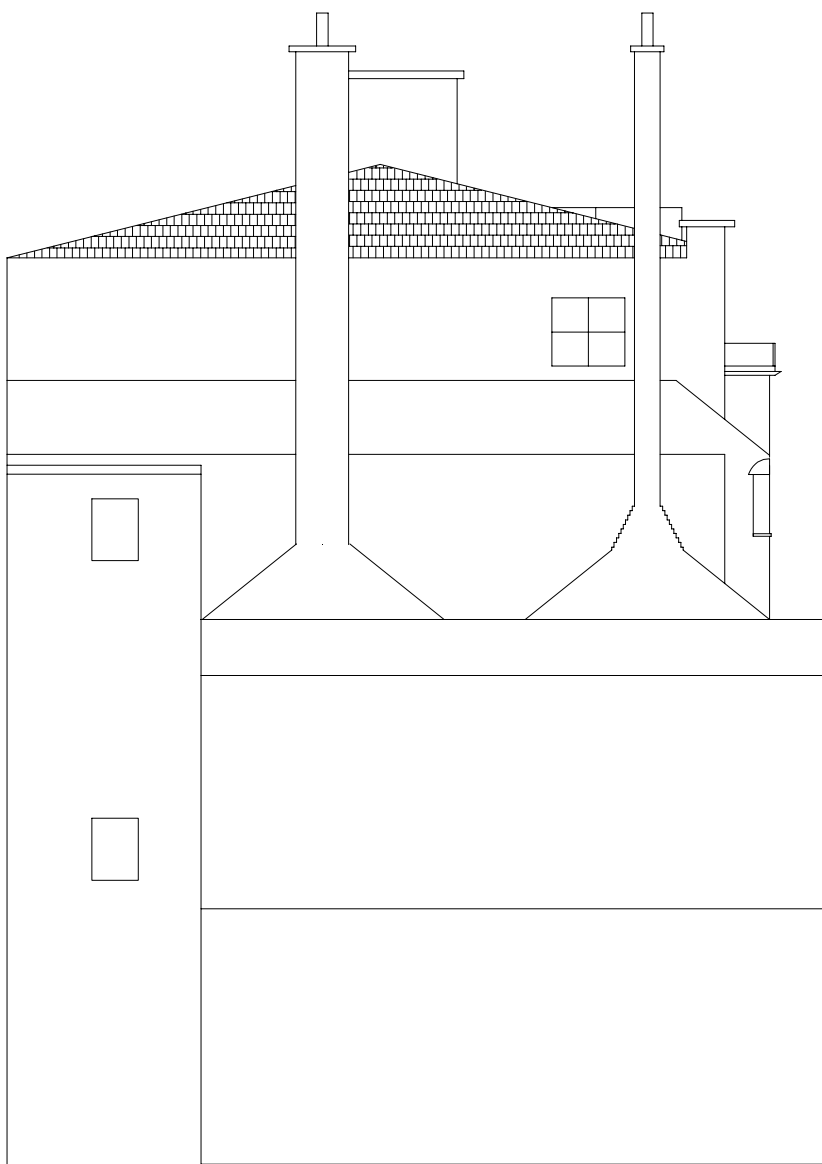


196 & 197 PARROCK STREET
SOUTH ELEVATIONS
EXISTING AND PROPOSED

Scale 1:100 @ A3

Drawing Number
PSH 005

Revision
0

Date
24/01/2023