


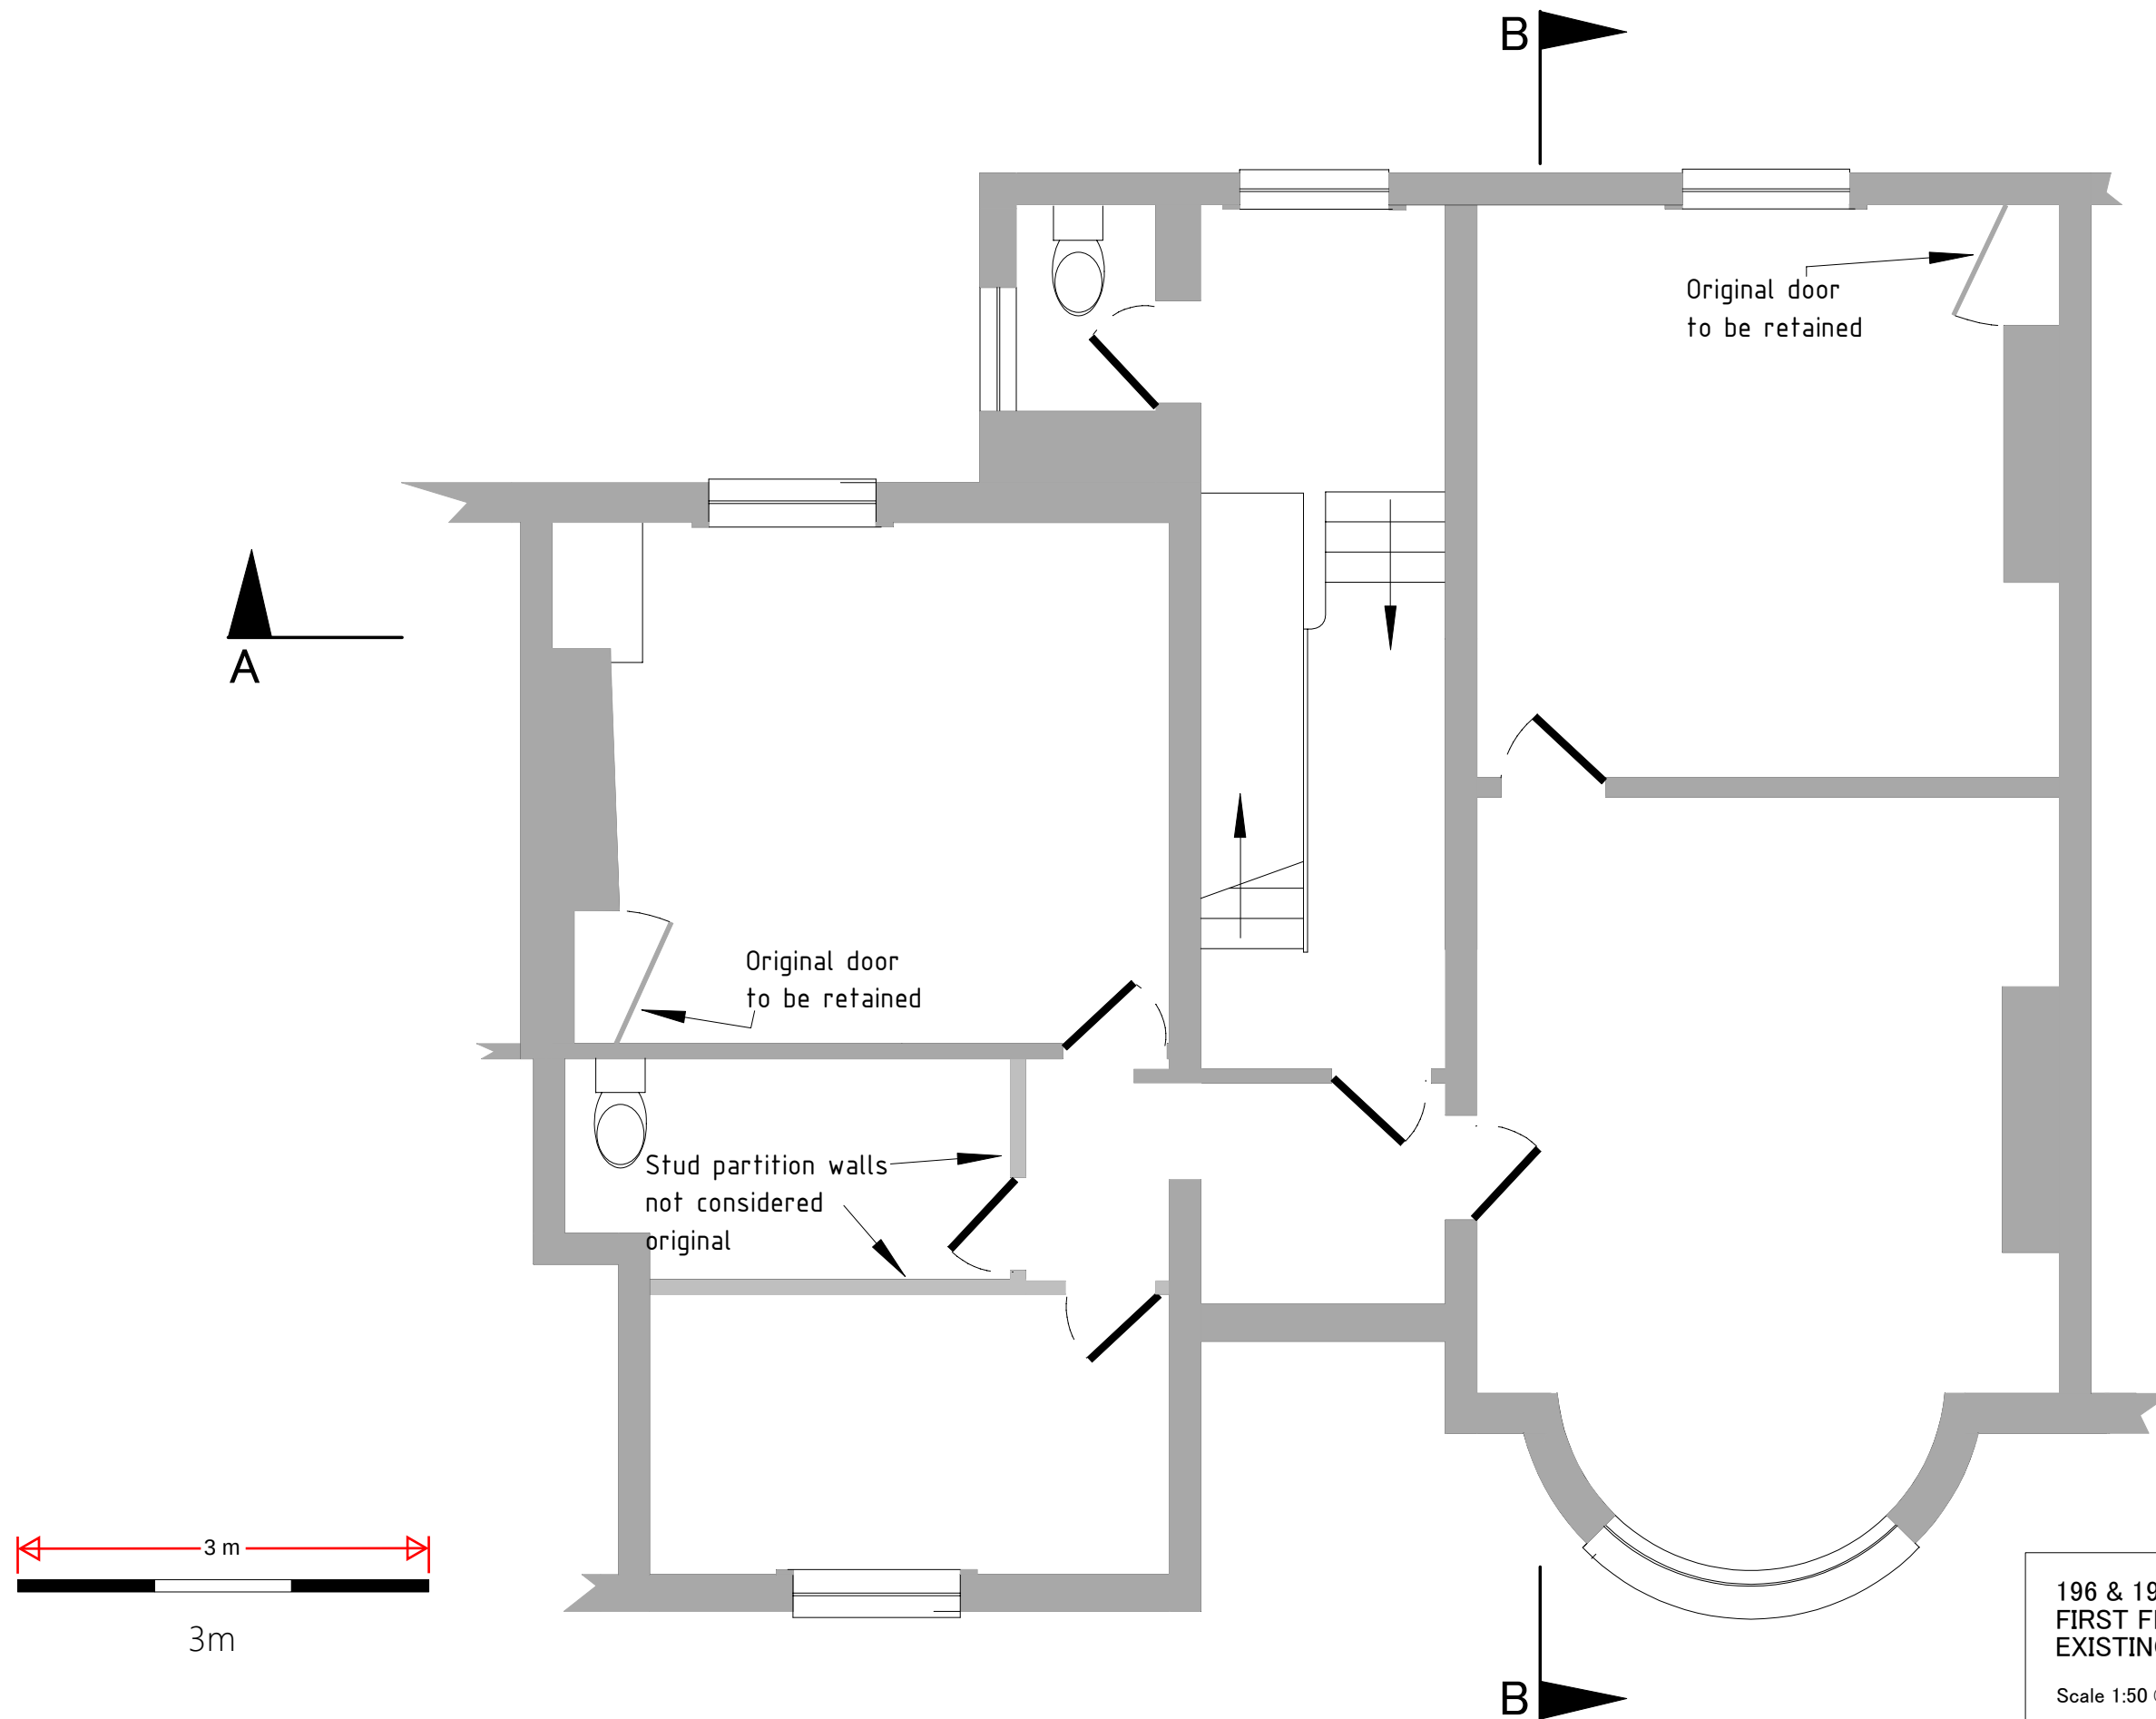

196 & 197 PARROCK STREET
 FIRST FLOOR PLAN
 EXISTING

Scale 1:50 @ A3

Drawing Number PSH 013	Revision 0	Date 24/01/2023
---------------------------	---------------	--------------------