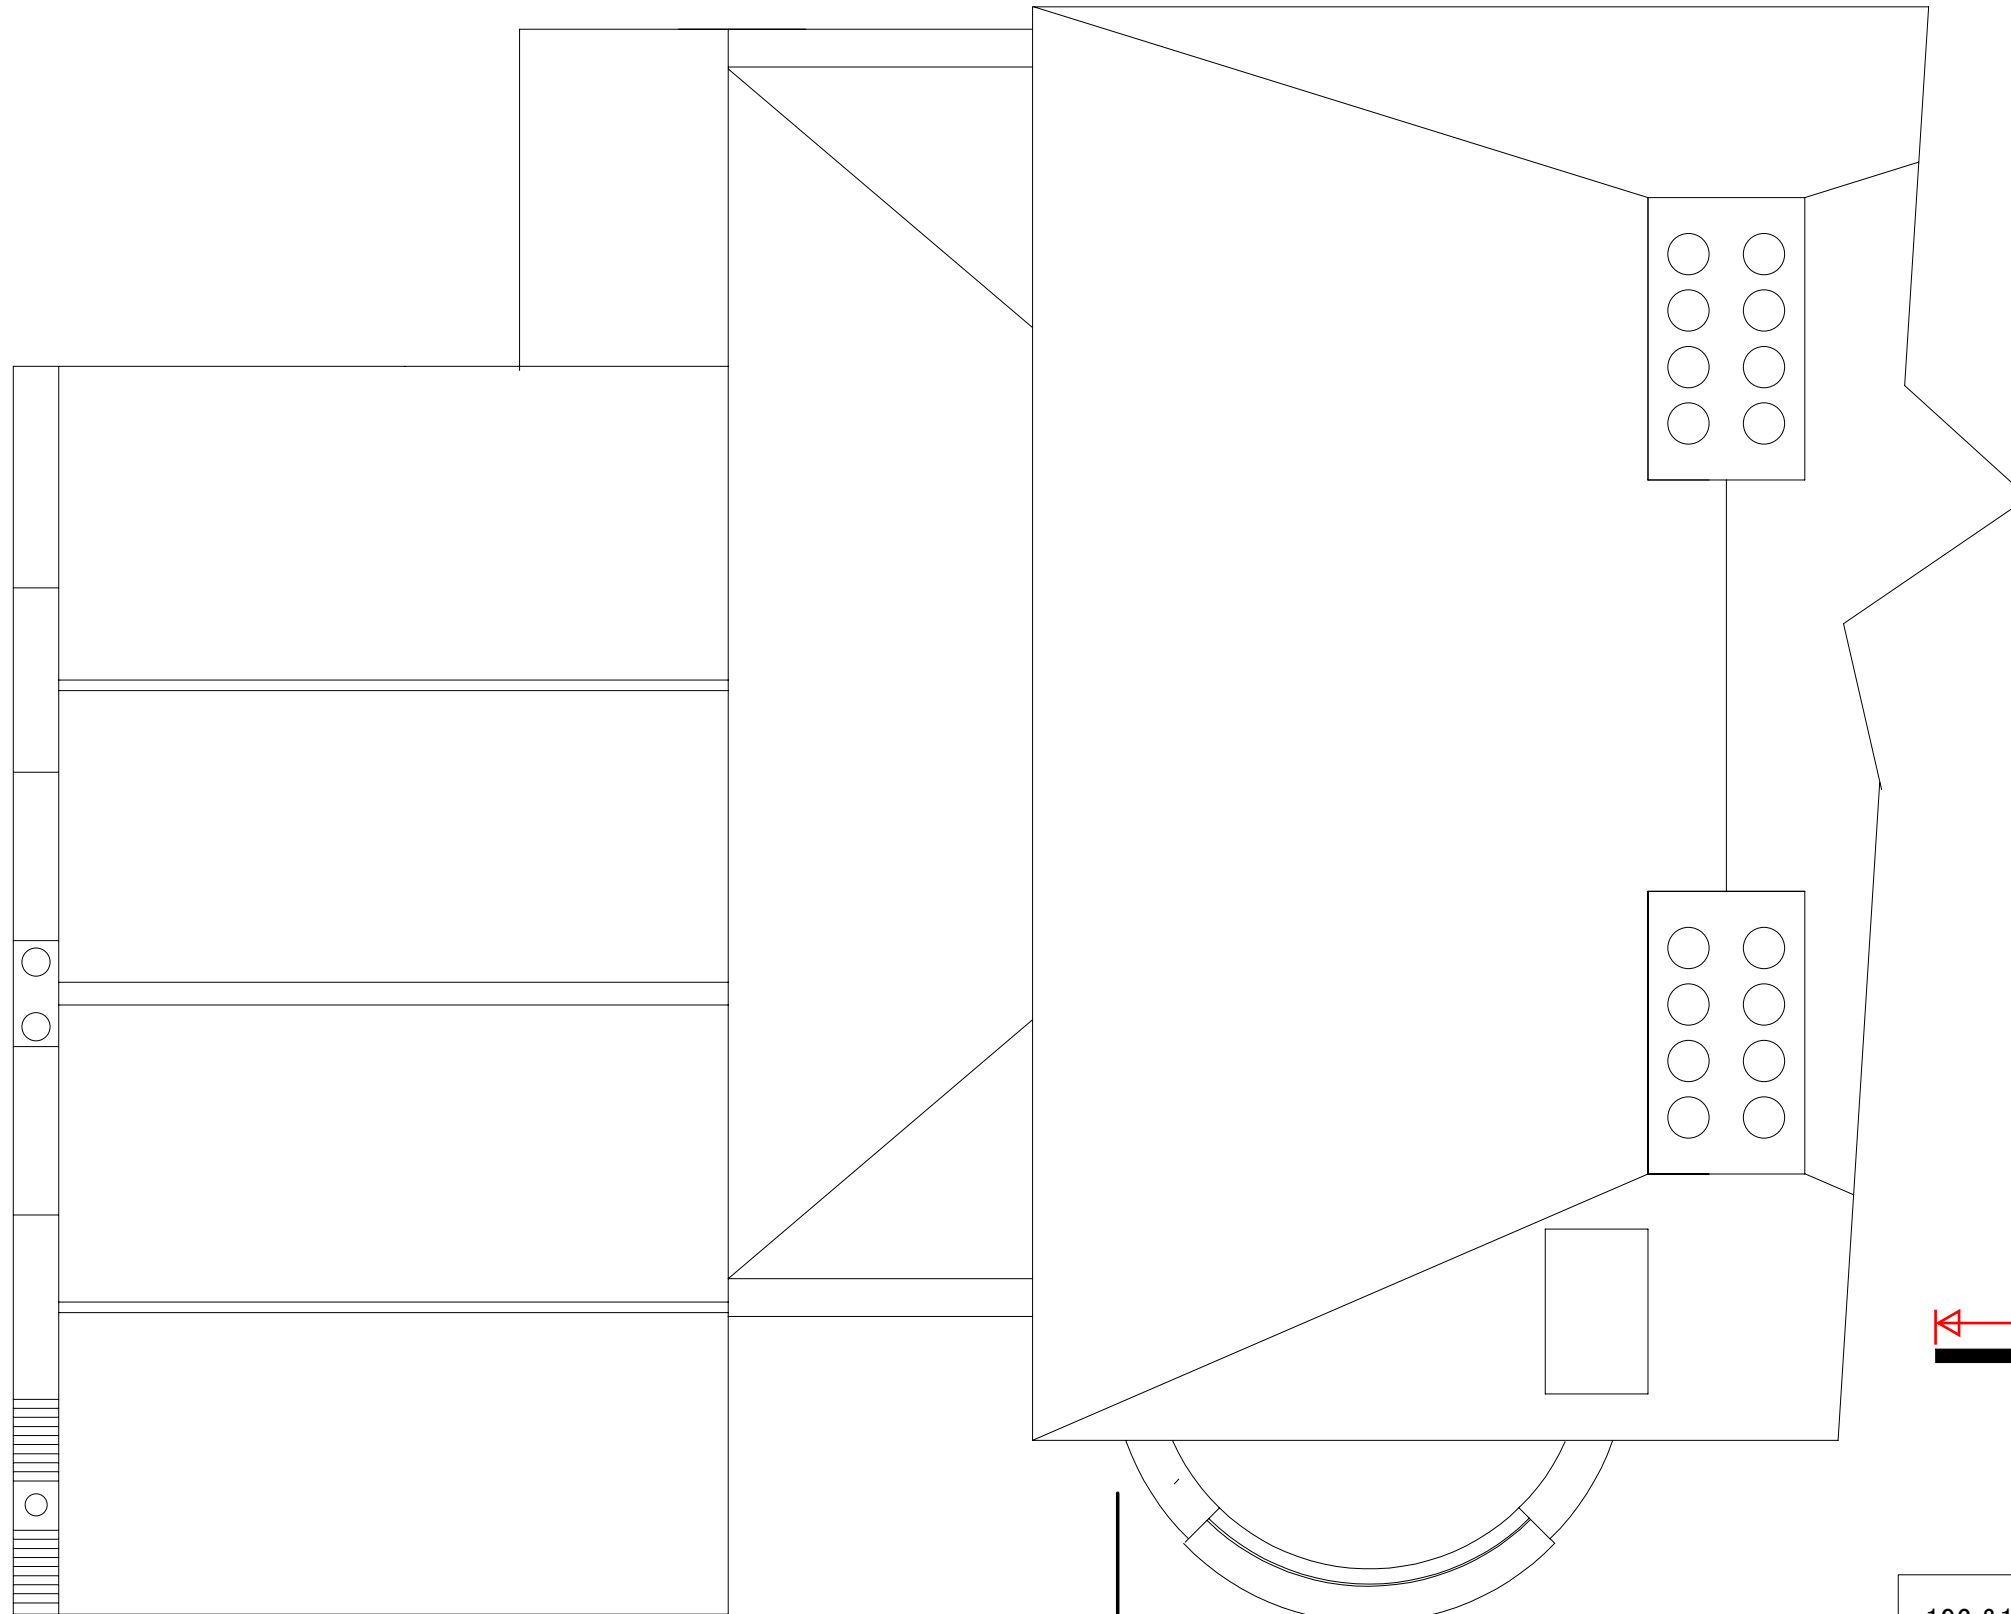
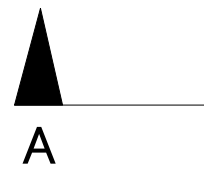


3m

196 & 197 PARROCK STREET
Roof Plan Existing and Proposed

Scale 1:50 @ A3

Dwg Number
PSH 017

Revision
0

Date
24/01/2024