



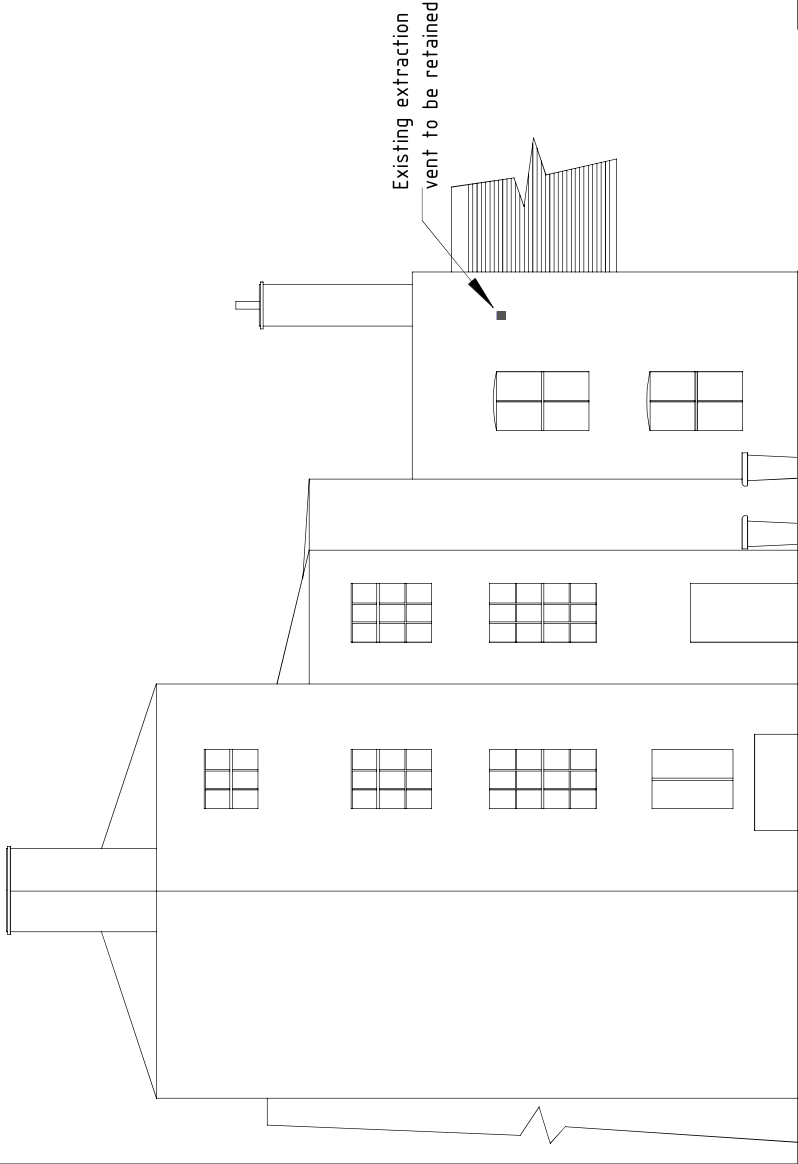

EXISTING

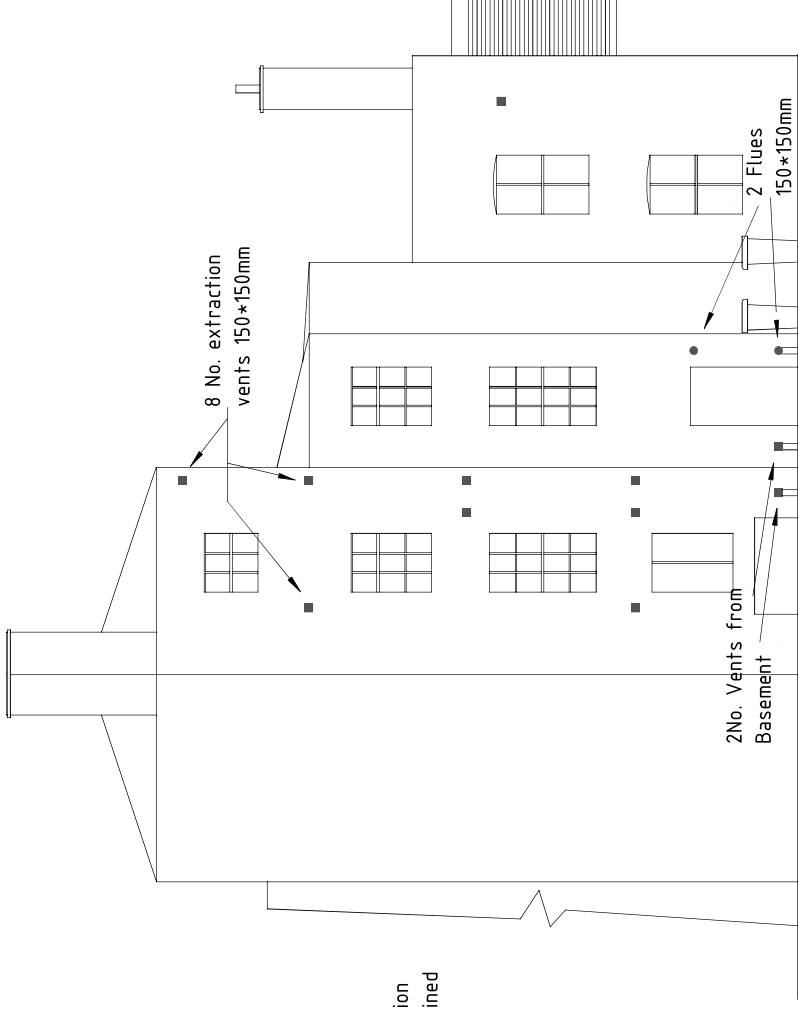

PROPOSED

196 & 197 PARROCK STREET
EXISTING AND PROPOSED
EXTRACTION VENTS AND FLUES
TO REAR ELEVATION

Scale 1:100 @ A3
Drawing Number PSH 025
Revision A
Date 07/11/2023
Rev A Drawing title amended