

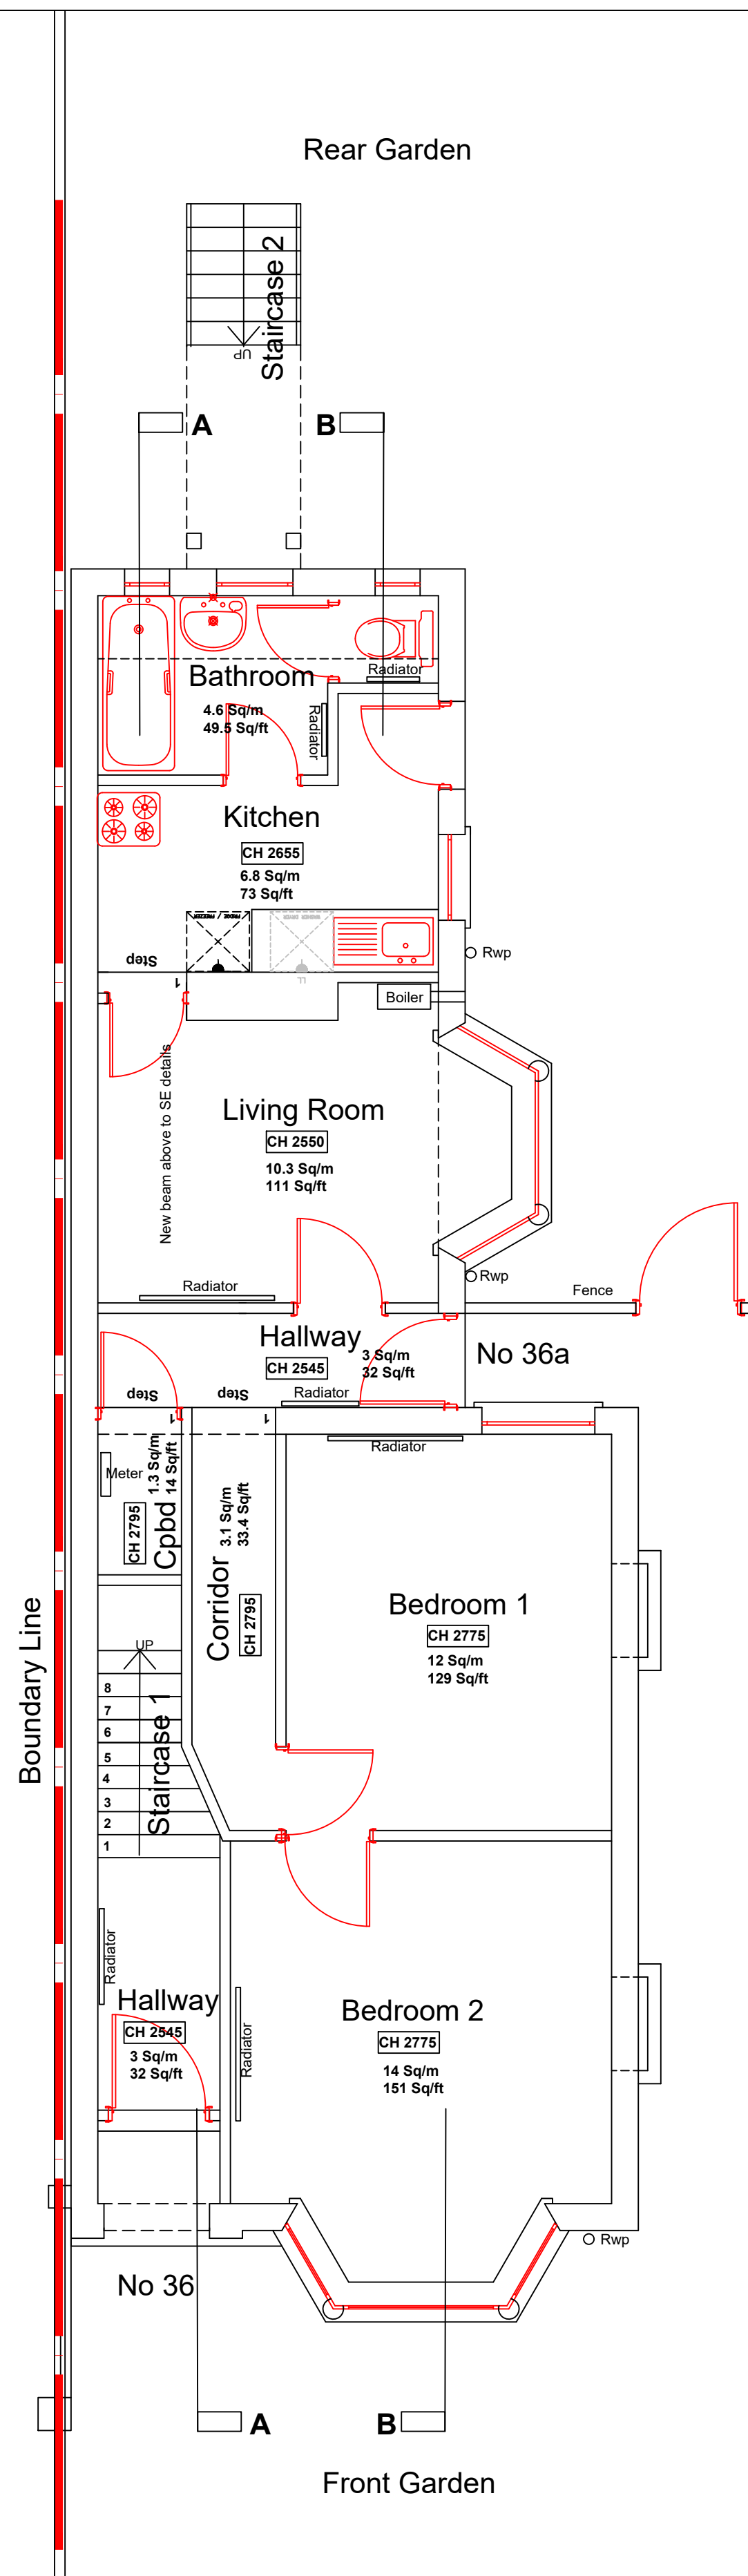


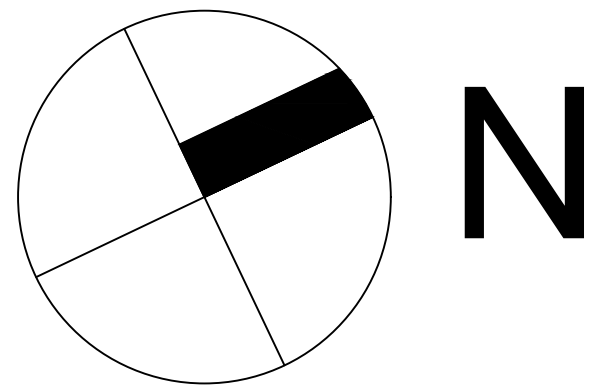


No 36 Brandon Street
Existing Ground Floor Plan

No 35

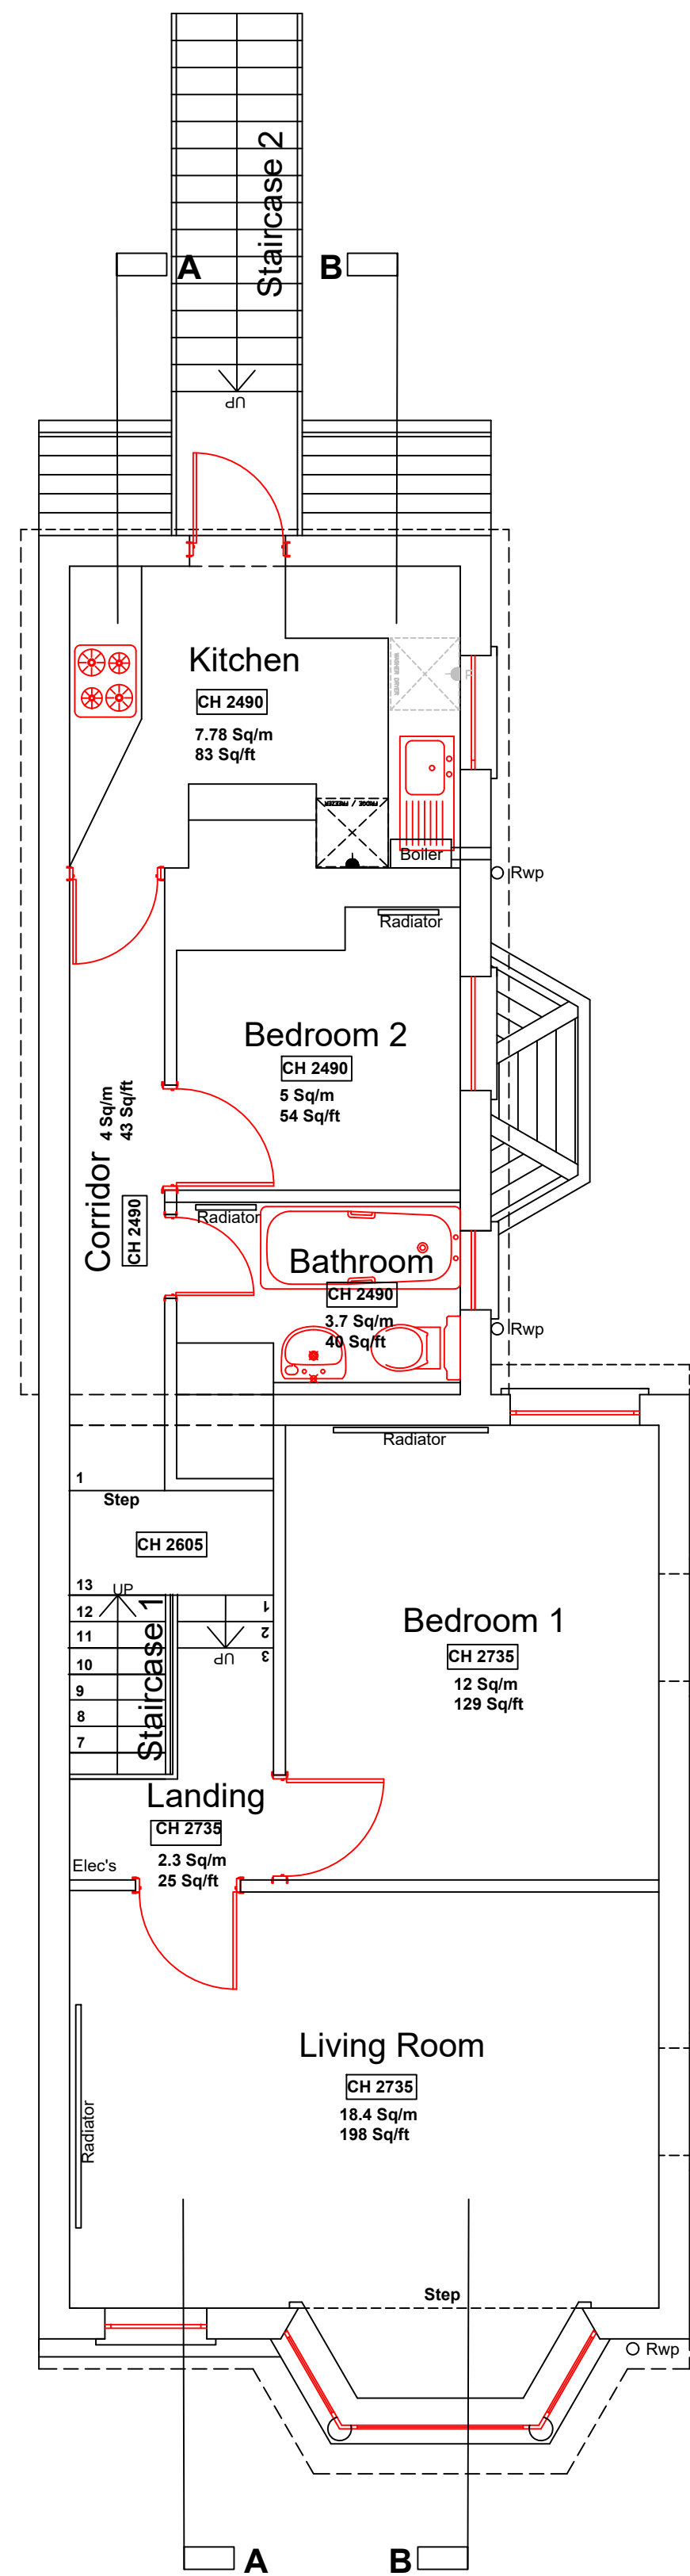

No 36 Brandon Street
Existing First Floor Plan

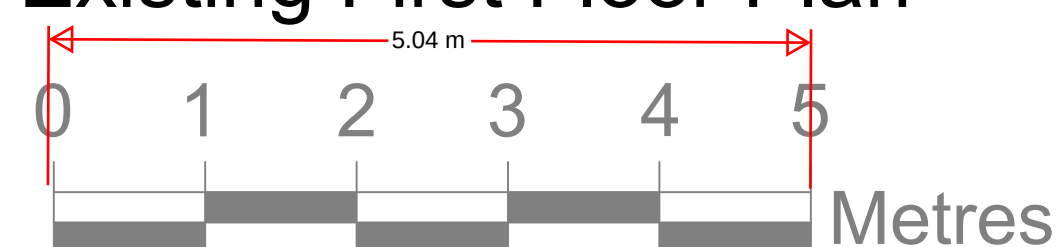

Planning

.Double.Edge.
.Architects.
Design . Development . Consulting

Copyright Double Edge Architects Ltd
Company Reg No:12154670 Registered in England and Wales

* All dimensions to be checked on site and any discrepancies to be reported immediately to contract administrator for further instructions.
** The contractor is responsible for all setting out and must check dimensions on site before work is put in hand.

36 Brandon Street
Gravesend
DA11 0PL

Job No.
2407
Dwg No.
002
Rev.
*

Title
Existing Ground and First Floor Plans

Date
May 2024

Drawn
B.A

Check
B.A

Status
Planning

Size
A1

Scale
1:50

Tel: Creative Designer 07941 376 001