



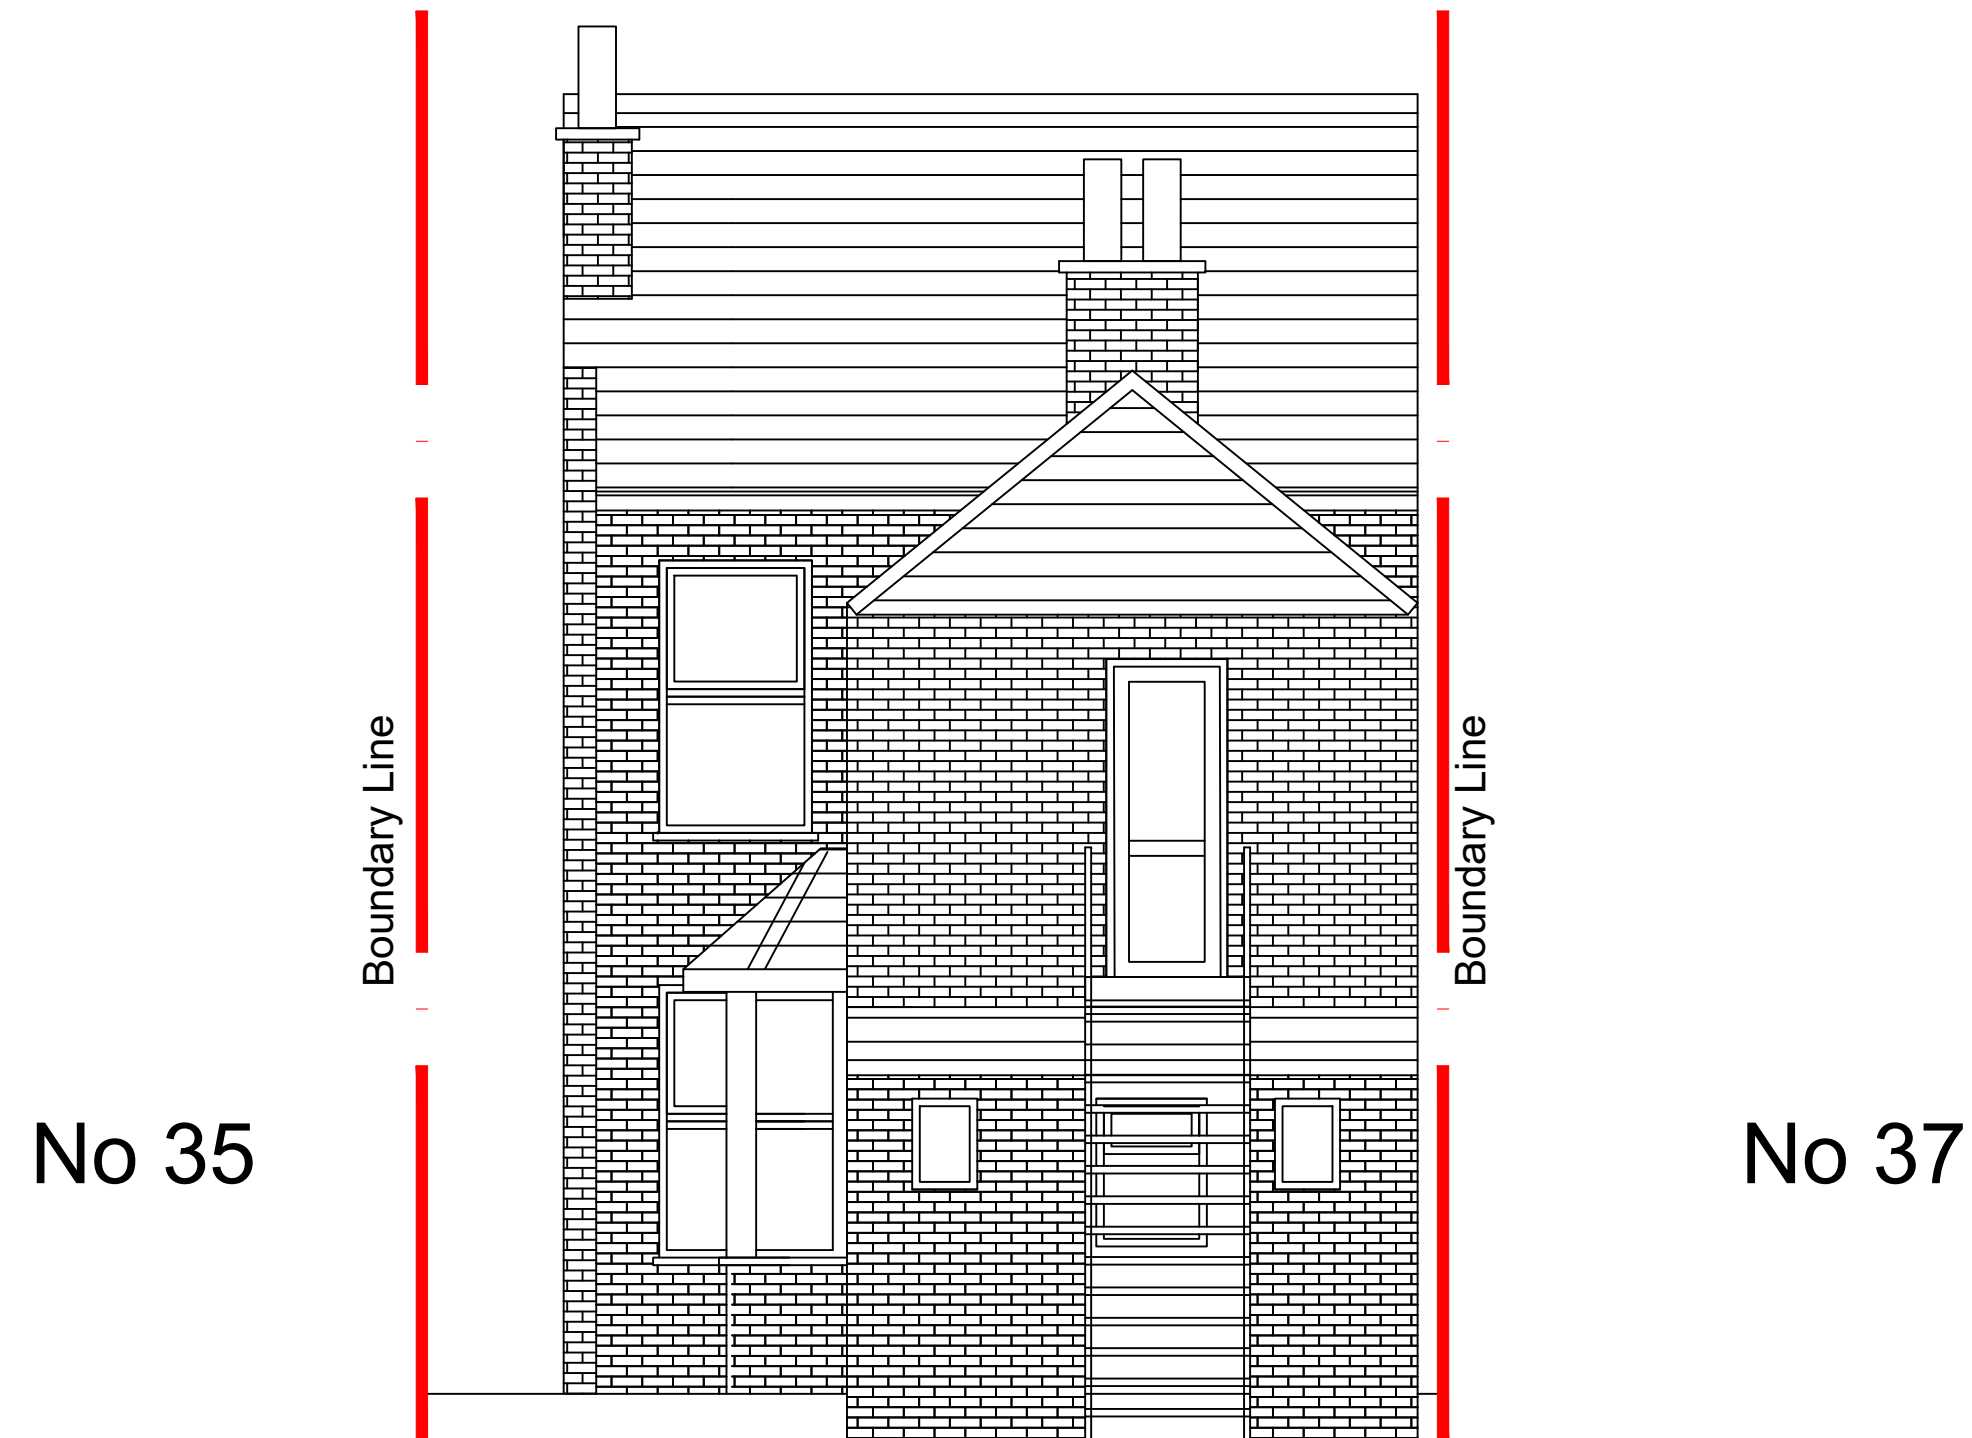

No 36 Brandon Street
Existing Rear - North West Elevation



No 36 Brandon Street
Existing Side - North East Elevation

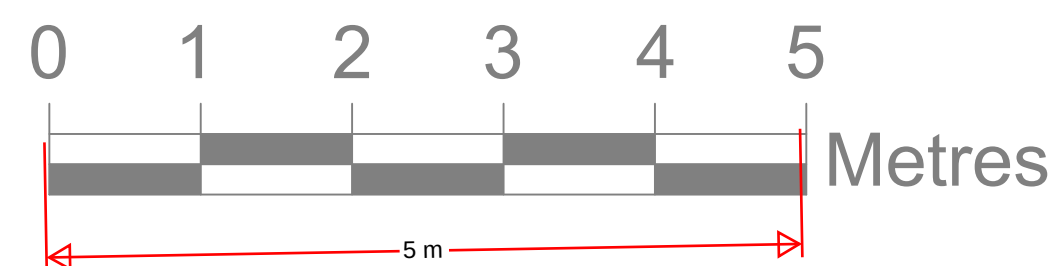

Planning

.Double.Edge.
.Architects.

Design . Development . Consulting

Copyright Double Edge Architects Ltd
Company Reg No: 12154670 Registered in England and Wales

* All dimensions to be checked on site and any discrepancies to be reported immediately to contract administrator for further instructions.
** The contractor is responsible for all setting out and must check dimensions on site before work is put in hand.

36 Brandon Street	Job No.
Gravesend	2407
DA11 0PL	Dwg No.
	006
	Rev.
	*

Title
Existing Rear and Side Elevations

Date	Drawn	Check	Status	Size	Scale
May 2024	B.A	B.A	Planning	A1	1:50

Tel: Creative Designer 07941 376 001