


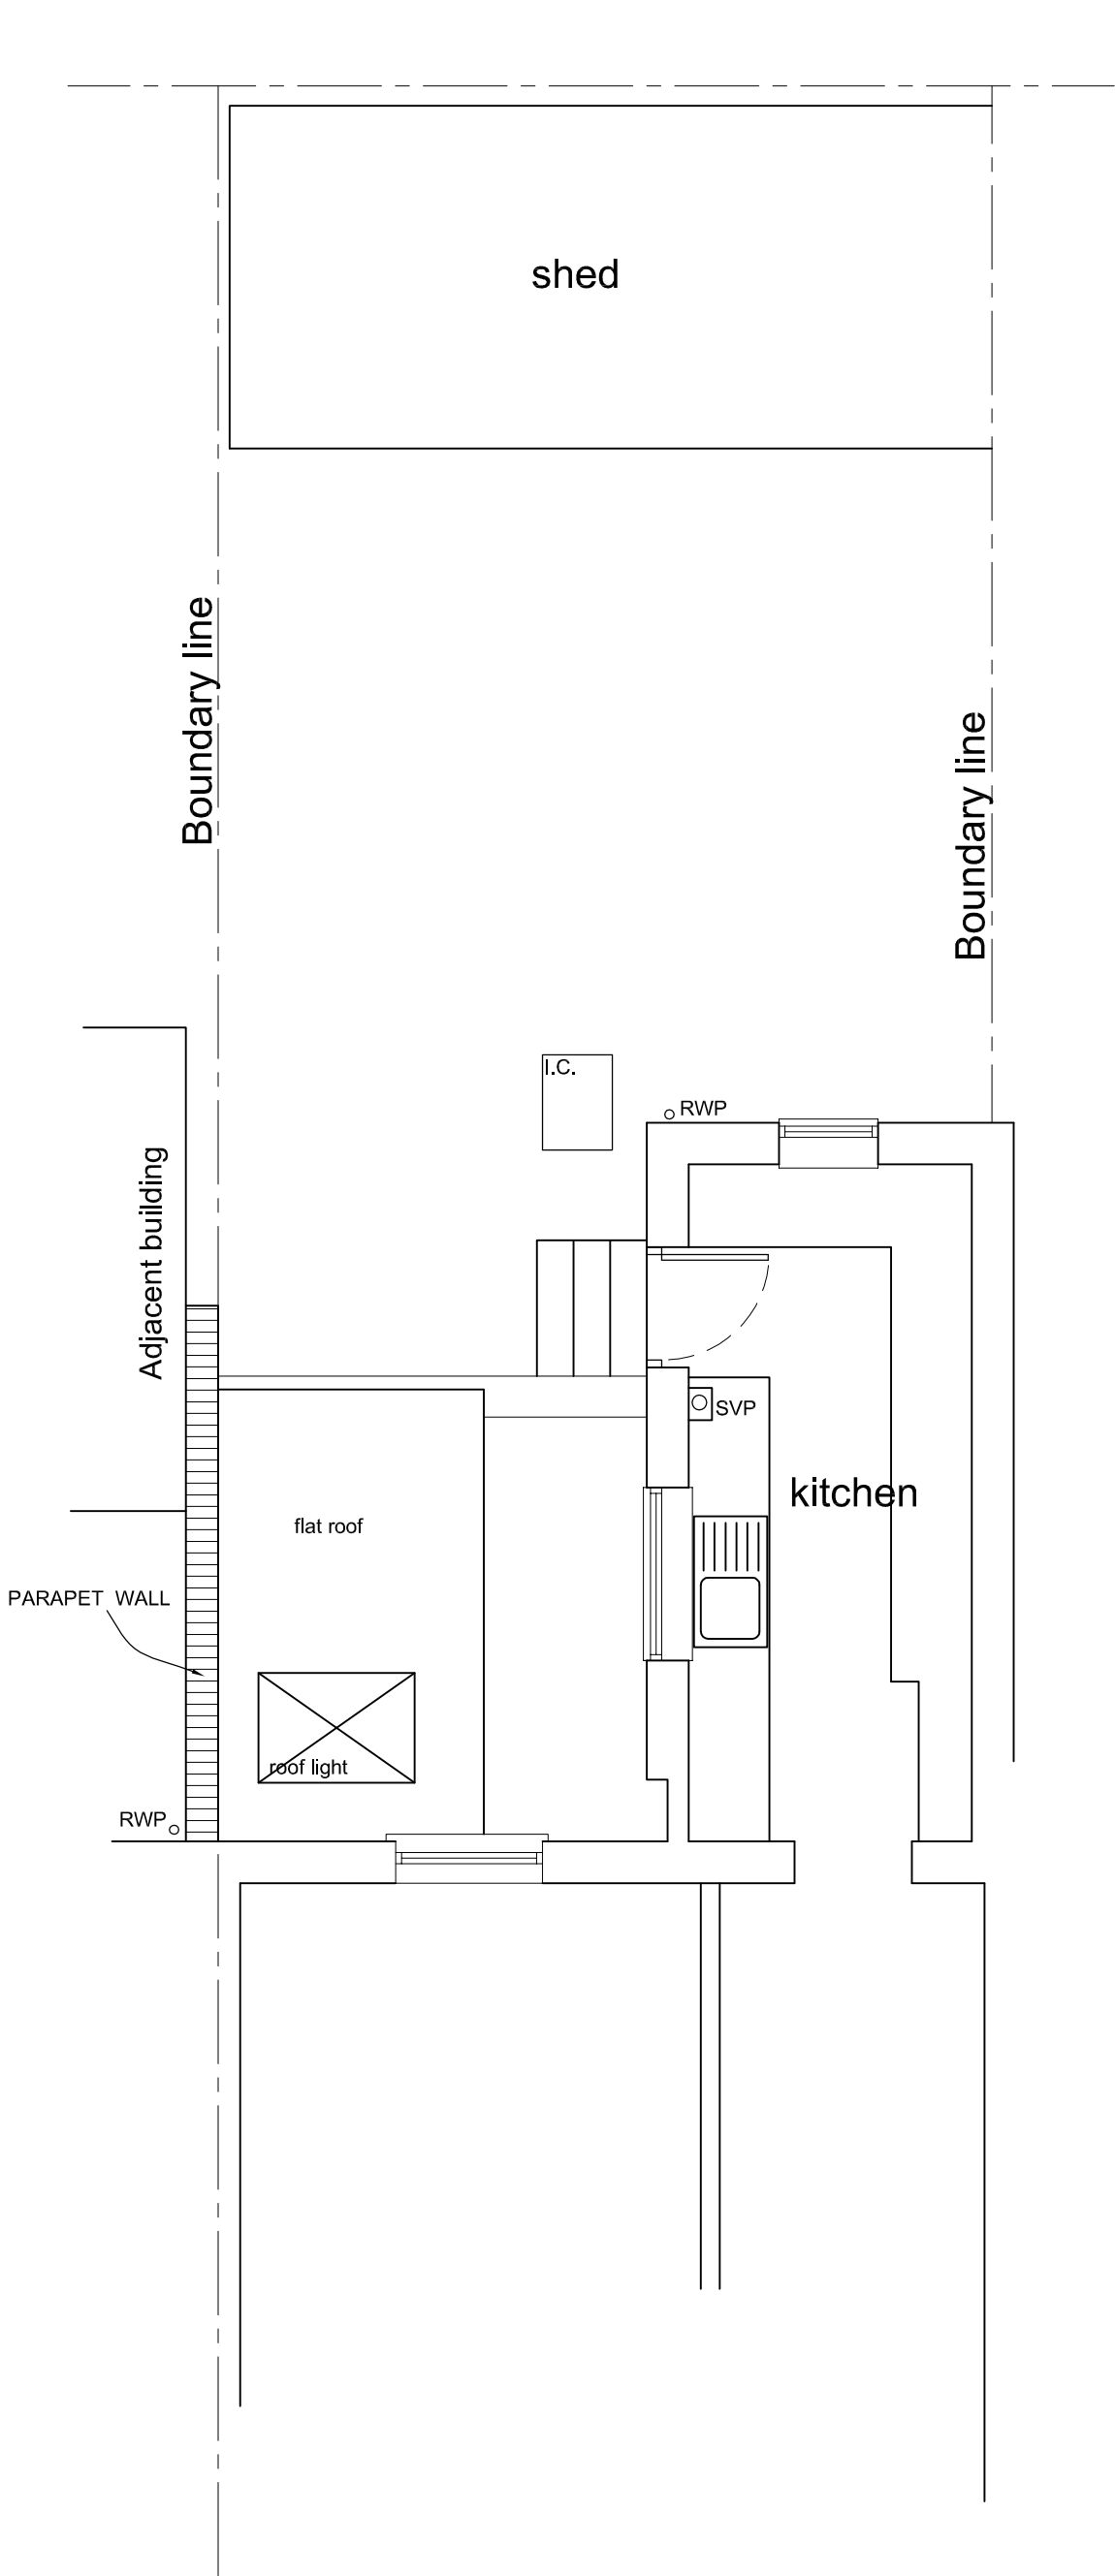

Existing Ground Floor Plan

Rev A - Planning revision - 03/06/24
Revisions

CRAYMANOR (T/as Lamorbey Limited) 1b Woodside Road Sidcup Kent DA15 7JF Tel. 020 3874 8999 www.craymanor.co.uk	
Project Proposed conservatory	
Drawing title Existing ground floor plan	
Client Ms Camann 10, Darnley Street, Gravesend, DA11 0PJ Tel. No. 07563 054452	
Scale 1:50 @ A3	Date April 2024
Drawing No 24 - 006 sheet 2A	