

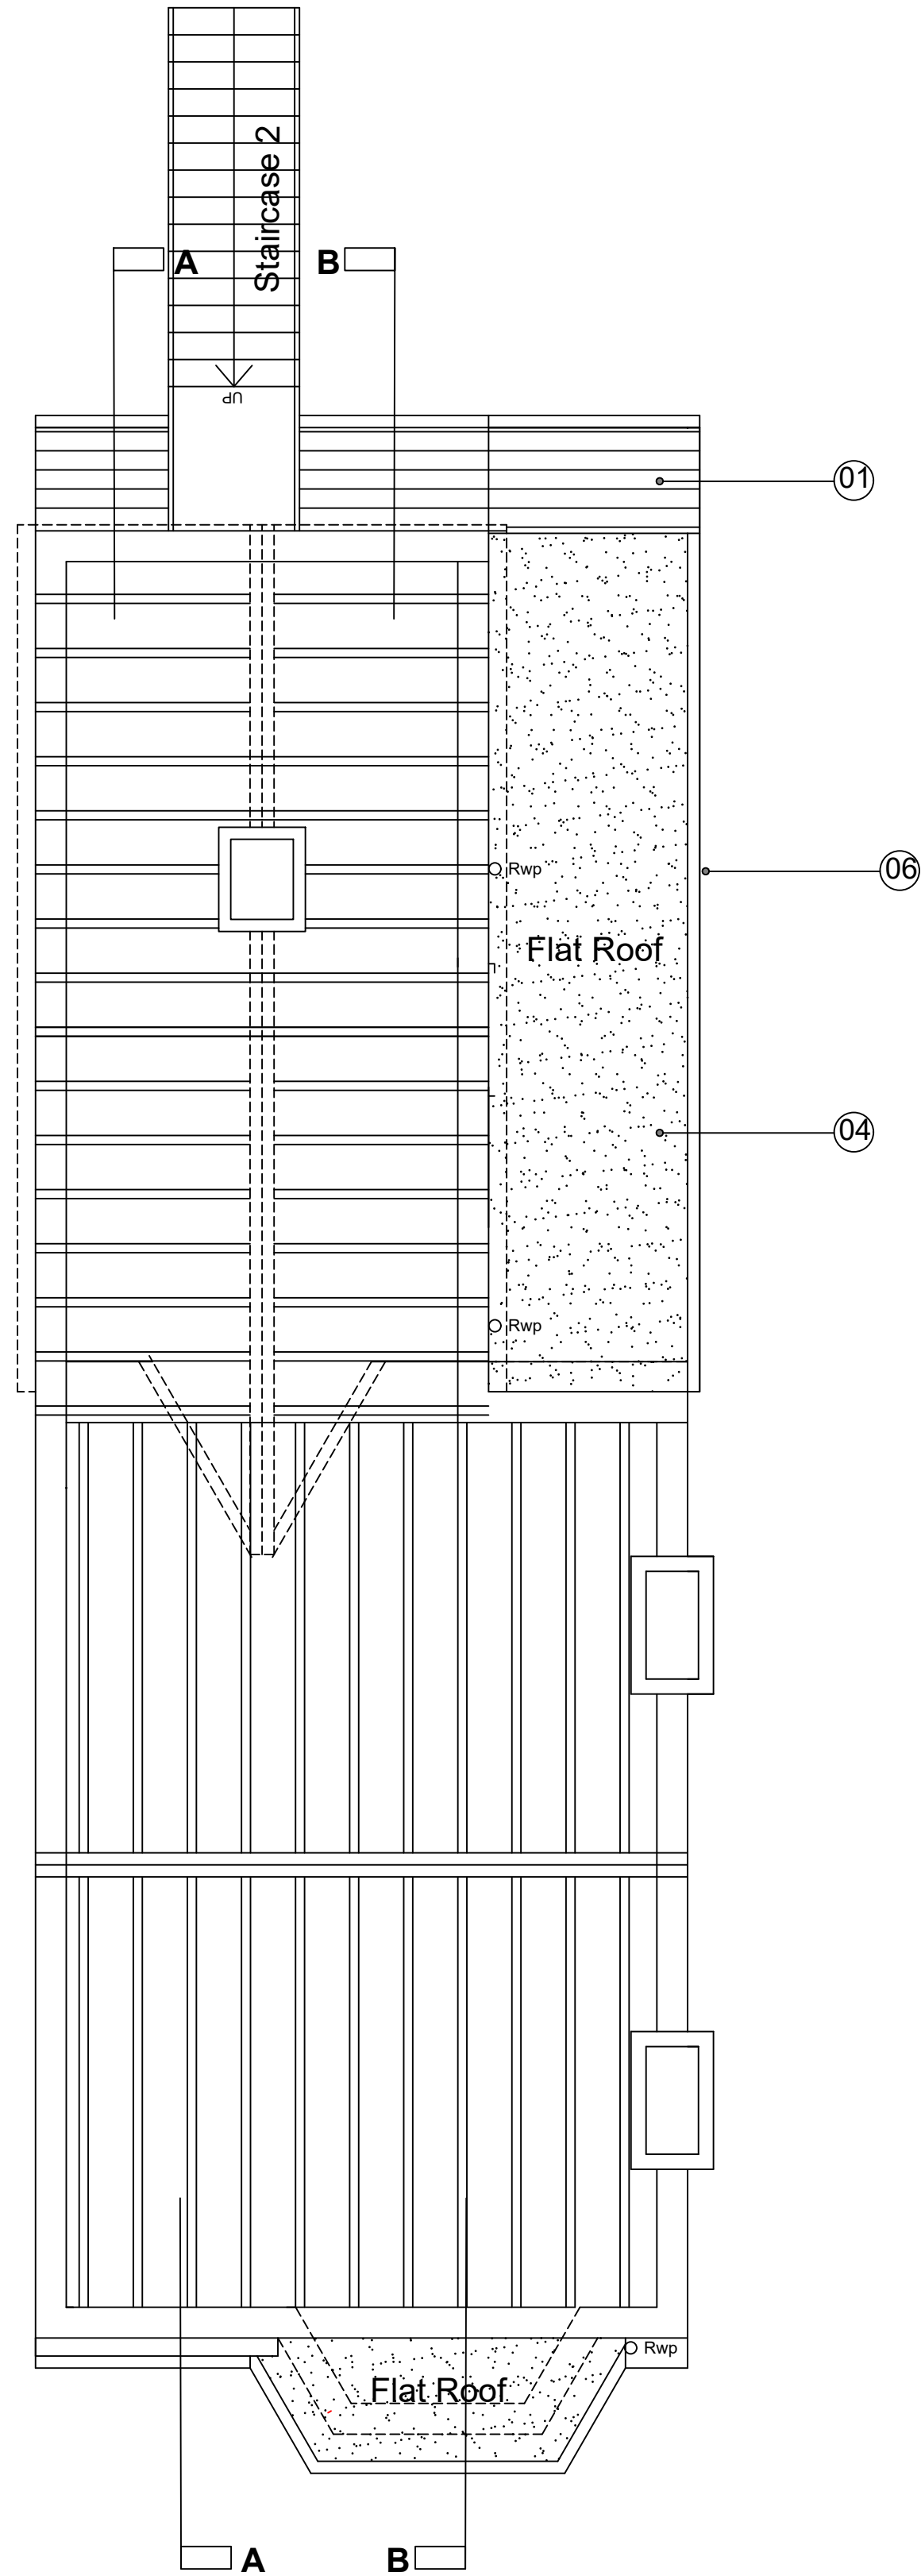


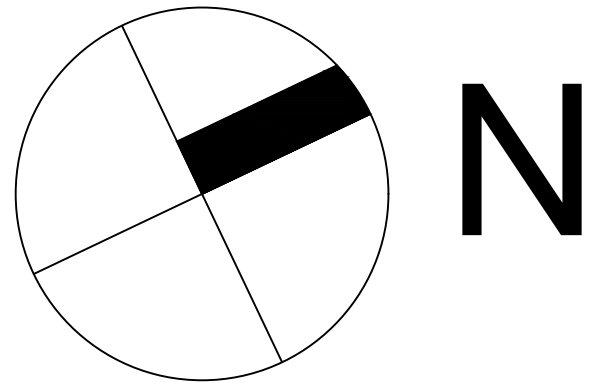


No 36 Brandon Street
Proposed Loft Plan

- 01: Roof tiles to match the Orange colour of the existing roof tiles used on the No 36 Building
02: New Upvc Dgl window with trickle ventilation fitted with solar reflective TSG glass finished in White RAL 9010 colour finish.
03: New White colour Upvc Dgl Door with trickle ventilation fitted with TSG glass
04: New Single Ply synthetic rubber membrane in Grey colour finish laid to falls
05: New Facing Brickwork to match existing London stock bricks used on the existing building
06: New Black PVCu Round Plastic downpipe system with Half Round Plastic Guttering system with a leaf strainer over outlet

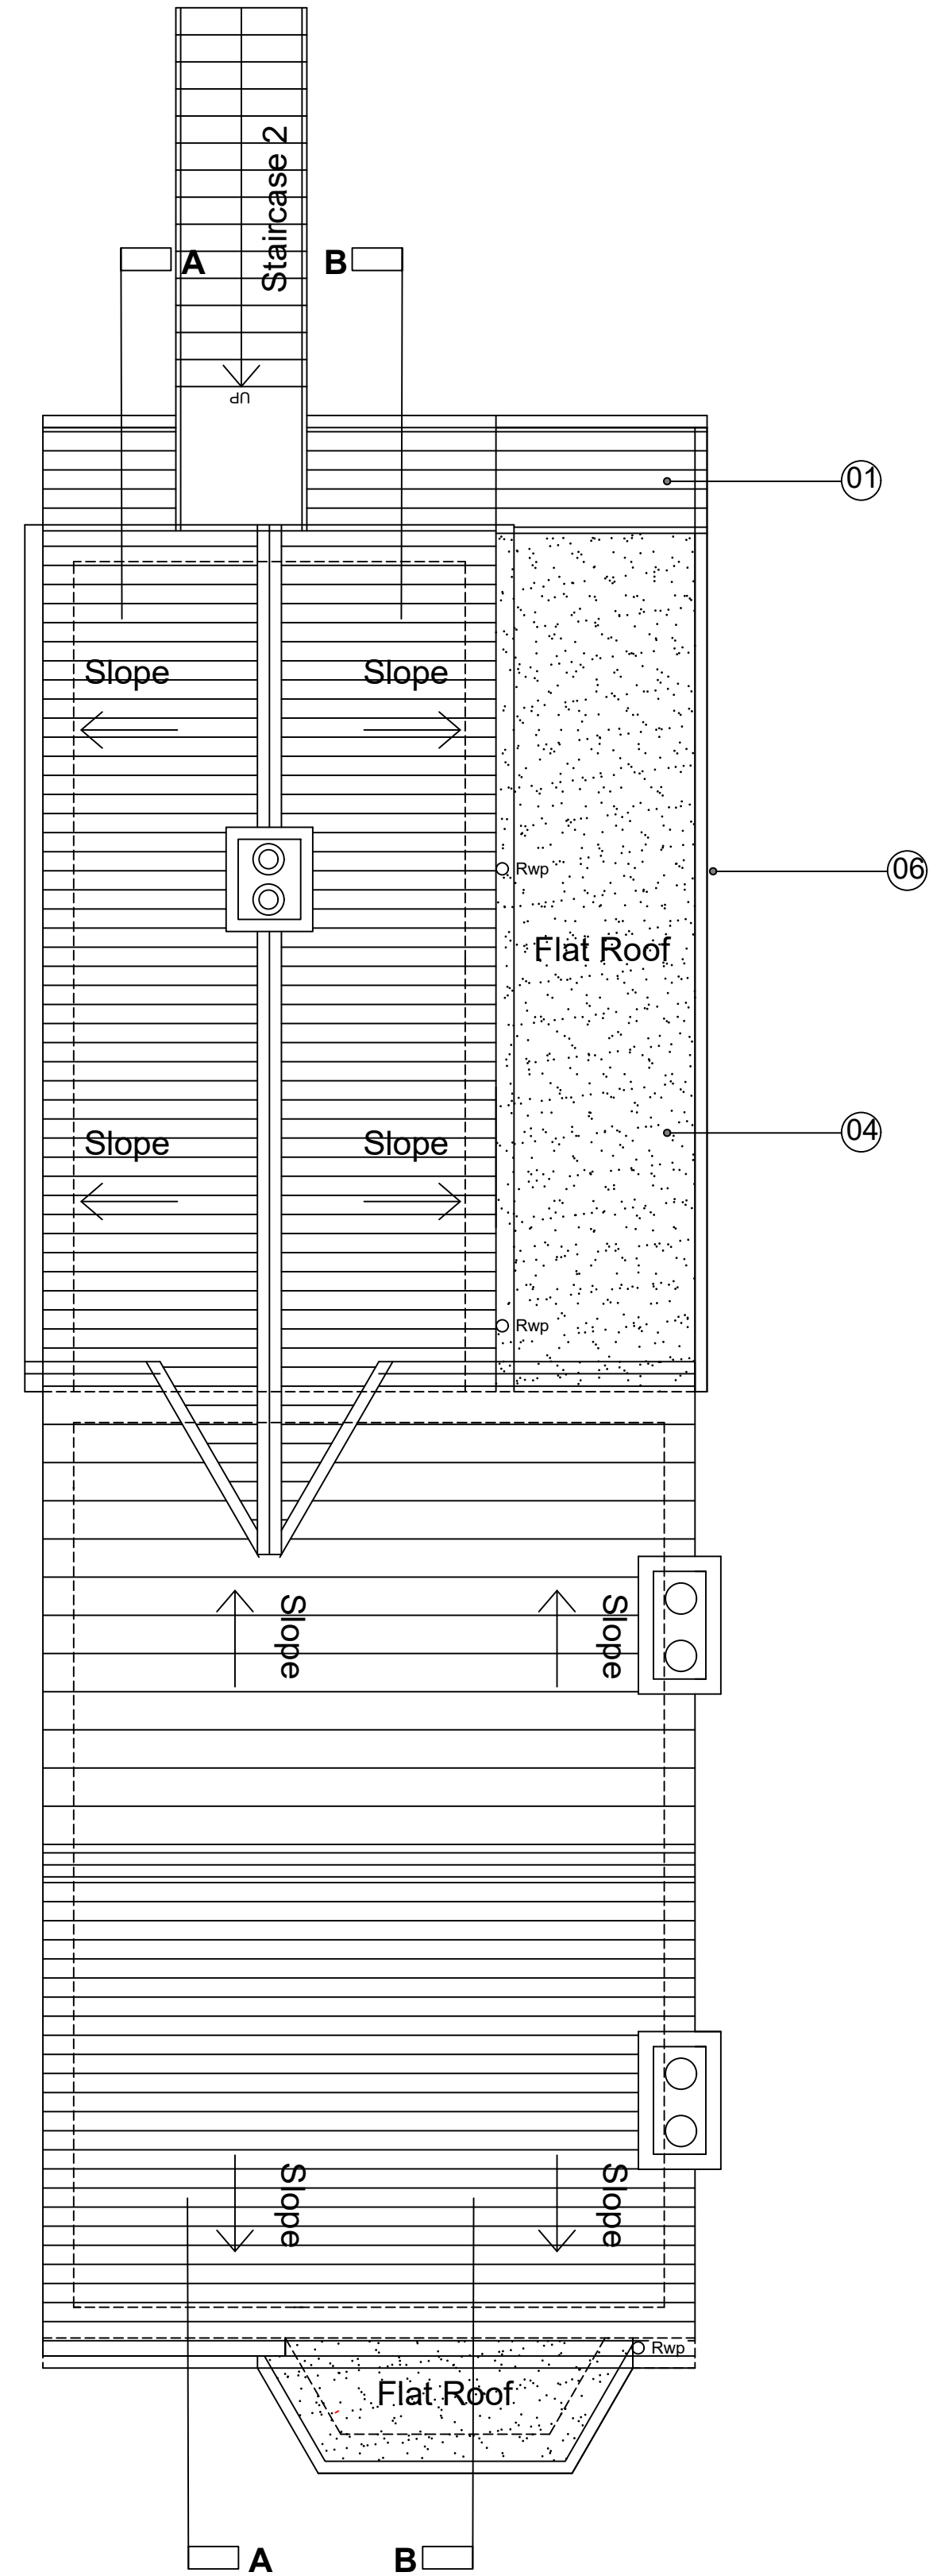

No 36 Brandon Street
Proposed Roof Plan

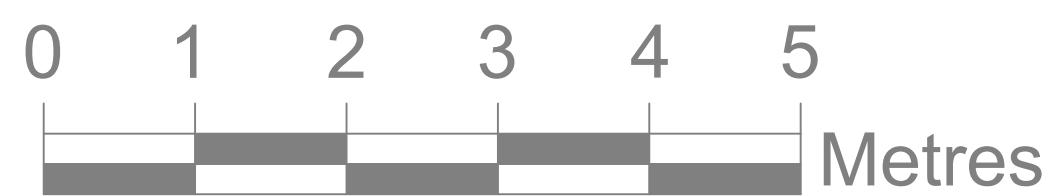

Planning

.Double.Edge.
.Architects.
Design . Development . Consulting

Copyright Double Edge Architects Ltd
Company Reg No:12154670
Registered in England and Wales
* All dimensions to be checked on site and any discrepancies to be reported immediately to contract administrator for further instructions.
** The contractor is responsible for all setting out and must check dimensions on site before work is put in hand.

36 Brandon Street Gravesend DA11 0PL	Job No. 2407 Dwg No. 009 Rev. *				
Title Proposed Loft and Roof Plans					
Date May 2024	Drawn B.A	Check B.A	Status Planning	Size A1	Scale 1:50
Tel: Creative Designer 07941 376 001					