



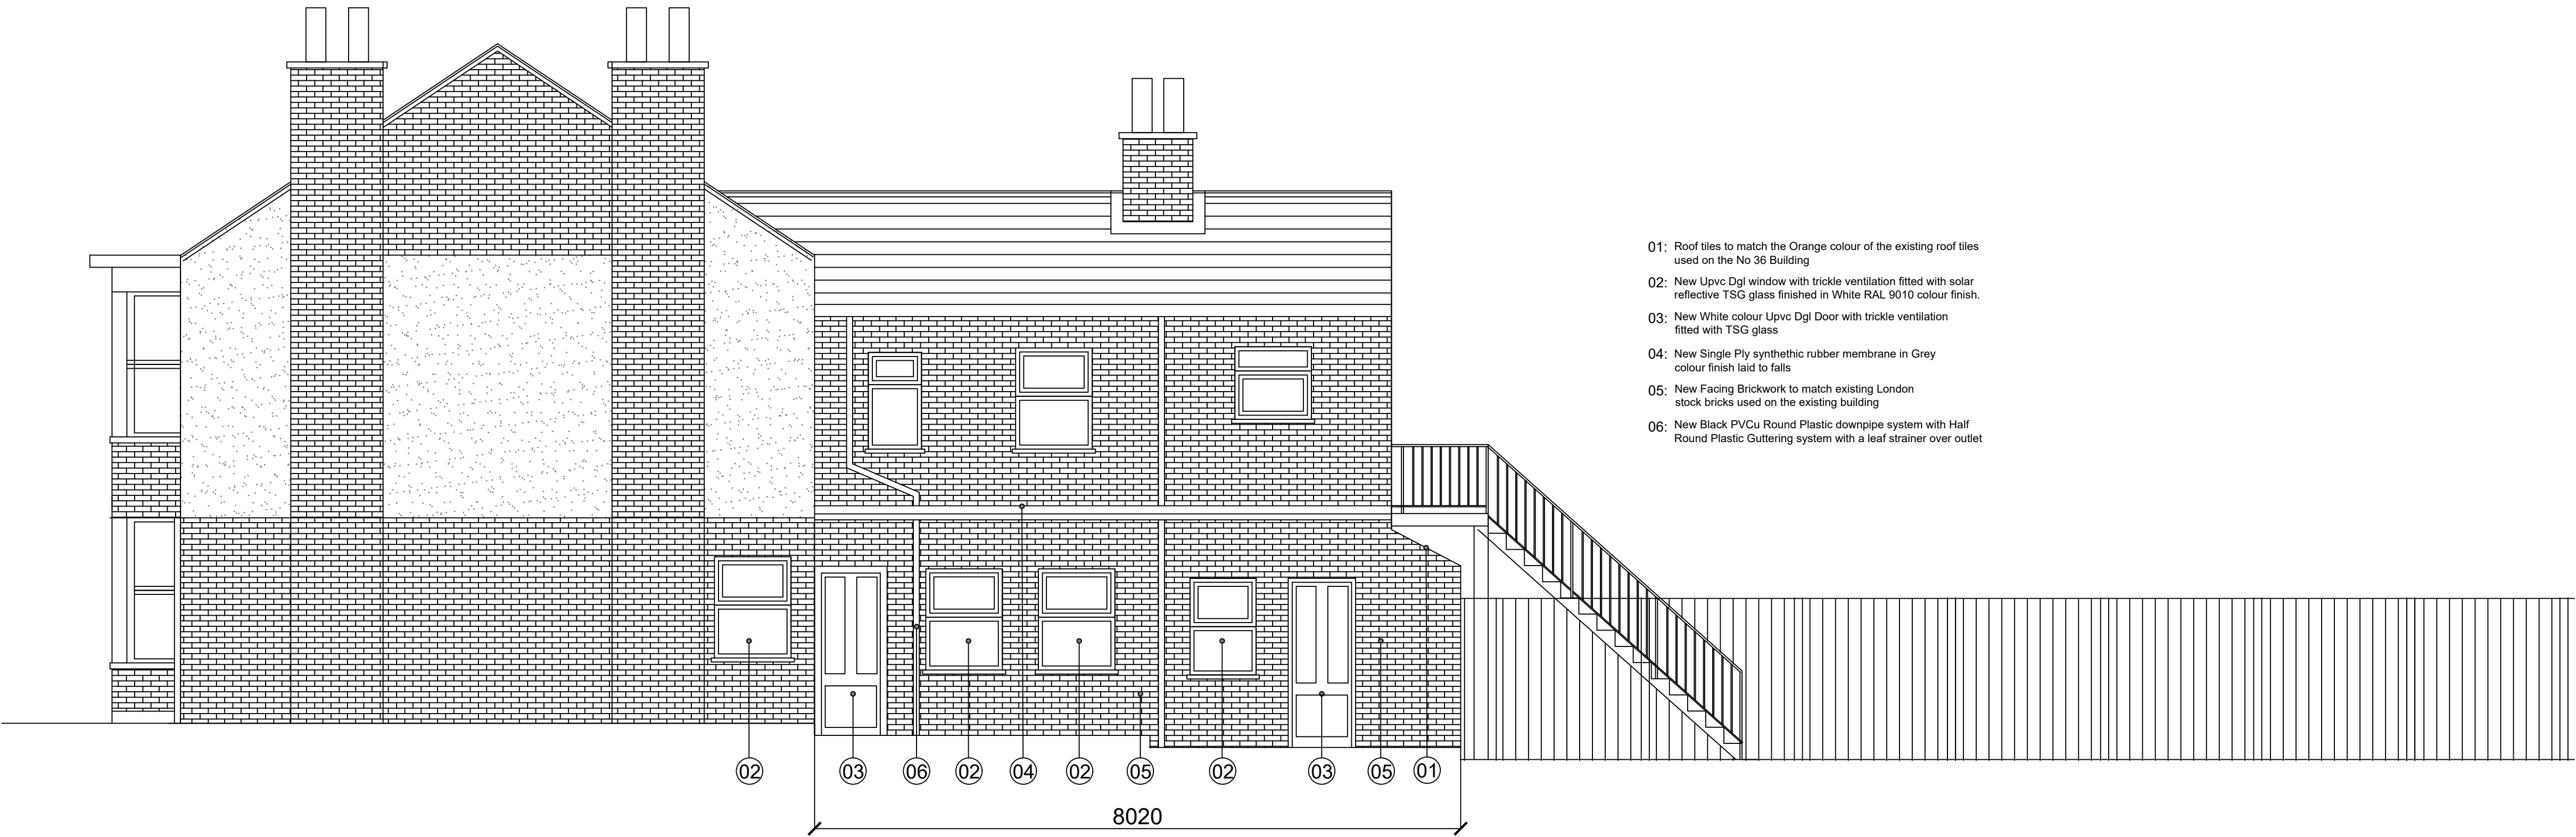

- 01: Roof tiles to match the Orange colour of the existing roof tiles used on the No 36 Building
- 02: New Upvc Dgl window with trickle ventilation fitted with solar reflective TSG glass finished in White RAL 9010 colour finish.
- 03: New White colour Upvc Dgl Door with trickle ventilation fitted with TSG glass
- 04: New Single Ply synthetic rubber membrane in Grey colour finish laid to falls
- 05: New Facing Brickwork to match existing London stock bricks used on the existing building
- 06: New Black PVCu Round Plastic downpipe system with Half Round Plastic Guttering system with a leaf strainer over outlet

No 36 Brandon Street
Proposed Side - North East Elevation

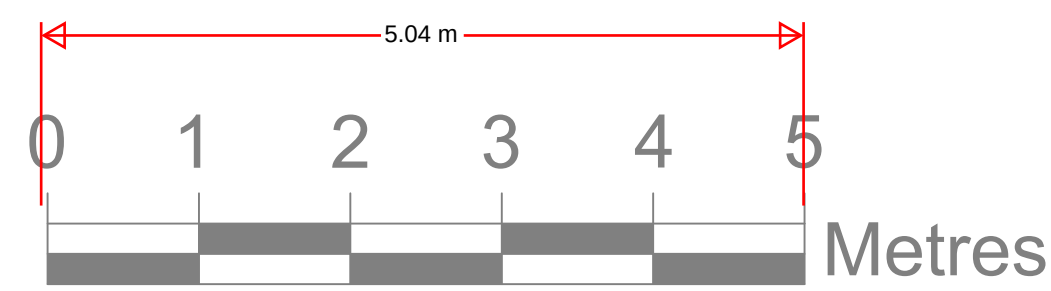

Planning

**.Double.Edge.
.Architects.**
Design • Development • Consulting

© Copyright Double Edge Architects Ltd
Company Reg No:12154670 Registered in England and Wales

* All dimensions to be checked on site and any discrepancies to be reported immediately to contract administrator for further instructions.
** The contractor is responsible for all setting out and must check dimensions on site before work is put in hand.

36 Brandon Street Gravesend DA11 0PL		Job No. 2407 Dwg No. 012	Rev. *
Title Proposed Rear and Side Elevations			
Date May 2024	Drawn B.A	Check B.A	Status Planning
Size A1		Scale 1:50	
Tel: Creative Designer 07941 376 001			