






3D ILLUSTRATION of Existing Summer House

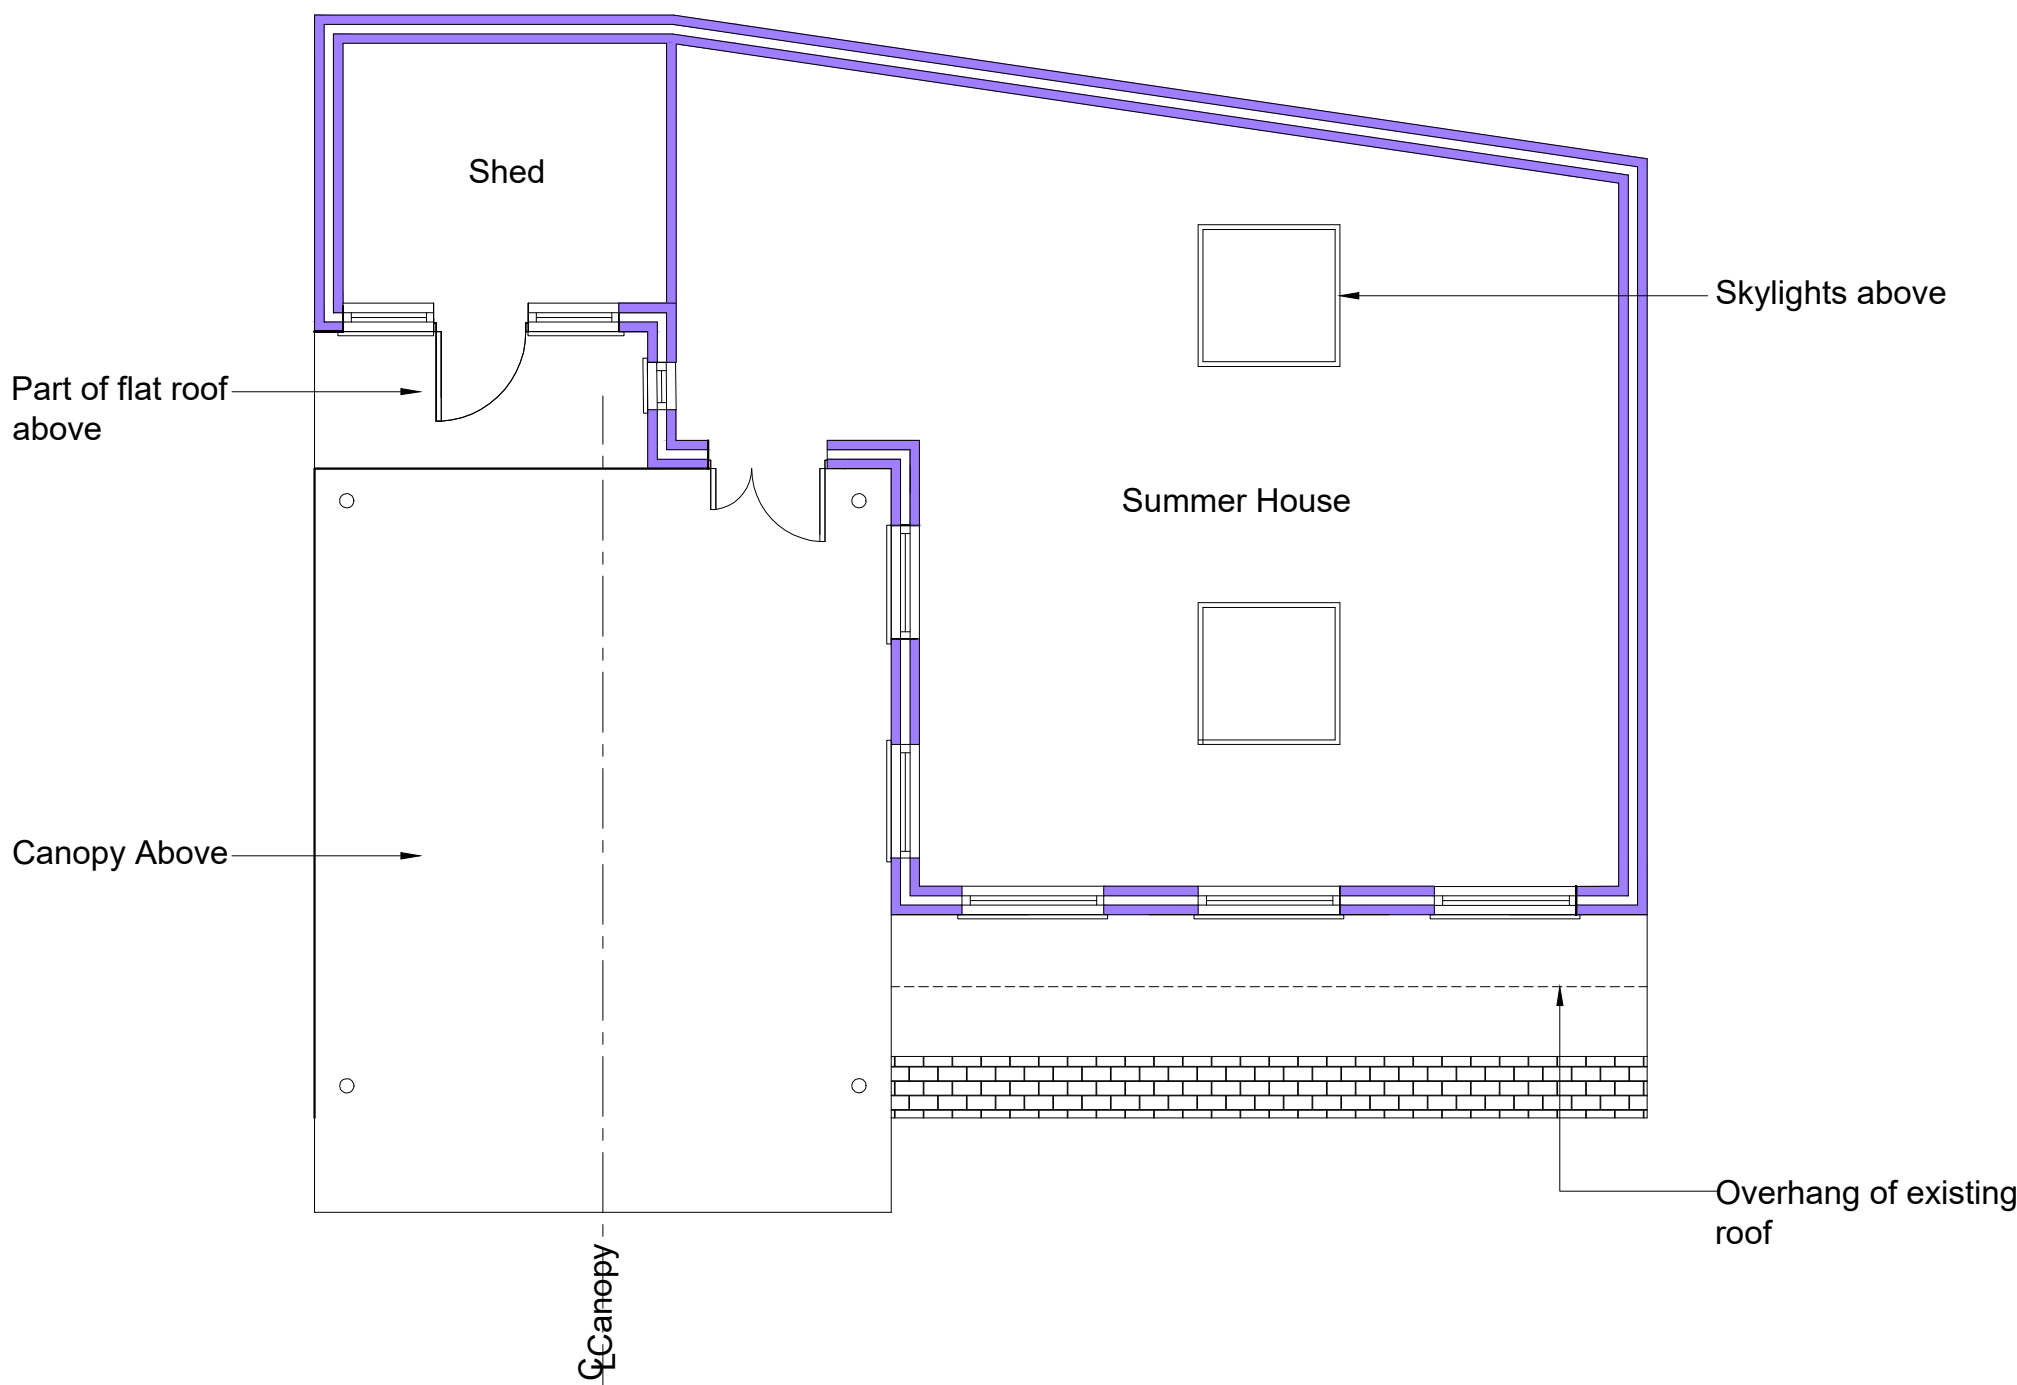


Existing Ground Floor Plan

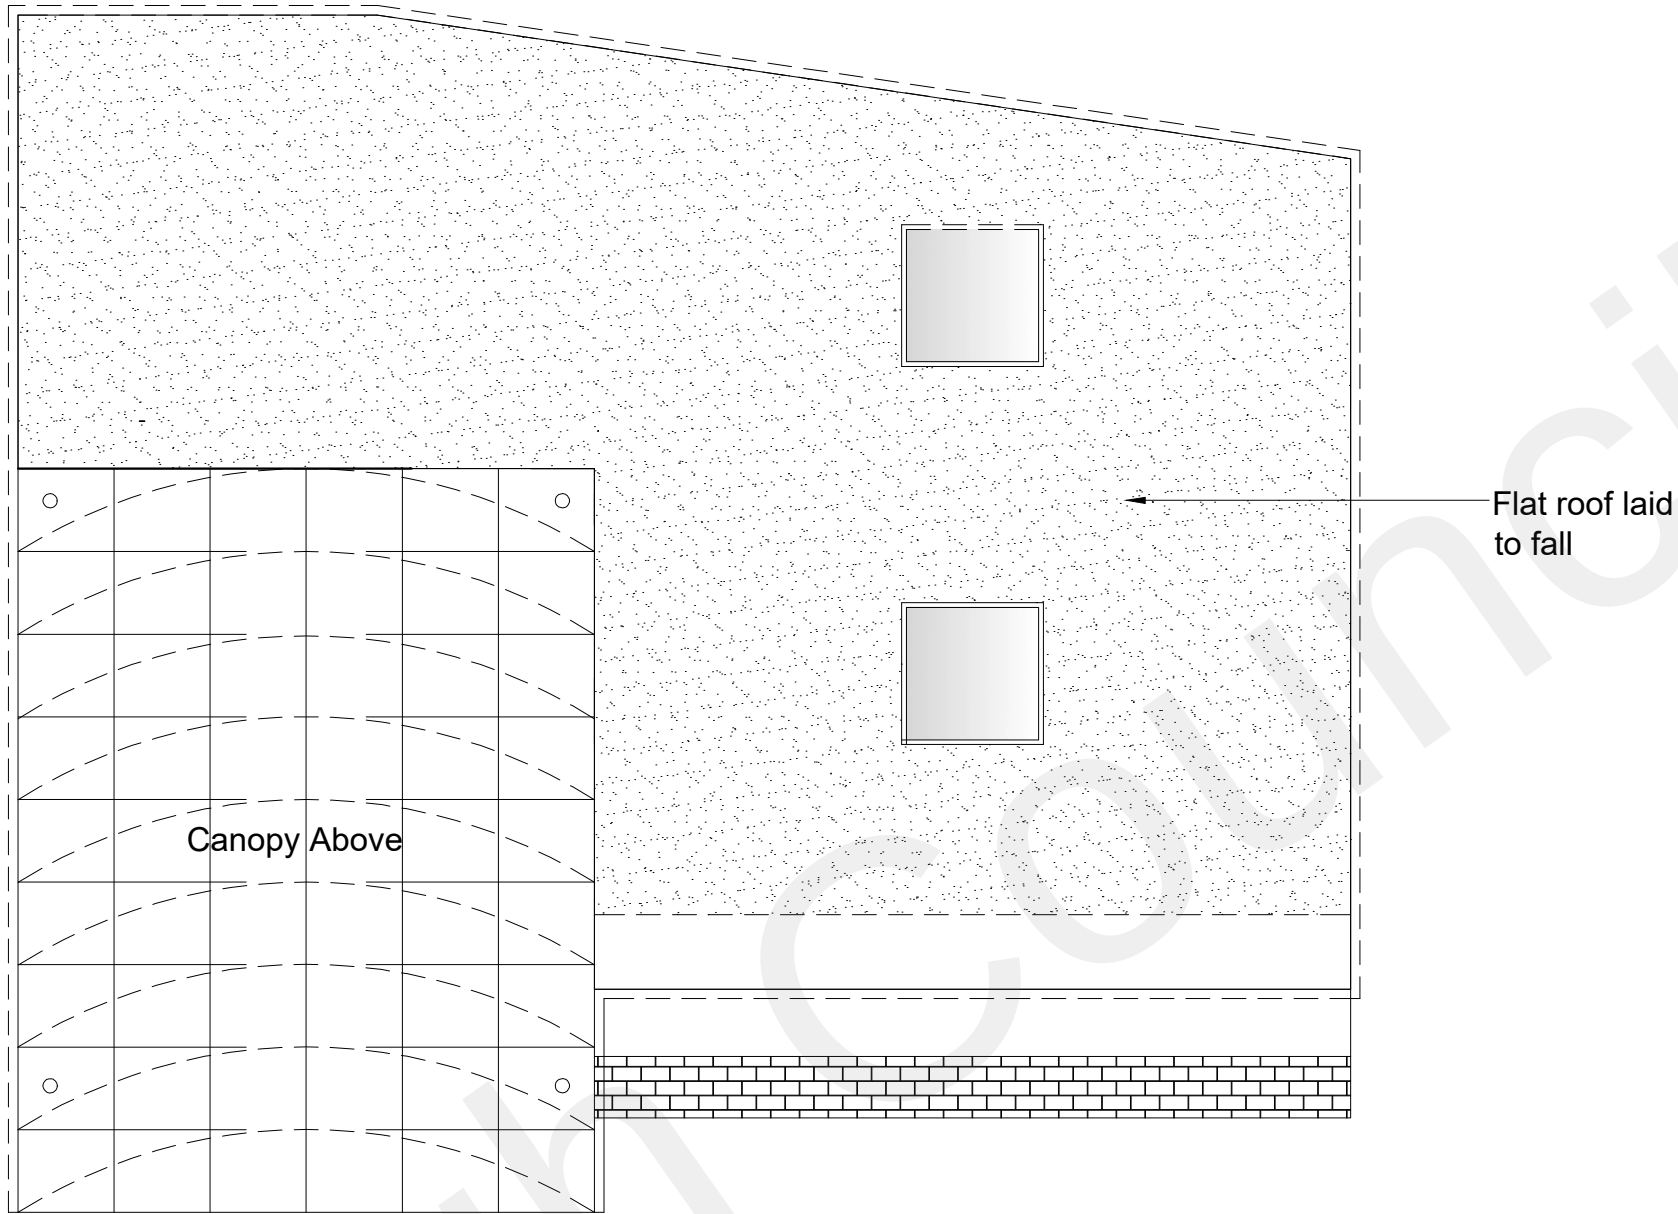


Existing Roof Plan

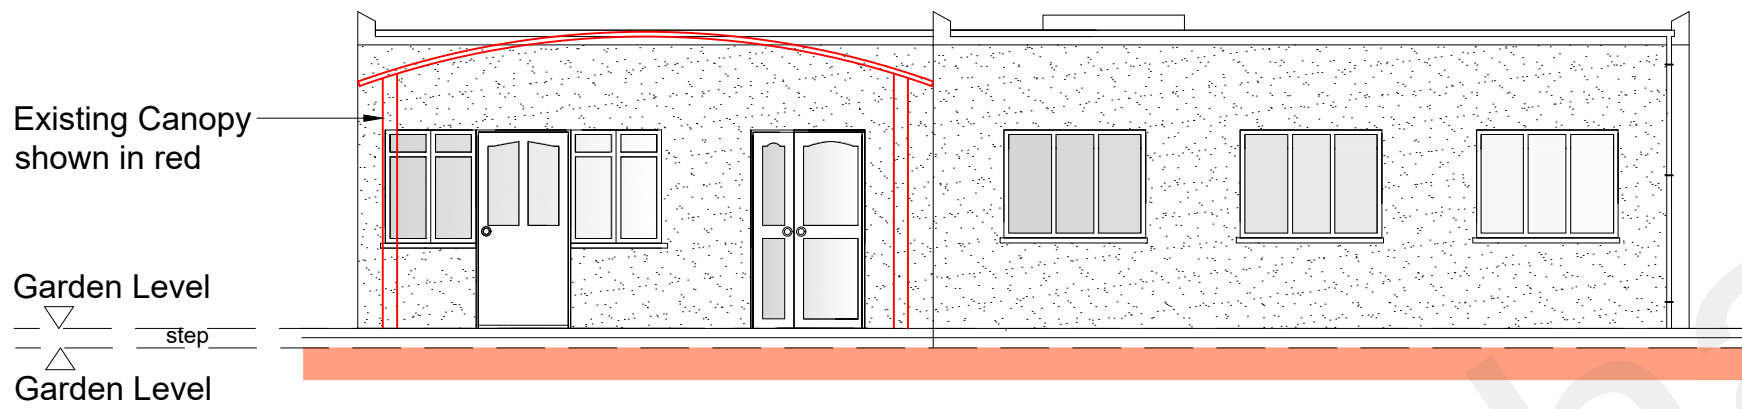


Existing Front Elevation

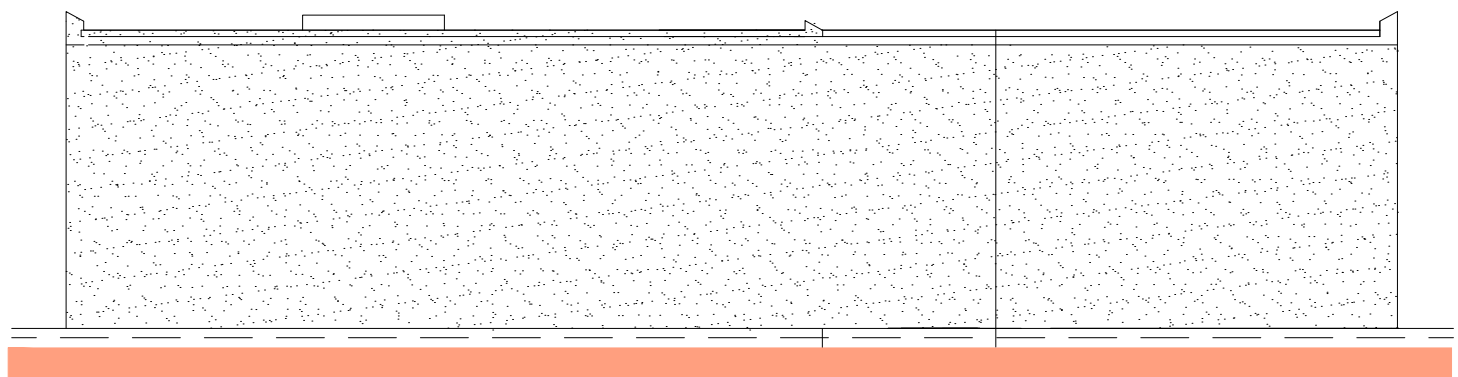

Existing Rear Elevation

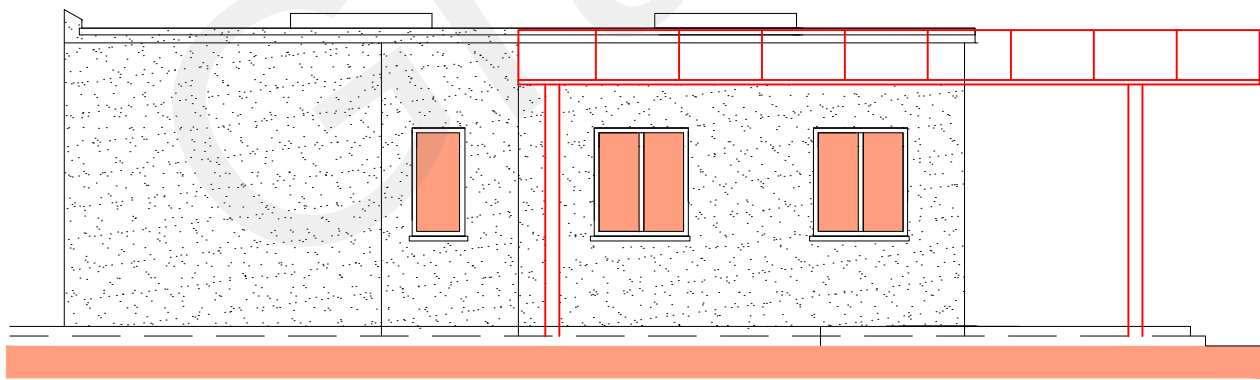

Existing Side Elevation 1

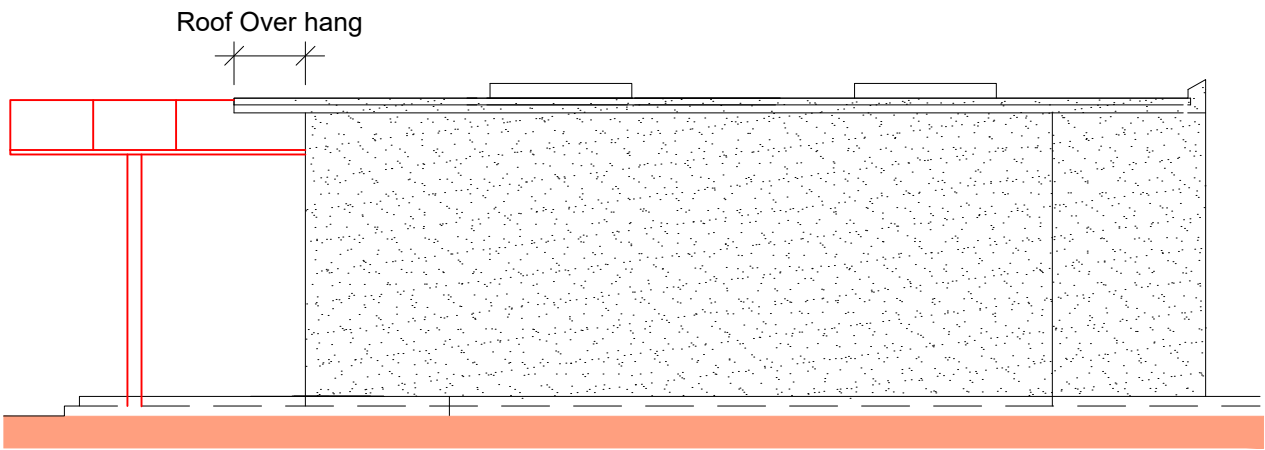


Existing Side Elevation 2

EXISTING PLANS

P4	ISSUED TO GRAVESHAM PLAN DEPT	11.12.21	MC	
P3	ISSUED TO GRAVESHAM PLAN DEPT	11.10.21	MC	
P2	ISSUED TO GRAVESHAM PLAN DEPT	XX.10.21	MC	
P1	ISSUED TO GRAVESHAM PLAN DEPT	XX.08.21	MC	

Rev		Date	By
-----	--	------	----

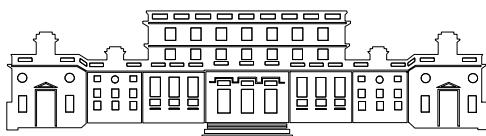

OFFICE 48, 95 WILTON ROAD, VICTORIA, LONDON, SW1V 1BZ
T : 07940121222
www.designerplans.co.uk

Job Title
**256 SINGLEWELL ROAD
GRAVESEND KENT DA11 7RE**

Drawing Title
EXISTING PLANS

Scale 1:100 @ A1	Date AUG ` 21	Drawn By MC
Job No. 51-1000-143	Dwg No. S03	Rev P4

