


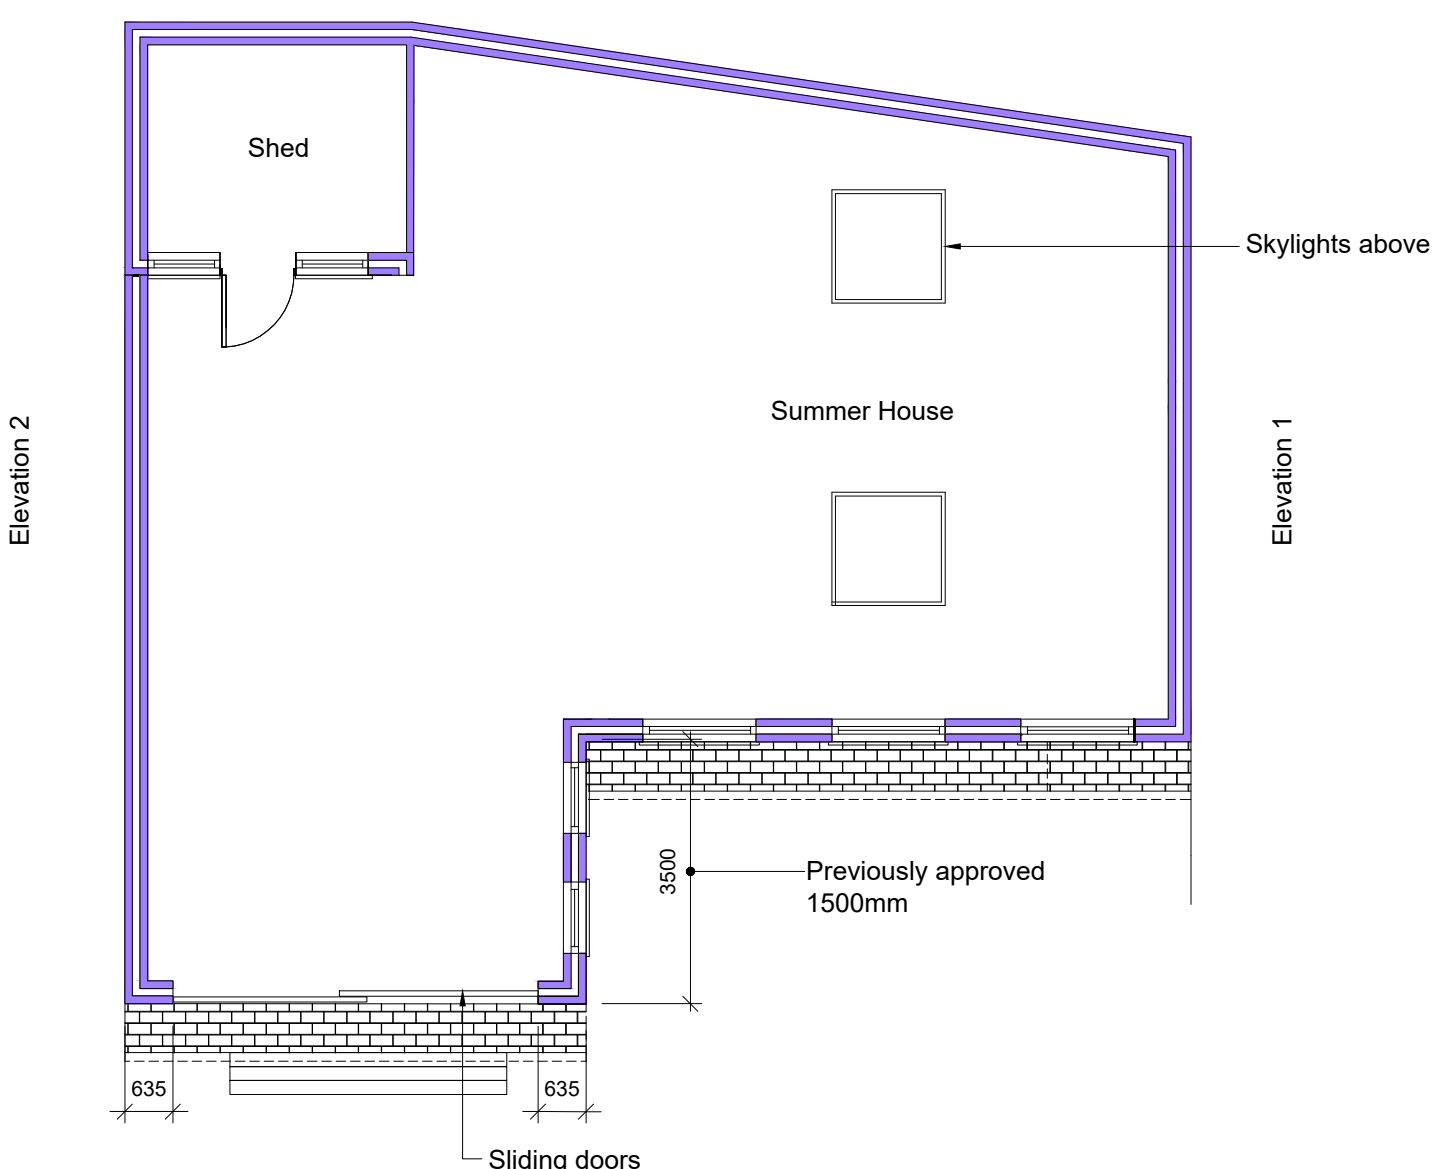


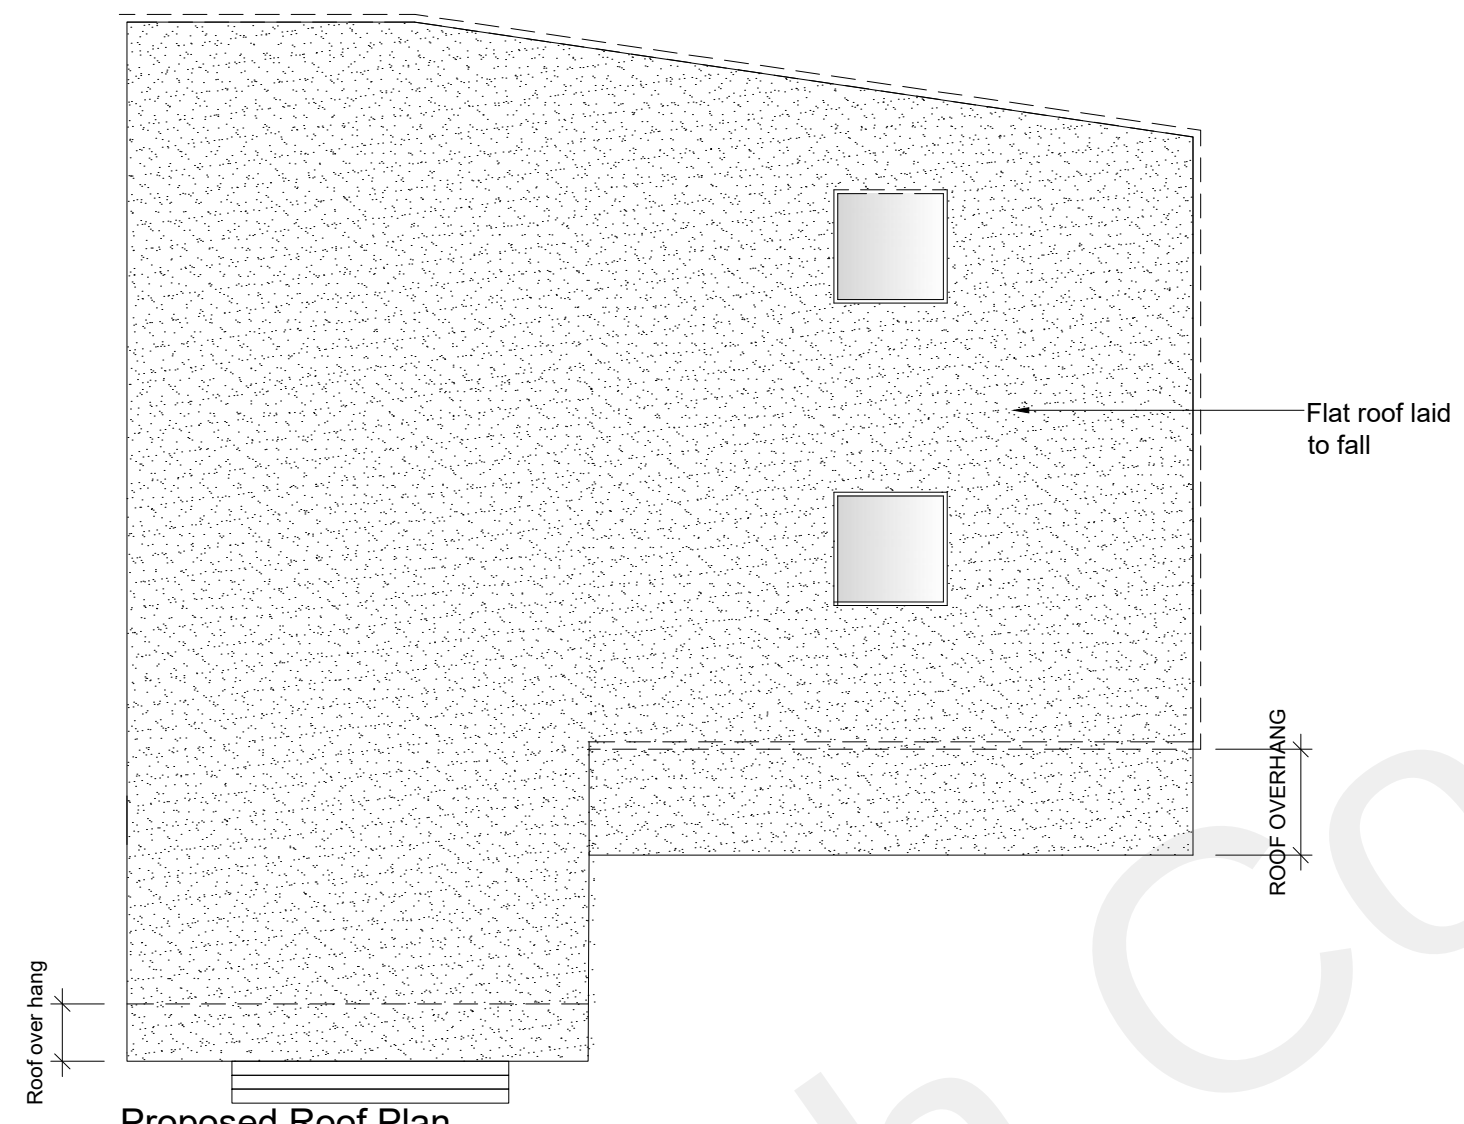


Proposed Ground Floor Plan

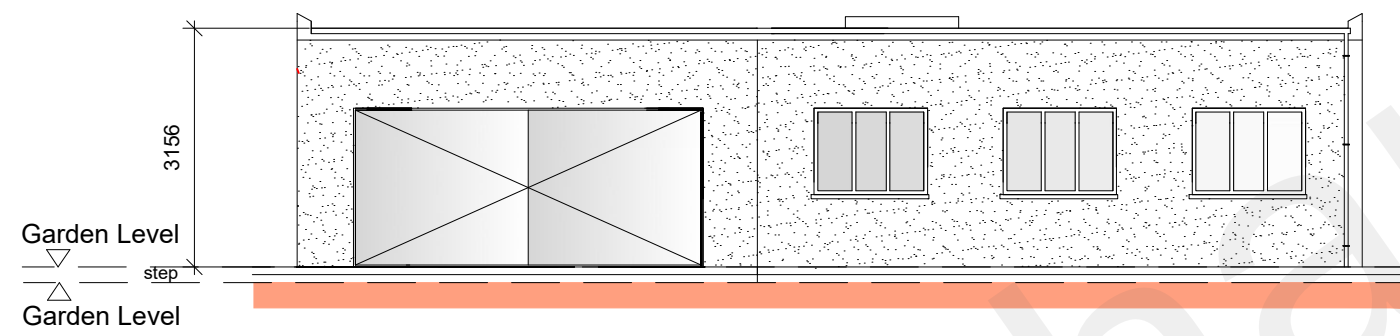


Proposed Roof Plan

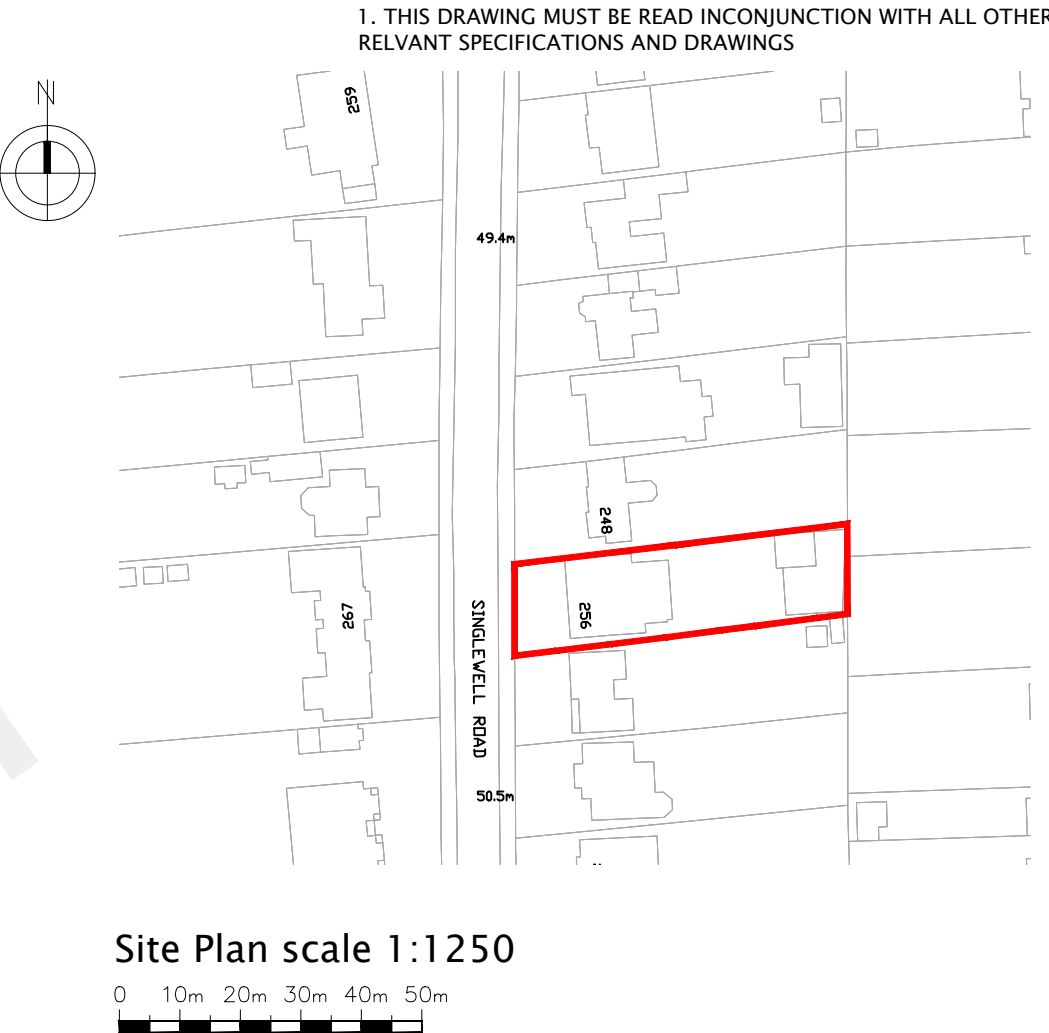


Proposed Front Elevation

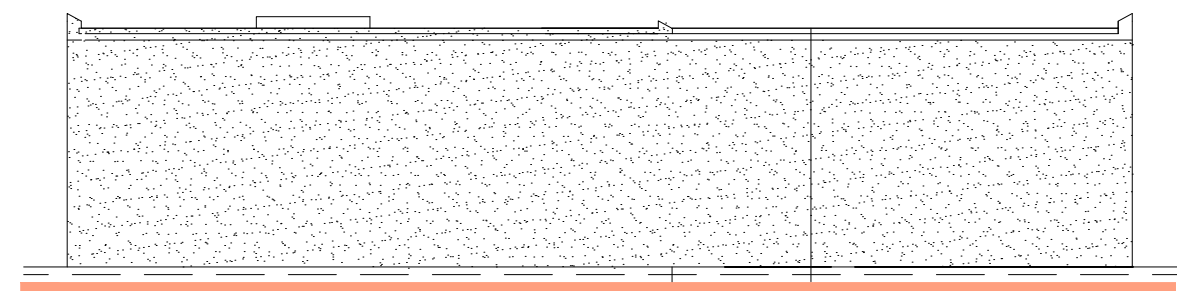

Proposed Rear Elevation (No Changes)

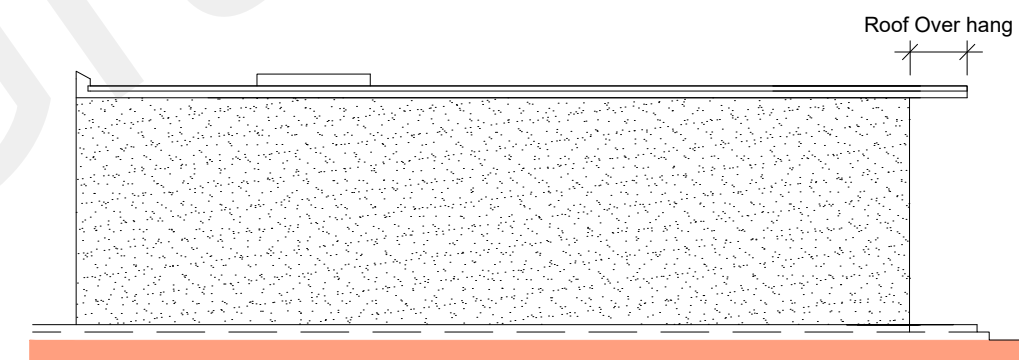

Proposed Side Elevation 1

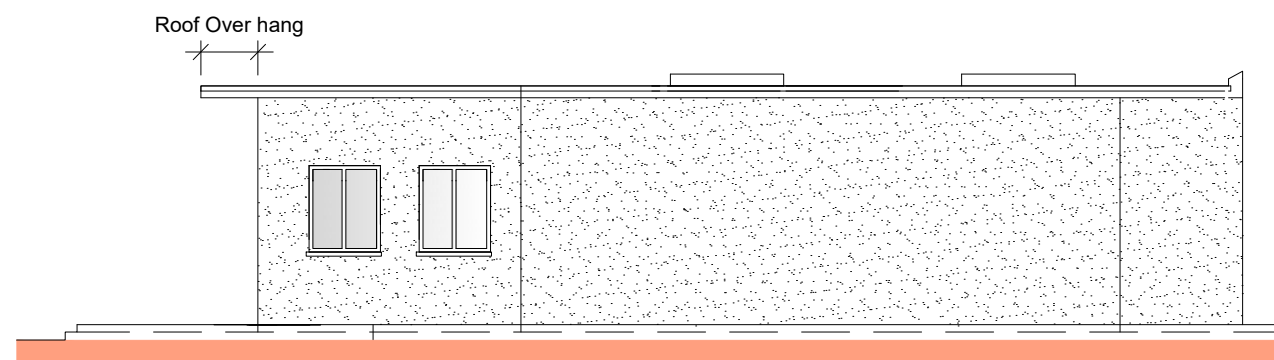


Proposed Side Elevation 2

PROPOSED PLANS

P4	ISSUED TO GRAVESHAM PLAN DEPT	11.12.21	MC	
P3	ISSUED TO GRAVESHAM PLAN DEPT	11.10.21	MC	
P2	ISSUED TO GRAVESHAM PLAN DEPT	XX.10.21	MC	
P1	ISSUED TO GRAVESHAM PLAN DEPT	XX.08.21	MC	

Rev		Date	By
-----	--	------	----

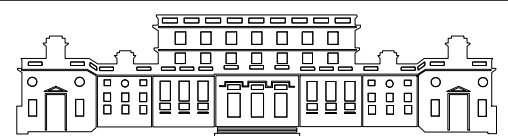

OFFICE 48, 95 WILTON ROAD, VICTORIA, LONDON, SW1V 1BZ
T : 07940121222
www.designerplans.co.uk

Job Title
**256 SINGLEWELL ROAD
GRAVESEND KENT DA11 7RE**

Drawing Title
PROPOSED PLANS

Scale	as shown at A1	Date	AUG ` 21	Drawn By	MC
-------	-------------------	------	----------	----------	----

Job No.	51-1000-143	Dwg No.	S04	Rev	P4
---------	-------------	---------	-----	-----	----

Scale 1:100

