

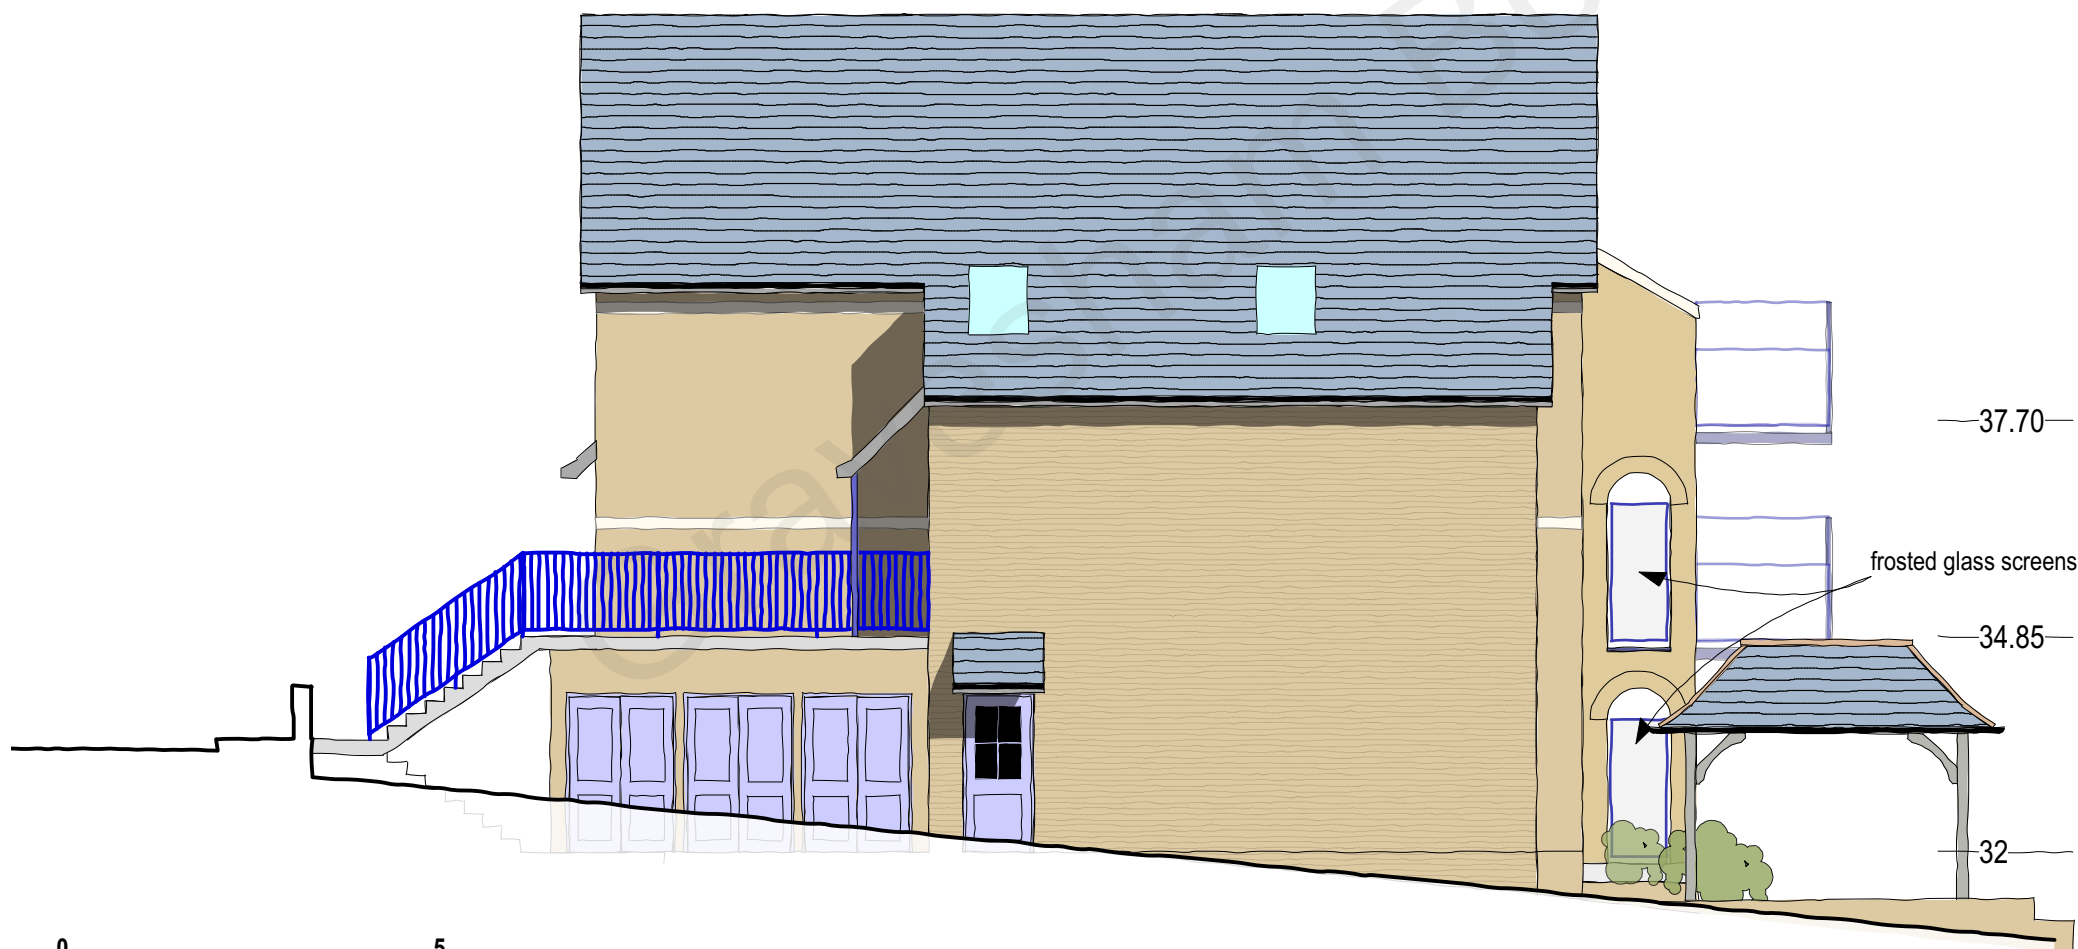
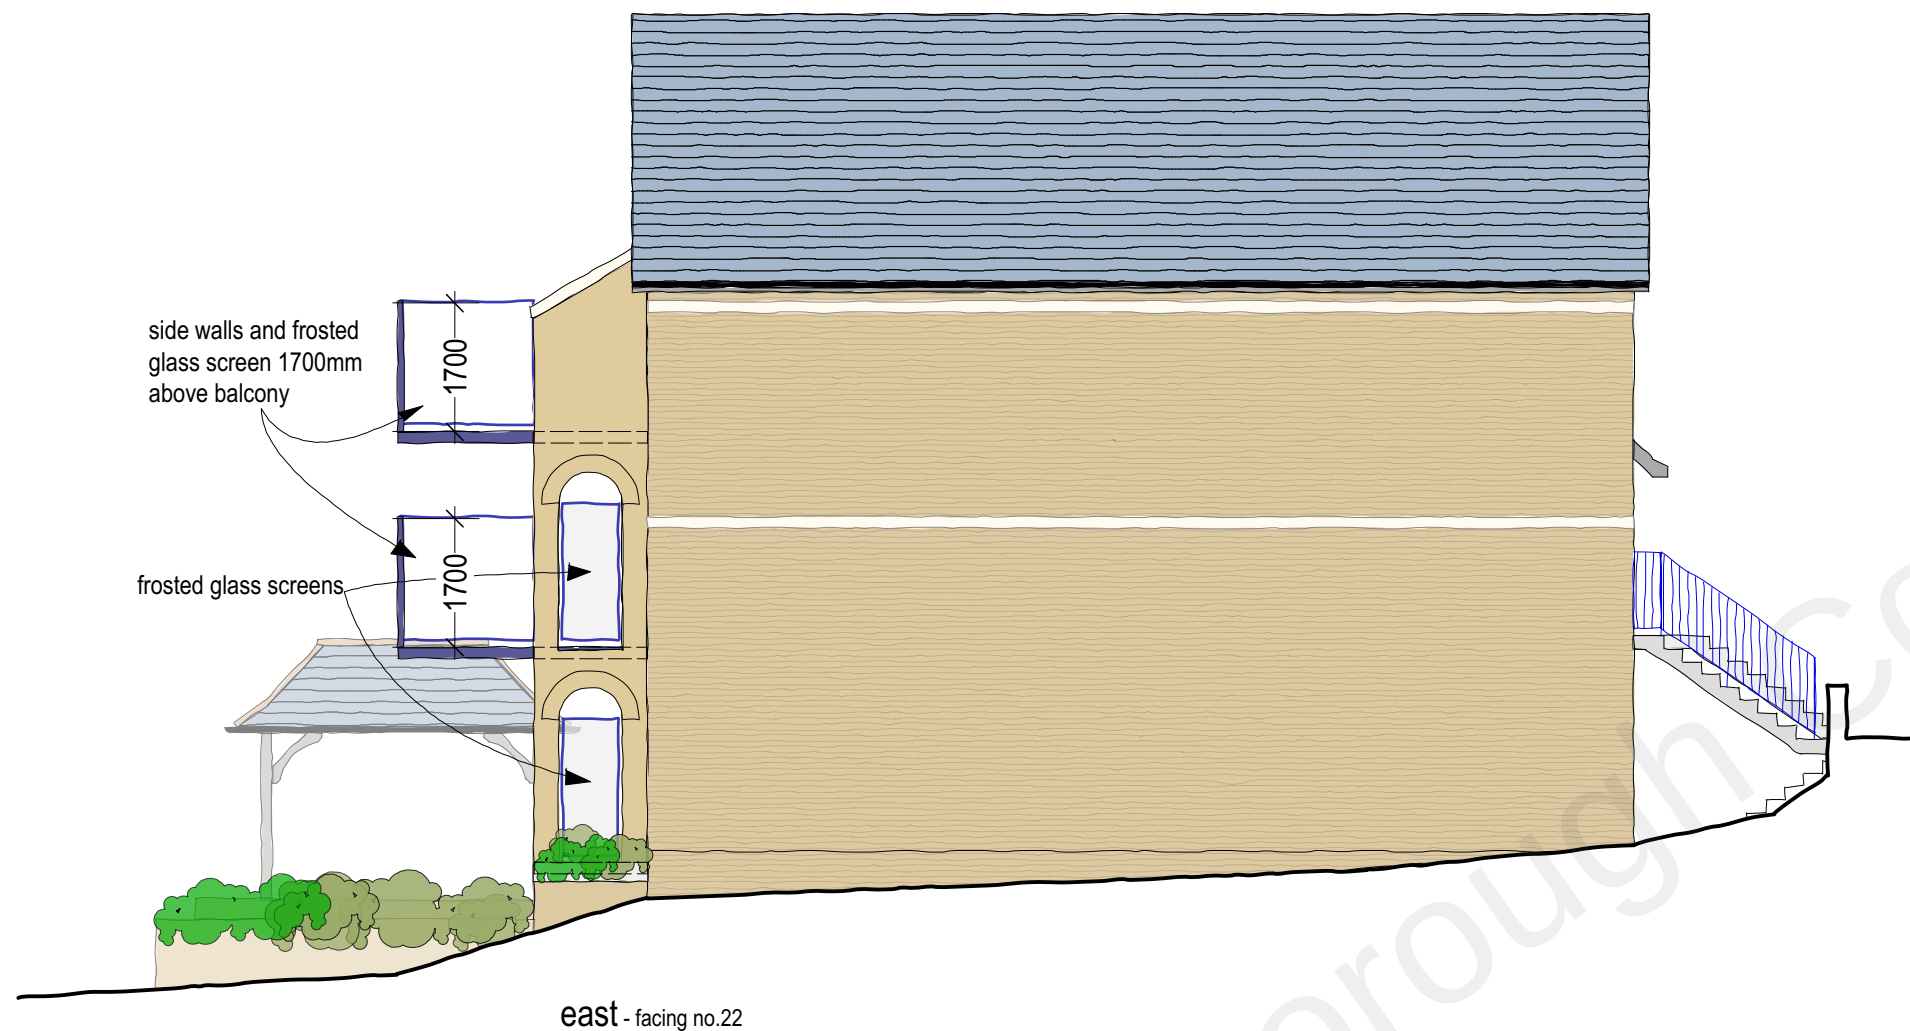


cycle store side elevations

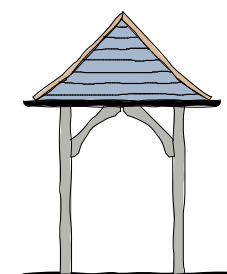

cycle store front & rear elevations

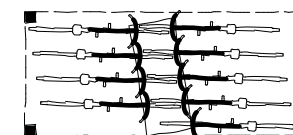

cycle store plan

0 5
scale (m)
1-100 on A3 size reproduction

A- general/GB/31/01/22
B- bin store increased. GB/03/03/22
C- balcony side alt. GB/10/03/22
D- cycle store added. GB/19/05/22
E- balcony alt. GB/28/06/22

Client: Wakes
job: Milton Mount Hall Gravesend DA12 1NQ
title: flat side elevations & store plan & elevations
scale: 1-100 @ A3 date Nov. 2021 dwn. GB
drawing number, **21-18-111** rev.- **E**