



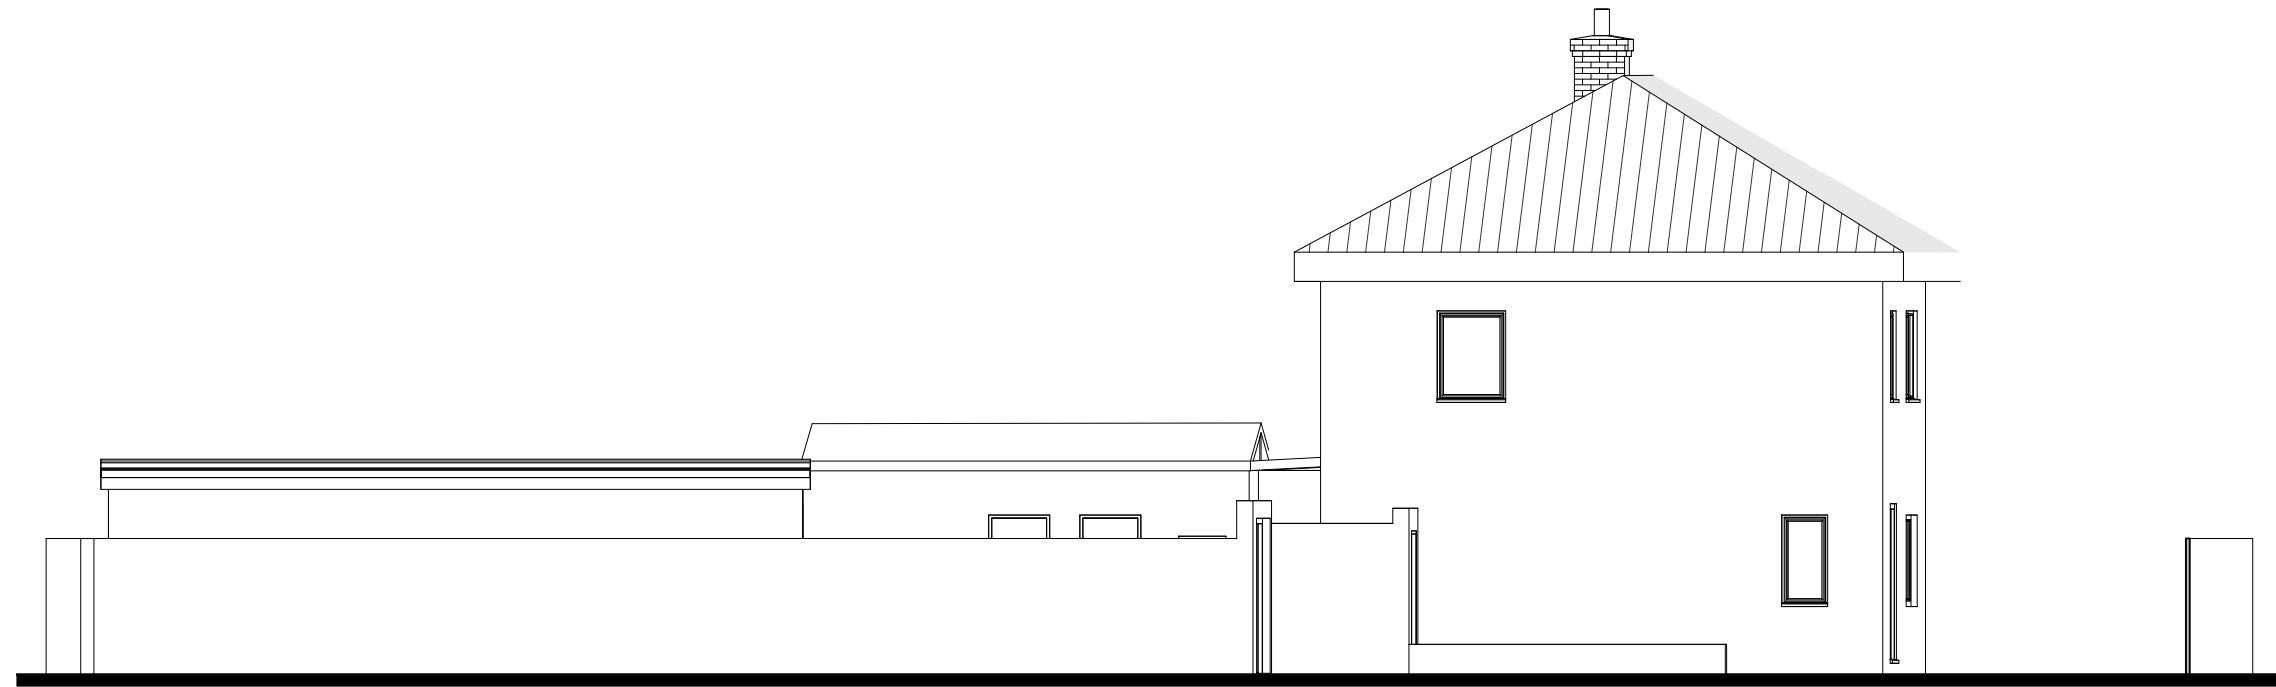

1

Proposed Side Elevation 2
1 : 100

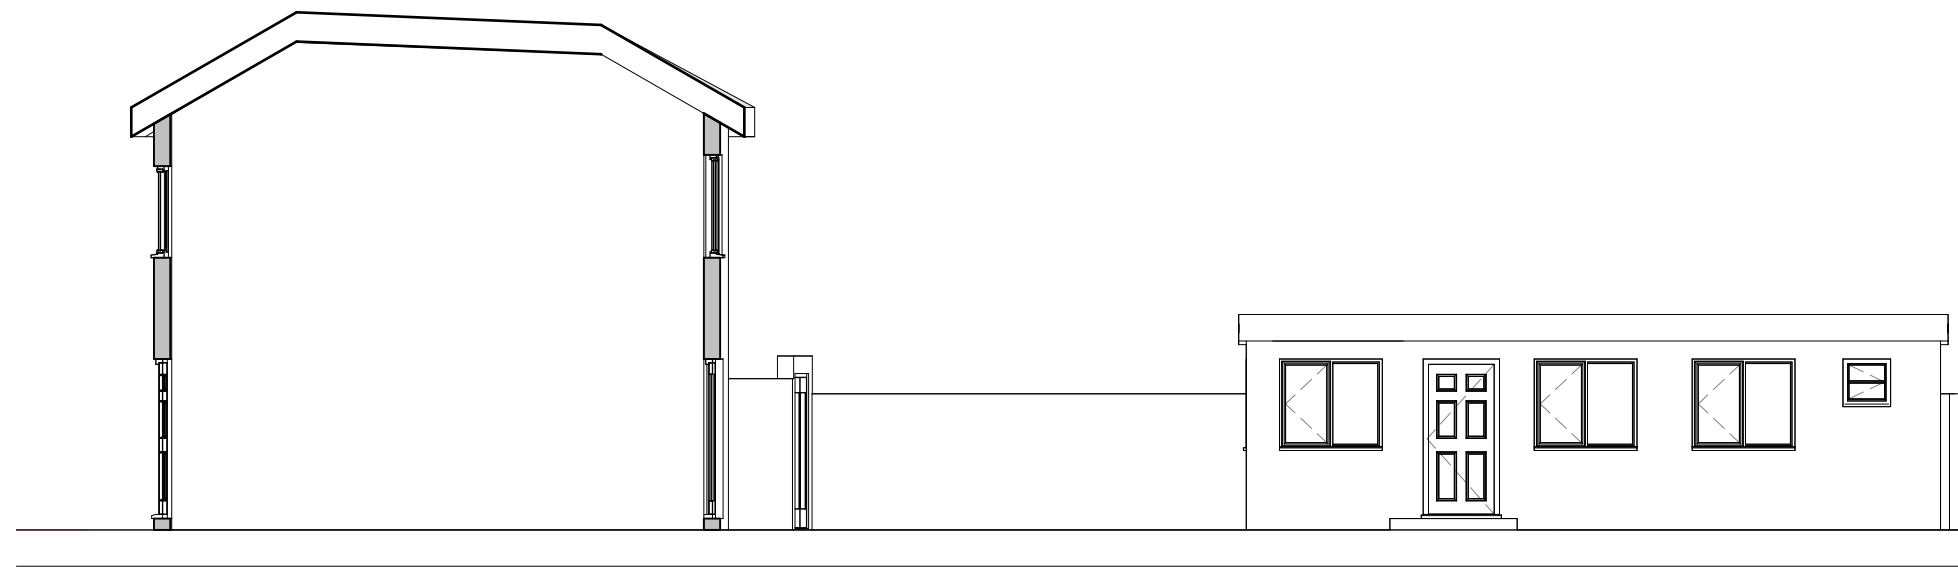

2

Proposed Annex Front Elevation
1 : 100

NOTES:

All dimensions to be verified on site and is in mm.

Builder to verify all dimensions, heights and levels prior to commencement of work.

All documents shall be checked to ensure that they are compatible by the contractor before construction commences. In the event of apparent ambiguity or contradiction the engineer and/ or architect shall be notified immediately.

The contractor in preparing his estimate shall visit the site and acquaint himself with the problems involved .

The contrator shall issue all statutory notices to the local Authority during progress and completion of works.

All drawings are copyrighted to the technician. Reproducing is not permitted without consent

No.	Description	Date
1	Planning Validation	15/08/24
2	Roof Slope Annotated	25/08/24

PURPOSE OF ISSUE
PLANNING

PROJECT

64 HARDEN ROAD
DA11 7DS

CLIENT
SL

Scale (@ A2)

1 : 100

Date

11/02/2021

Drawn by

Author

SHEET

Proposed
Elevations

DRAWING NUMBER

A107

REV

2

A D S
ADENI-DESIGN-STUDIO

M:07909041136

