


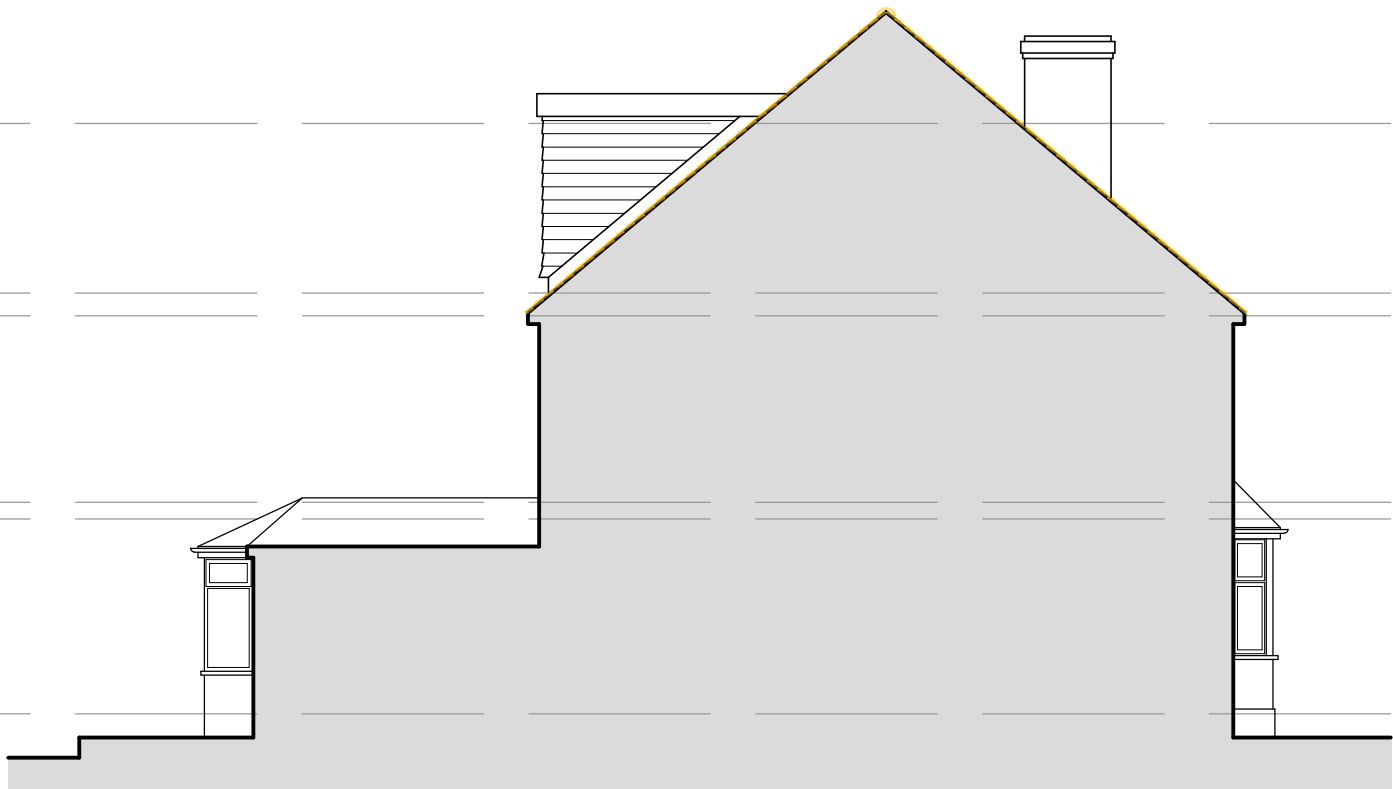


SIDE ELEVATION
(1:100)




FRONT ELEVATION
(1:100)




SIDE ELEVATION
(1:100)

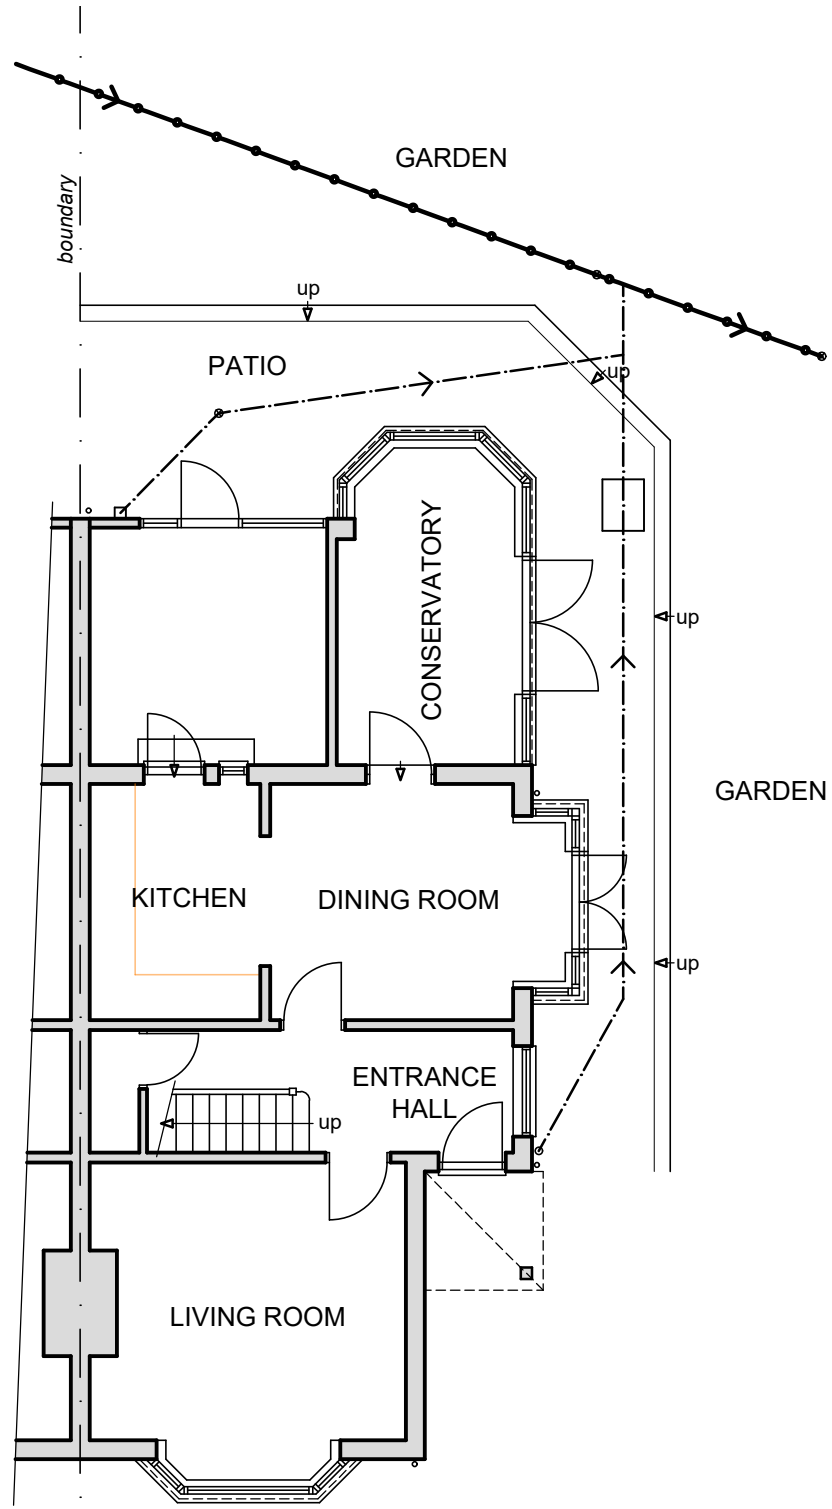

GROUND FLOOR PLAN
(1:100)

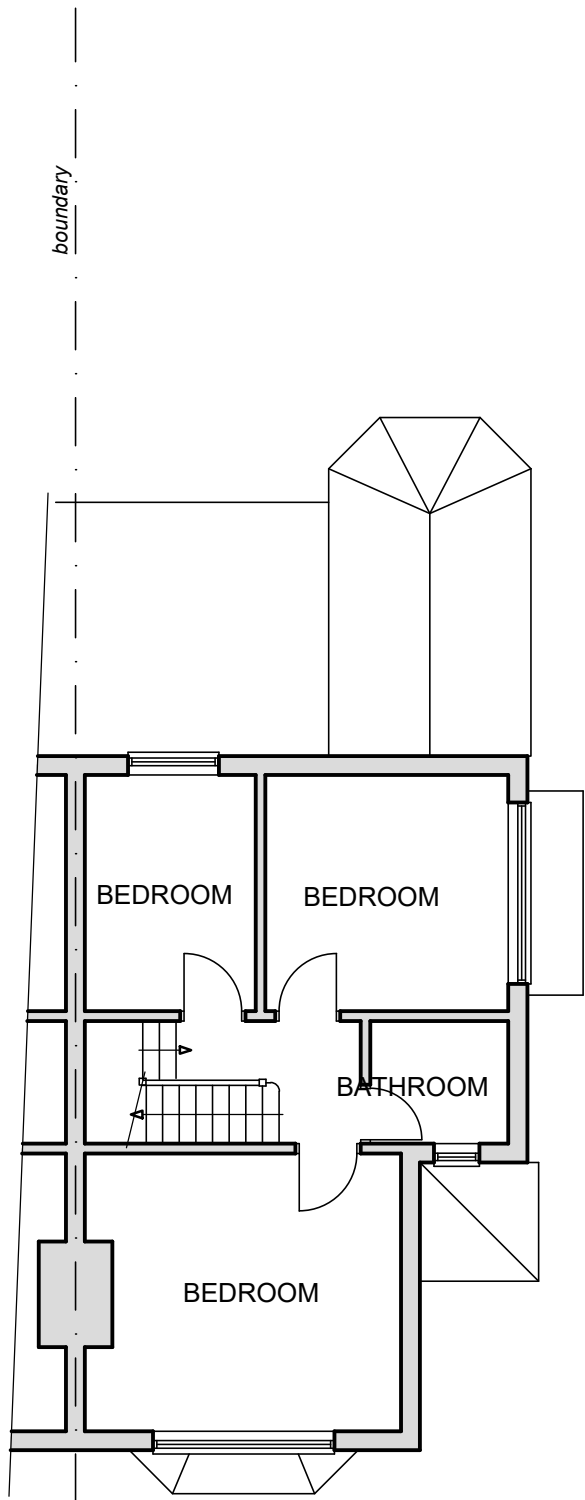


FIRST FLOOR PLAN
(1:100)

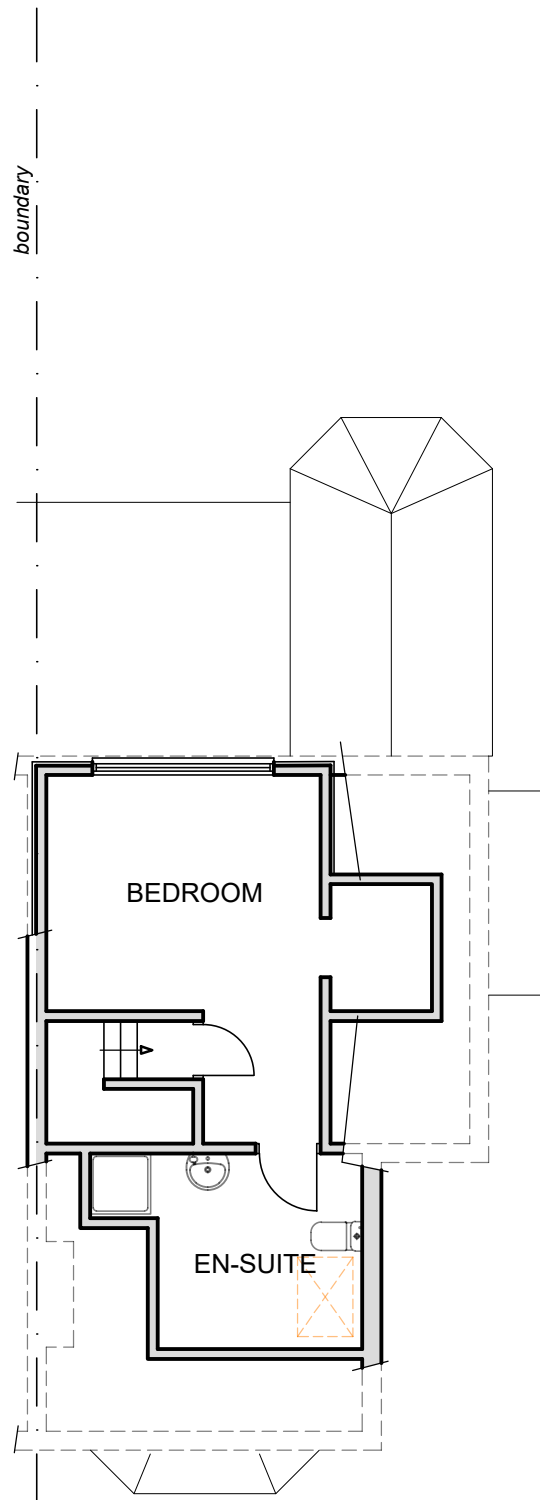

SECOND FLOOR PLAN
(1:100)



REAR ELEVATION
(1:100)

 

SCALE
SCALE BAR @ 1:100



SCALE
SCALE BAR @ 1:50

Date	No	Revision
Penfold Project Services		
Epmarket, Wrotham Road, Meopham, Kent, DA13 0JH Telephone: 01474 816690 e-mail: apenfold448@btinternet.com		
Job Title: THE MOORINGS GRAVESEND ROAD HIGHAM KENT ME3 7EQ		
Dwg Title: PLANS & ELEVATIONS AS EXISTING		
Scale:	1:100 @ A2	
Dwg No.:	01	
Date:	March 2026	