


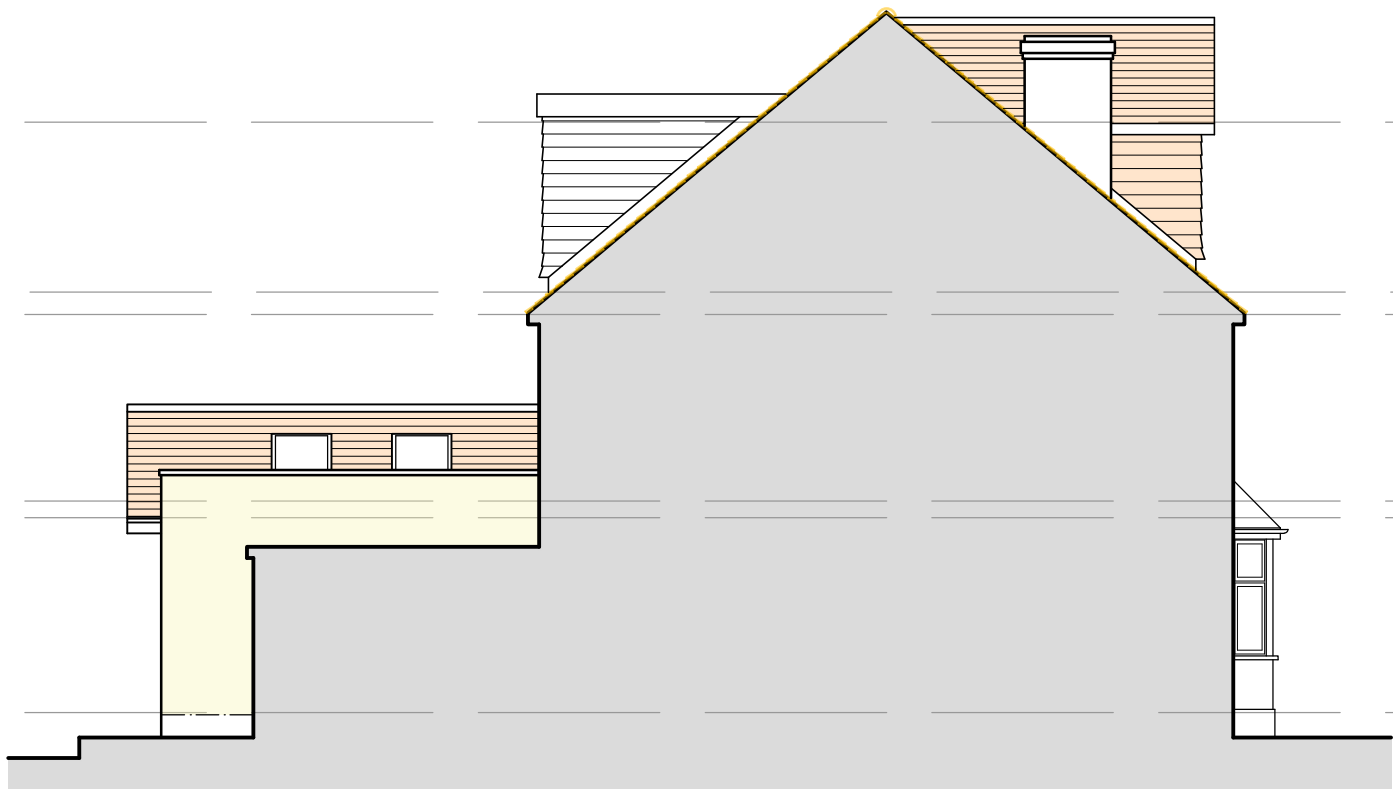


SIDE ELEVATION
(1:100)




FRONT ELEVATION
(1:100)




SIDE ELEVATION
(1:100)

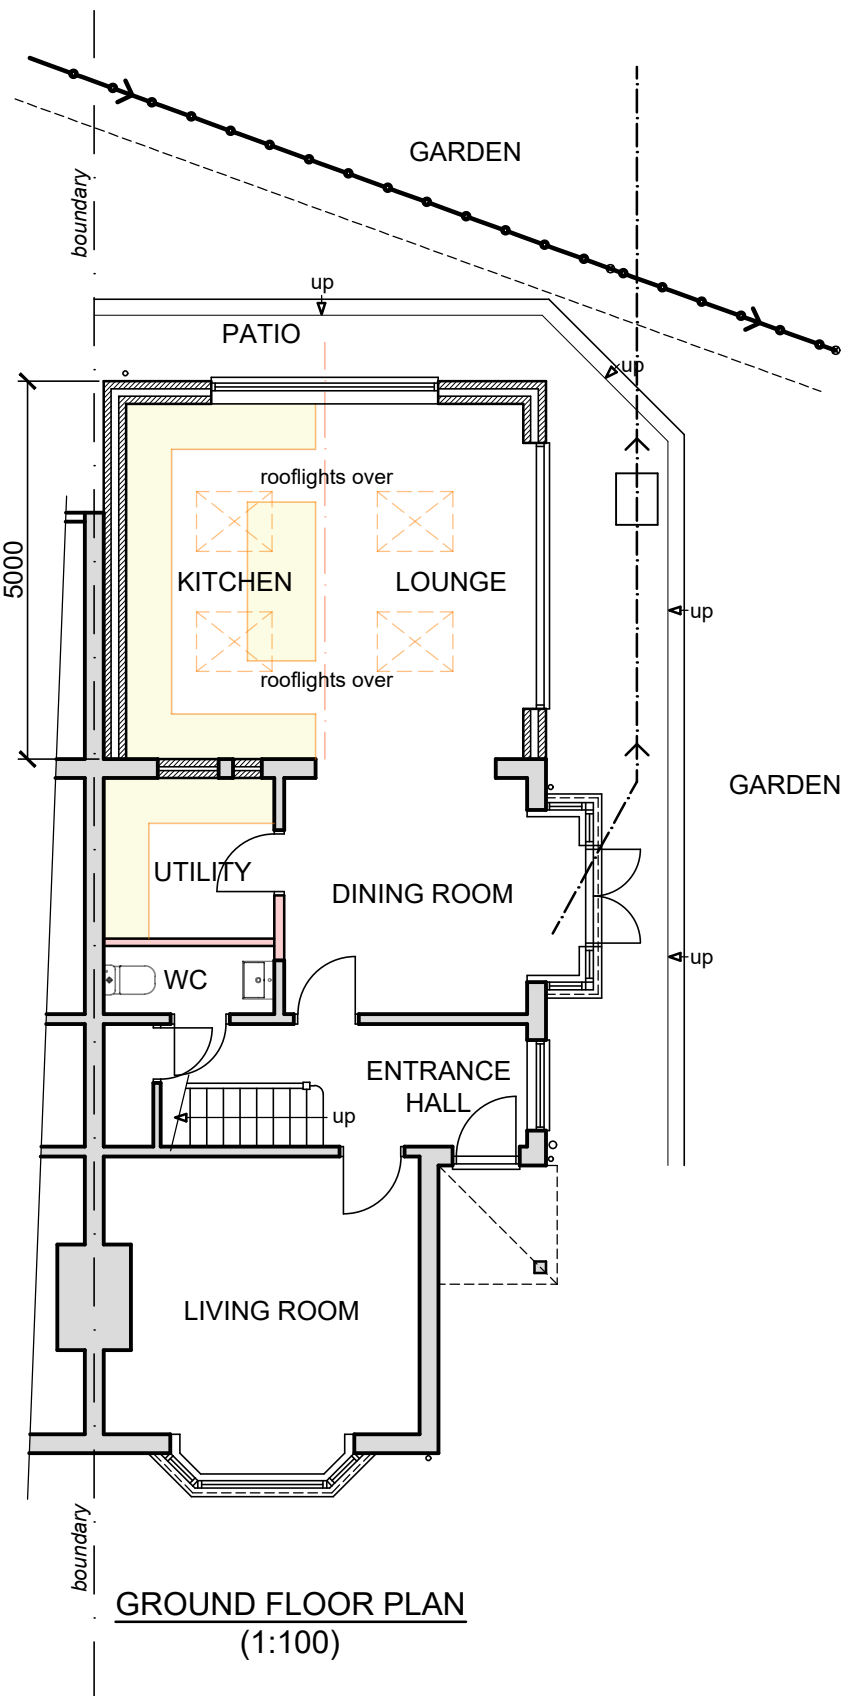


GROUND FLOOR PLAN
(1:100)

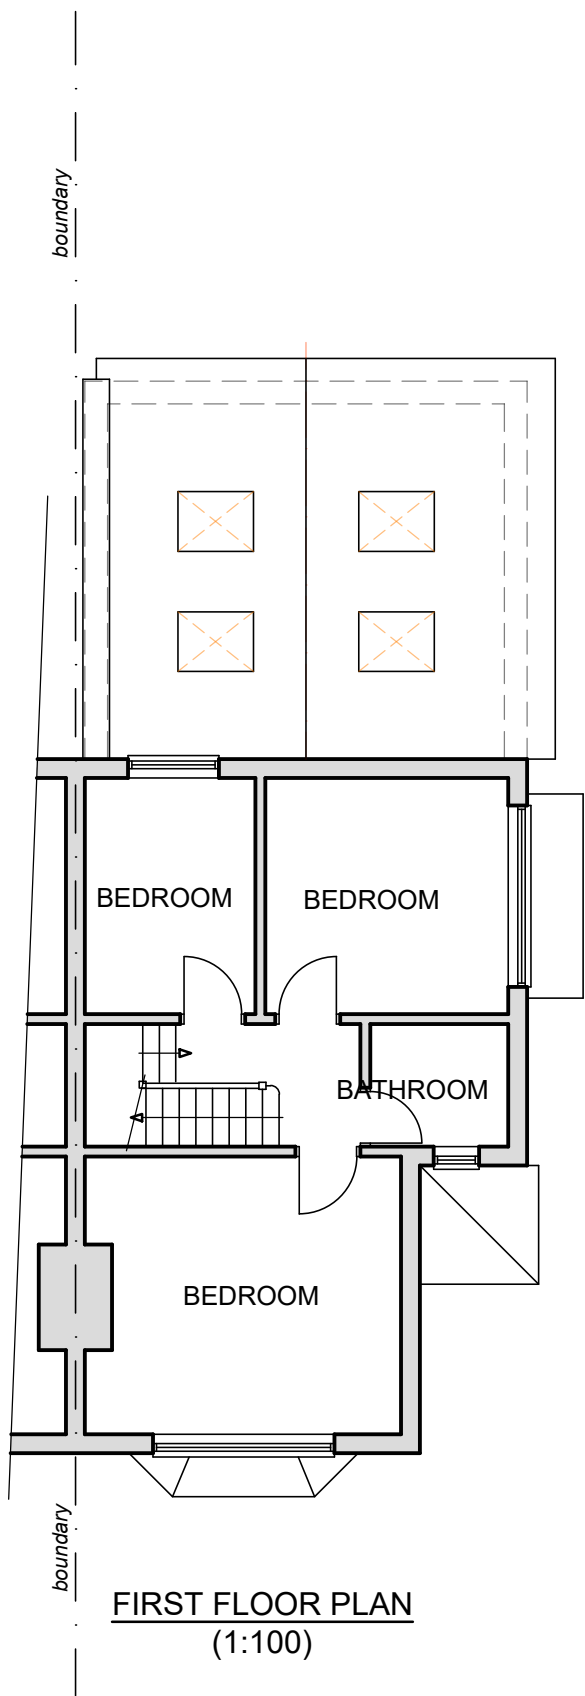

FIRST FLOOR PLAN
(1:100)

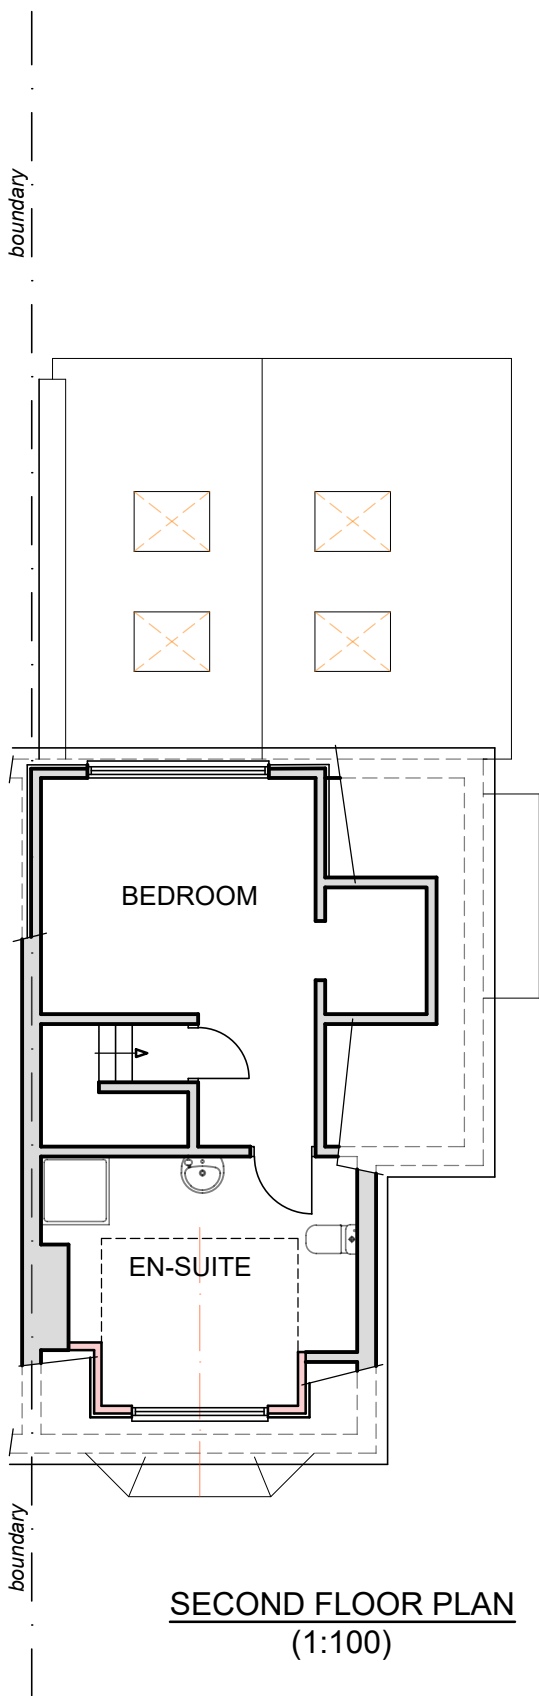

SECOND FLOOR PLAN
(1:100)

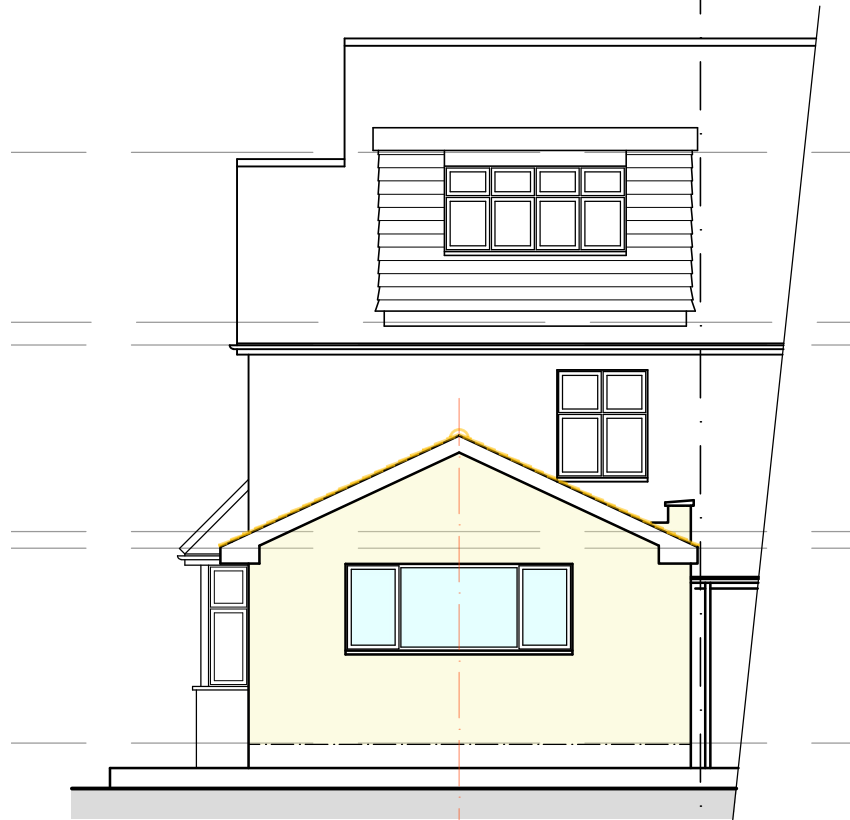

REAR ELEVATION
(1:100)

MATERIALS - DORMER EXTENSION

ROOF
ROOF TILES - COLOUR TO MATCH EXISTING

CHEEKS
TILES - COLOUR TO MATCH EXISTING


WINDOW
WHITE uPVC TO MATCH EXISTING

MATERIALS - REAR EXTENSION


ROOF
ROOF TILES - COLOUR TO MATCH EXISTING

WALLS
PAINTED RENDER TO MATCH EXISTING

WINDOWS & DOORS
WHITE uPVC TO MATCH EXISTING

 

SCALE
SCALE BAR @ 1:100

 

SCALE
SCALE BAR @ 1:50

Date	No	Revision
Penfold Project Services		
Epmarket, Wrotham Road, Meopham, Kent, DA13 0JH Telephone: 01474 816690 e-mail: apenfold448@btinternet.com		
Job Title:	THE MOORINGS GRAVESEND ROAD HIGHAM KENT ME3 7EQ	
Dwg Title:	PLANS & ELEVATIONS AS PROPOSED	
Scale:	1:100 @ A2	
Dwg No.:	02	
Date:	March 2026	