



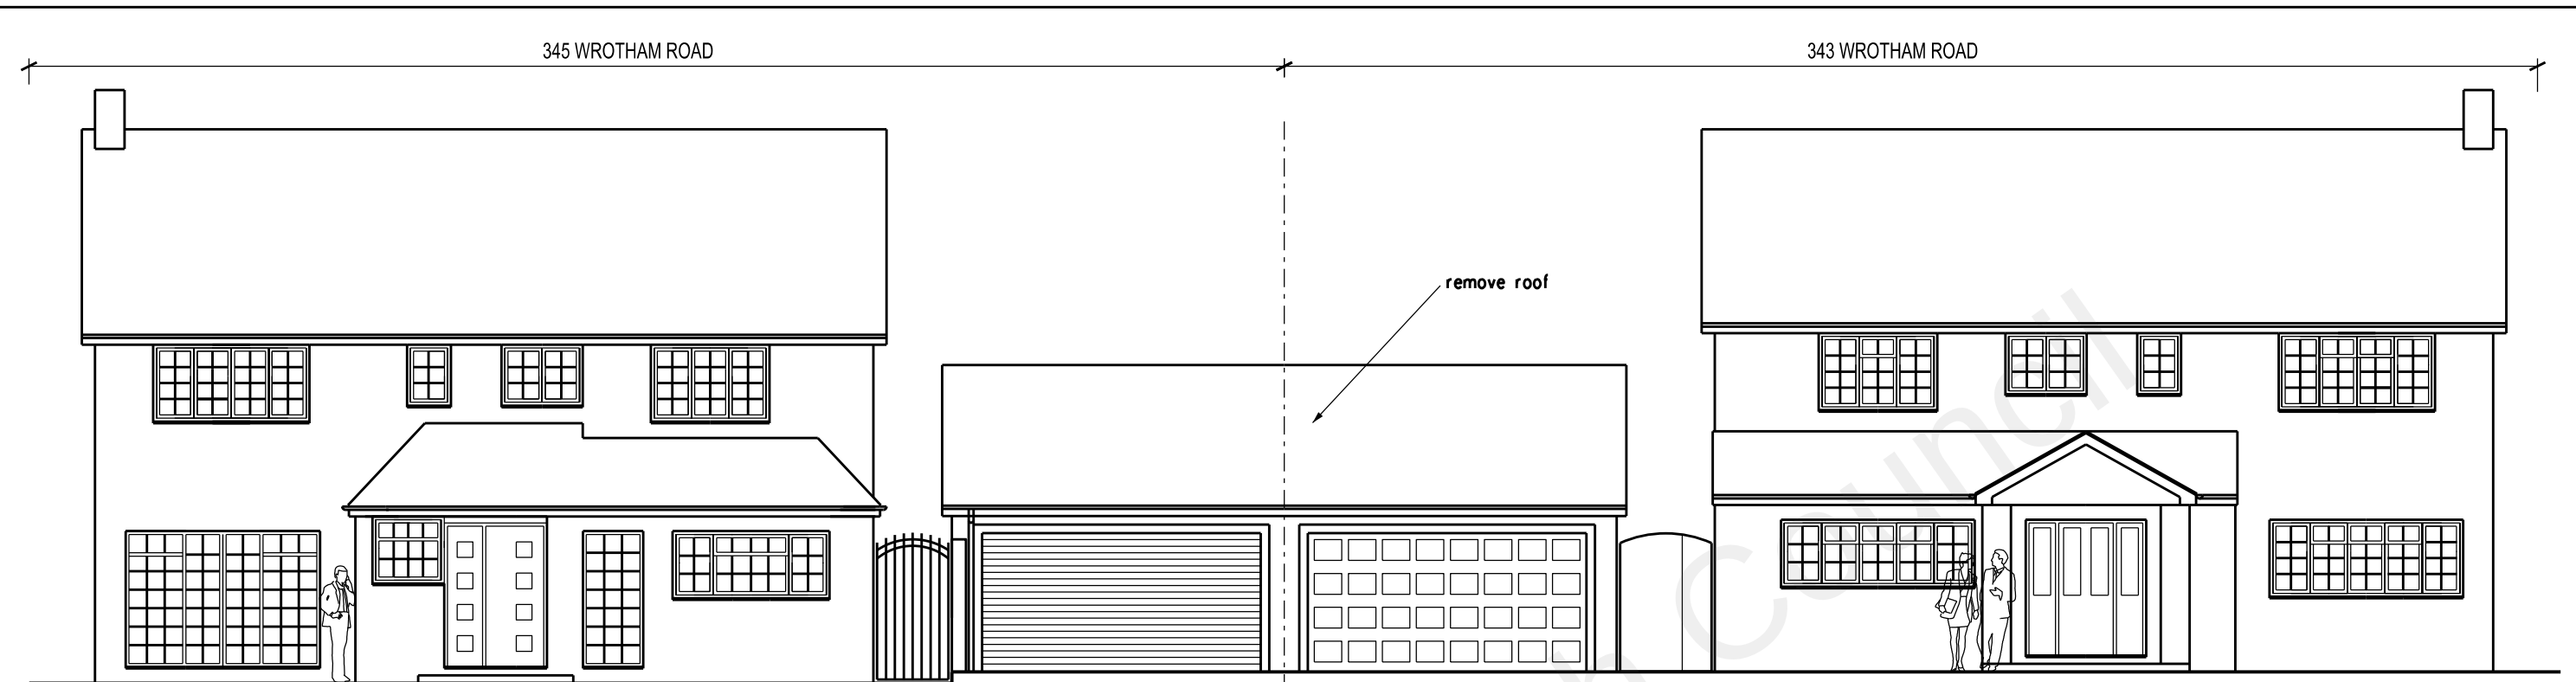

FRONT ELEVATION TO WROTHAM ROAD SHOWING PLANNING APPLICATIONS
TO BOTH nos 343 & 345 WROTHAM ROAD

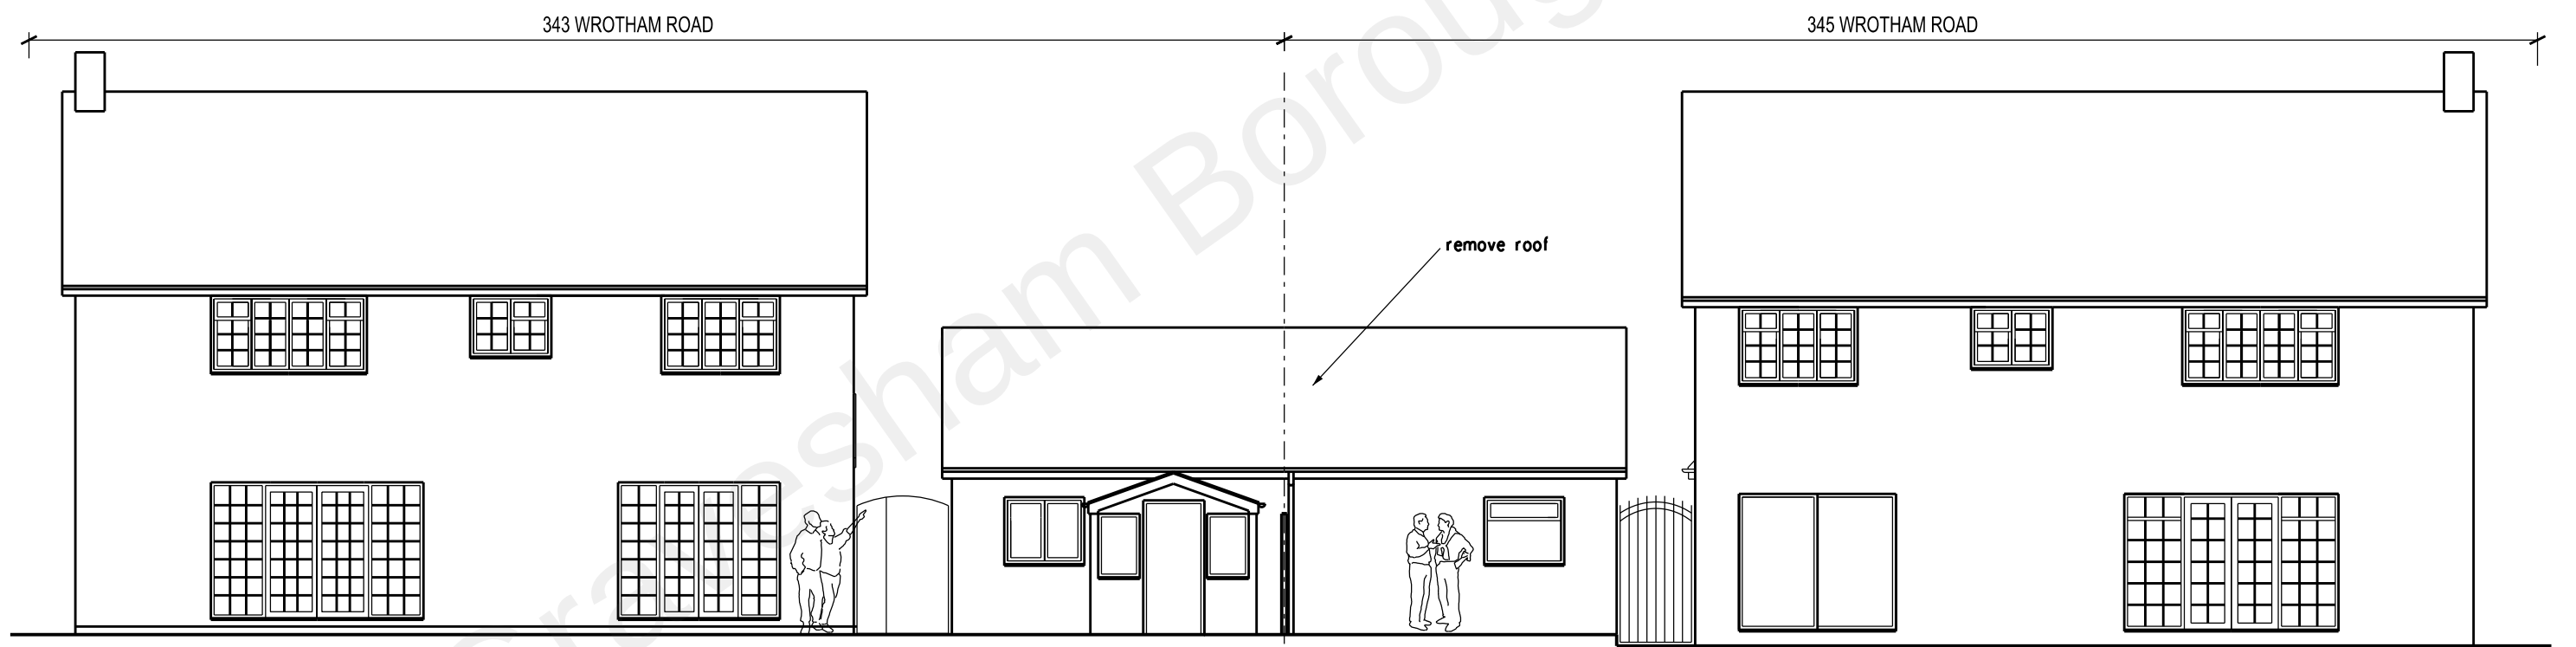

REAR ELEVATION TO WROTHAM ROAD SHOWING PLANNING APPLICATIONS
TO BOTH nos 343 & 345 WROTHAM ROAD

JOB
PROPOSED GARAGE CONVERSION
AND 1ST FLOOR EXTENSION AT
345 WROTHAM ROAD
ISTEAD RISE DA13 9EF

DRAWING
EXISTING FRONT AND REAR
ELEVATIONS TO BOTH
343 & 345 WROTHAM ROAD

SCALE
1:100 AT A3

DATE
JULY 2021

DRAWING NO.
BH/02

