



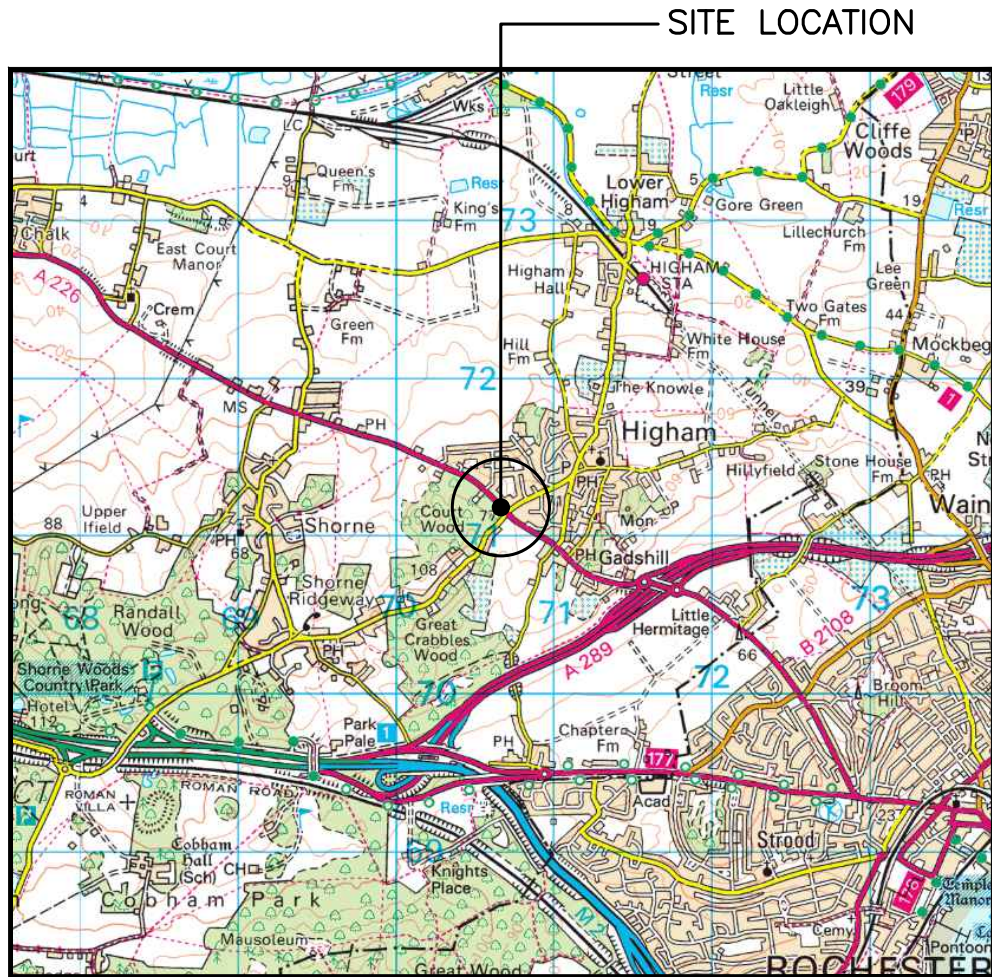


0 1km 2km 3km
1:50k

SITE LOCATION
(Scale 1:50000)
Ordnance Survey map extract
based upon Landranger map series
with the permission of the controller of
His Majesty's Stationery Office
Licence No. 100022432
Crown copyright.



SITE PHOTOGRAPH

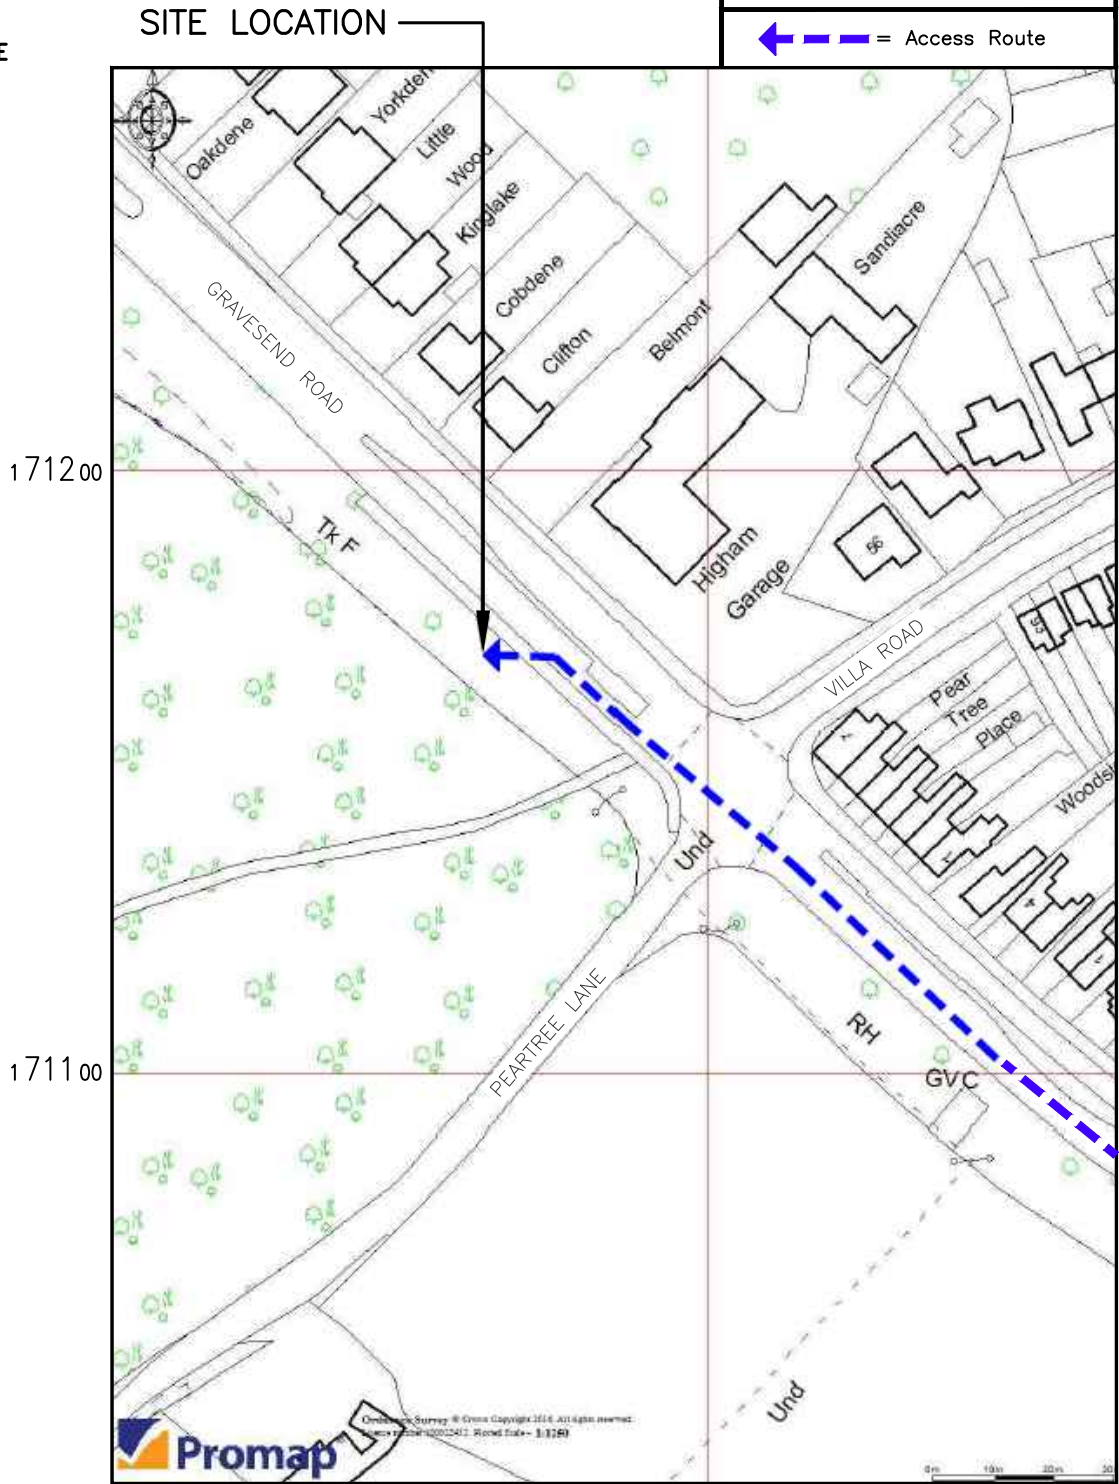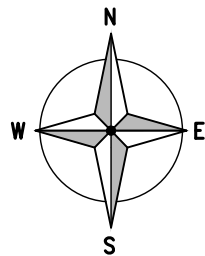

1712 00

1711 00

5707 00

DETAILED SITE LOCATION

(Scale 1:1250)
Ordnance Survey map extract
based upon Landranger map series
with the permission of the controller of
His Majesty's Stationery Office
Licence No. 100022432
Crown copyright.

0 25m 50m 75m

1:1250

← = Right of Access
← = Access Route

ALL DIMENSIONS ARE IN mm UNLESS NOTED OTHERWISE

N.G.R | E: 570663 | N: 171171

DIRECTIONS TO SITE:
ON THE M25 TRAVELLING SOUTH TOWARDS DARTFORD/M20. A MILE AFTER THURROCK SERVICES (JUNCTION 30/31) CONTINUE ONTO THE A282 THEN TAKE THE A2 SLIP ROAD TO CANTERBURY. KEEP RIGHT AT THE FORK AND MERGE ONTO THE A2. TAKE THE A289 EXIT TOWARDS A228/GILLINGHAM/ GRAIN. CONTINUE ONTO HASTED ROAD/A289. TAKE THE A226 SLIP ROAD TO GRAVESEND/ ROCHESTER. AT THE ROUNDABOUT, TAKE THE 1ST EXIT ONTO GRAVESEND ROAD/A226. SITE IS ON THE LEFT HAND SIDE JUST AFTER THE JUNCTION WITH PEARTREE LANE.

what3words compound:
mouth.loveing.busy

what3words access point
from main road:
steer.labs.monkey

A	PLANNING ISSUE	DBDA	TC	11/11/25
REV	MODIFICATION	BY	CH	DATE



united living
connected

United Living Connected
4 Clearwater, Lingley Mere Business Park, Lingley Green
Avenue,
Great Sankey, Warrington, WA5 3UZ
t. 44 (0)151 420 4128
www.unitedliving.co.uk




cornerstone

Cell Name	Opt.
GRAVESEND ROAD, HIGHAM SW	A

Cell ID No				
CSID	—	VF	✓	TEF
206125	N/A		75835	
Project No.	—	TM Cell ID	—	N/A
20612525	—		—	

Site Address / Contact Details
GRAVESEND ROAD HIGHAM ROCHESTER KENT ME3 7DX

Drawing Title:		SITE LOCATION MAPS	
Purpose of issue:		PLANNING	Dwg Rev:
Drawing Number:		100	A
Surveyed By:		Original Sheet Size:	Pack Issue:
CA & DA		A3	
Drawn:	Date:	Checked:	Date:
DBDA	11/11/25	TC	11/11/25
			A

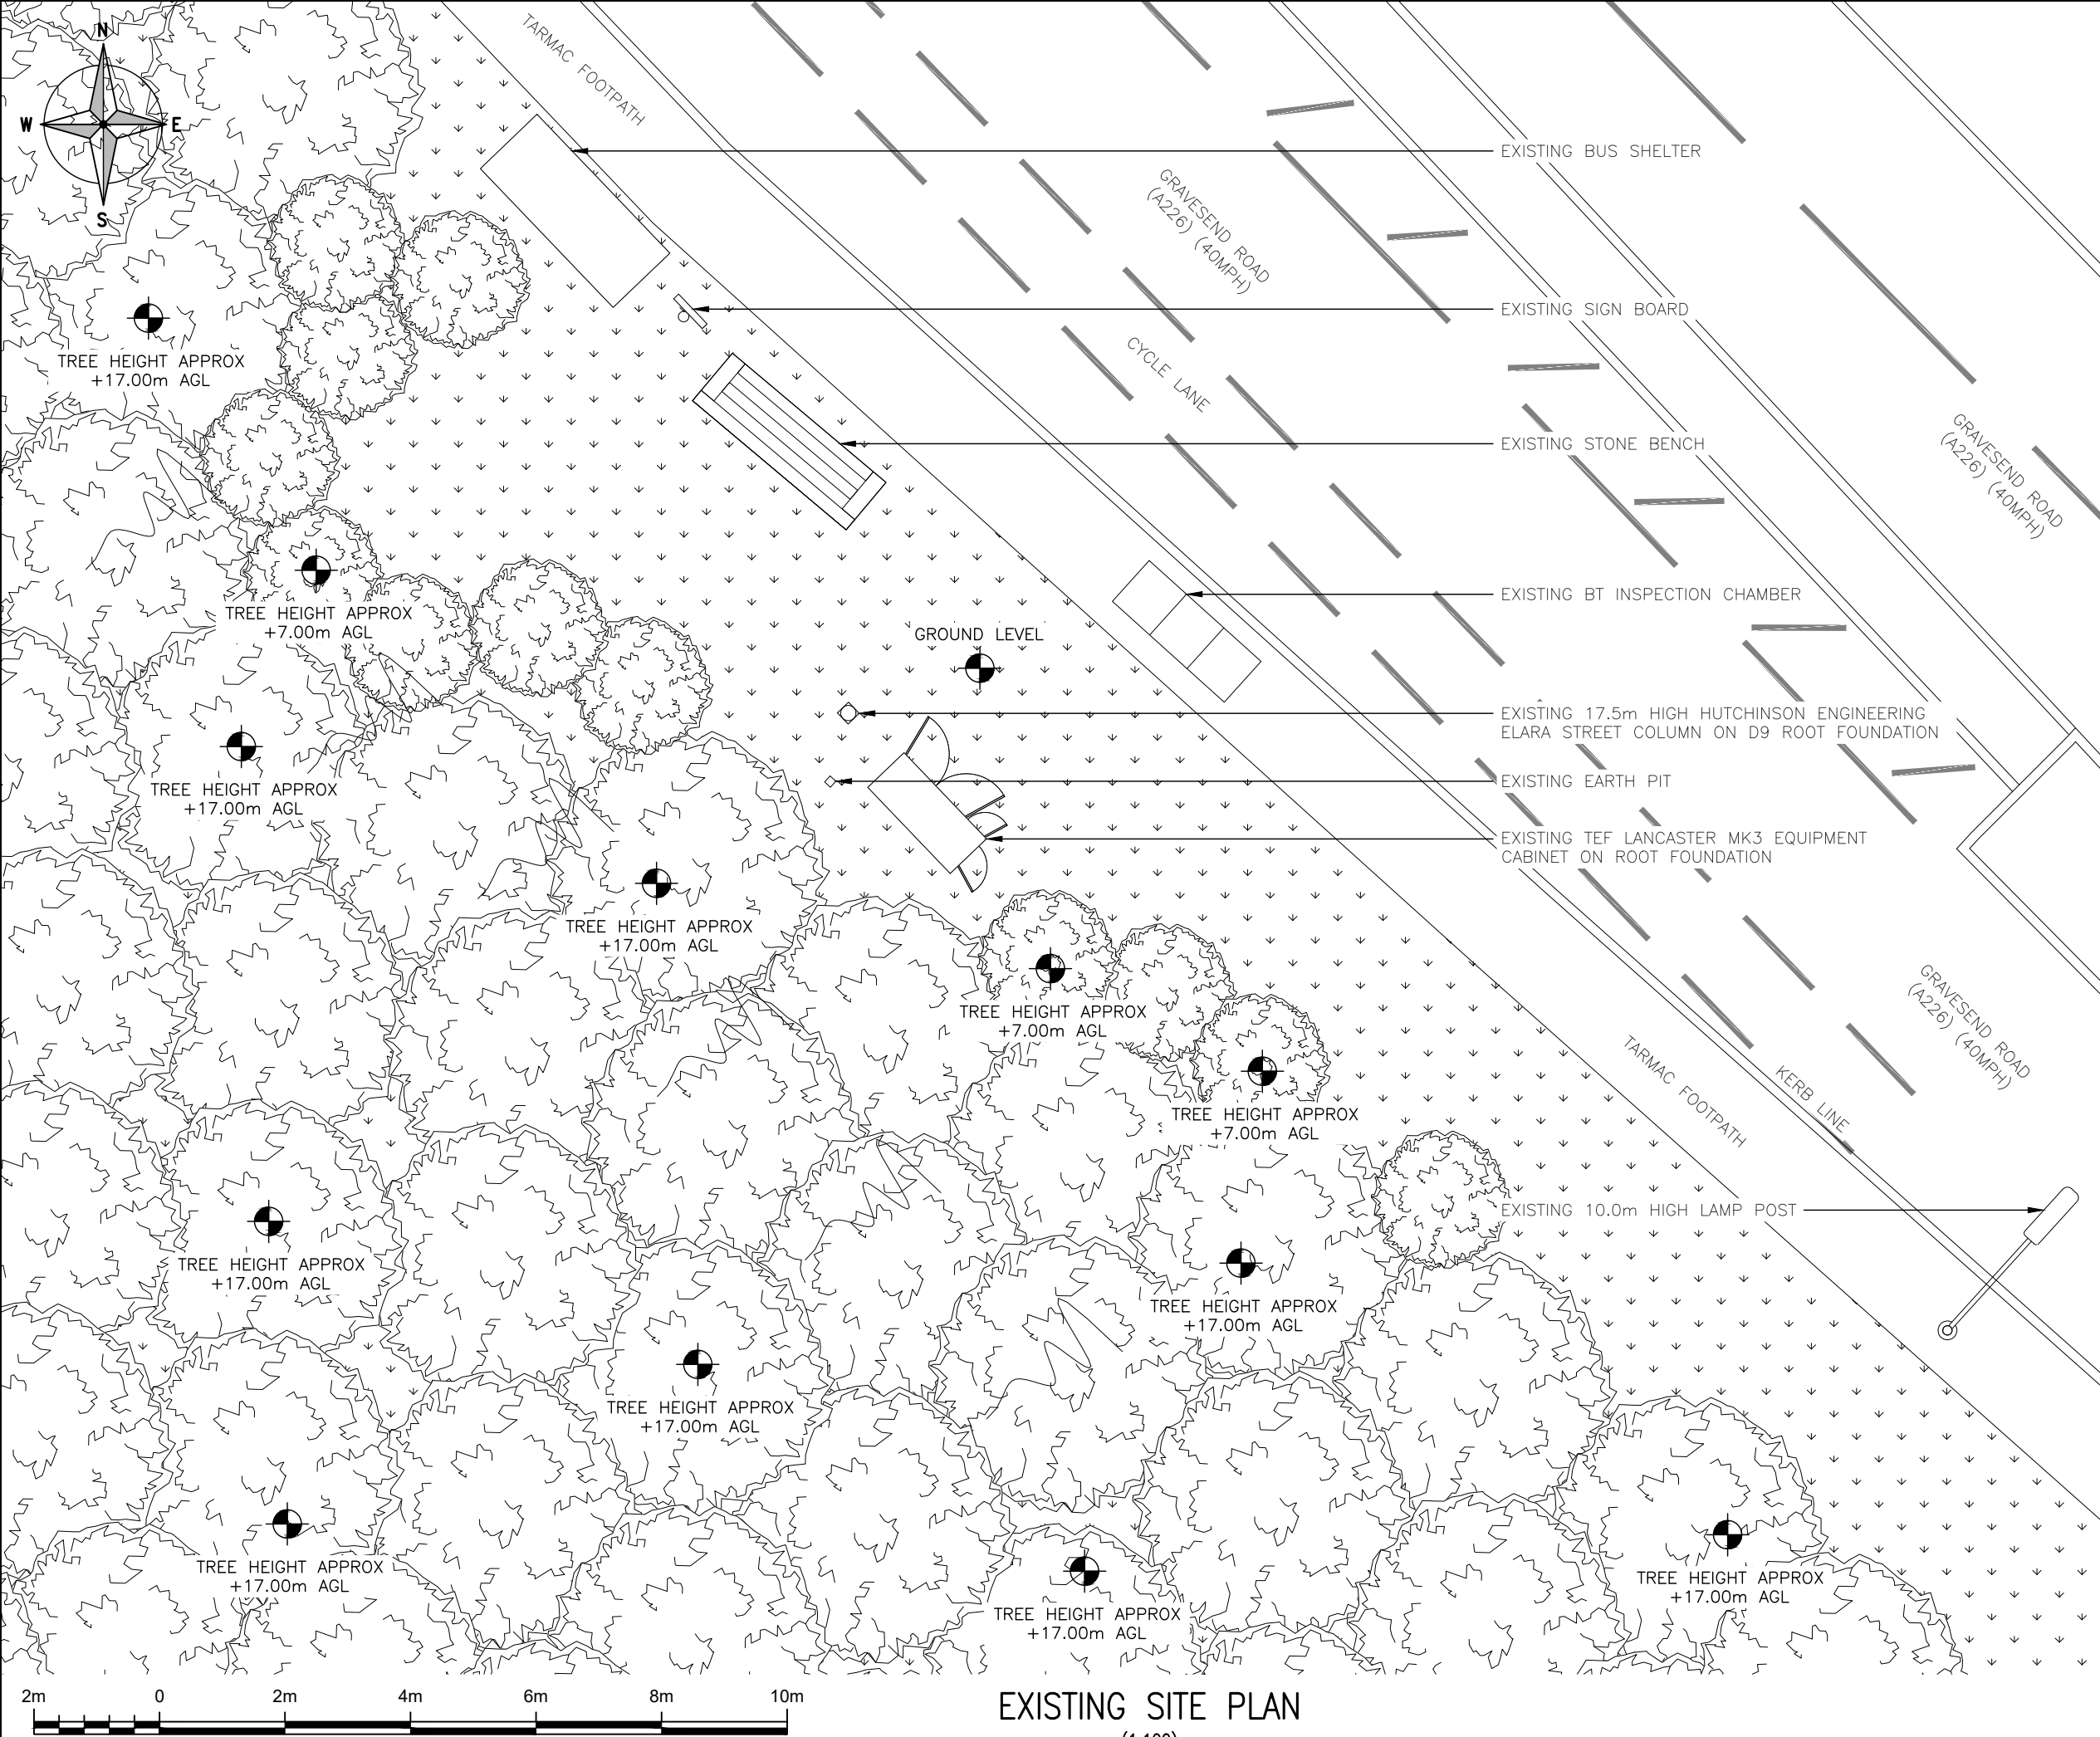

ALL DIMENSIONS ARE IN mm UNLESS NOTED OTHERWISE

N.G.R

E: 570663

N: 171171


NOTES:

A	PLANNING ISSUE	DBDA	TC	11/11/25
REV	MODIFICATION	BY	CH	DATE

United Living Connected
4 Clearwater, Lingley Mere Business Park, Lingley Green Avenue,
Great Sankey, Warrington, WA5 3UZ
t. 44 (0)151 420 4128
www.unitedliving.co.uk

cornerstone

Cell Name				Opt.
GRAVESEND ROAD, HIGHAM SW				A
Cell ID No				
CSID	-	VF	✓	TEF
206125		N/A		75835
Project No.	-	TM Cell ID	-	N/A
20612525		-		-
Site Address / Contact Details				
GRAVESEND ROAD HIGHAM ROCHESTER KENT ME3 7DX				
Drawing Title: EXISTING SITE PLAN				
Purpose of issue: PLANNING				Dwg Rev:
Drawing Number: 200				A
Surveyed By: CA & DA		Original Sheet Size: A3		Pack Issue:
Drawn: DBDA	Date: 11/11/25	Checked: TC	Date: 11/11/25	A

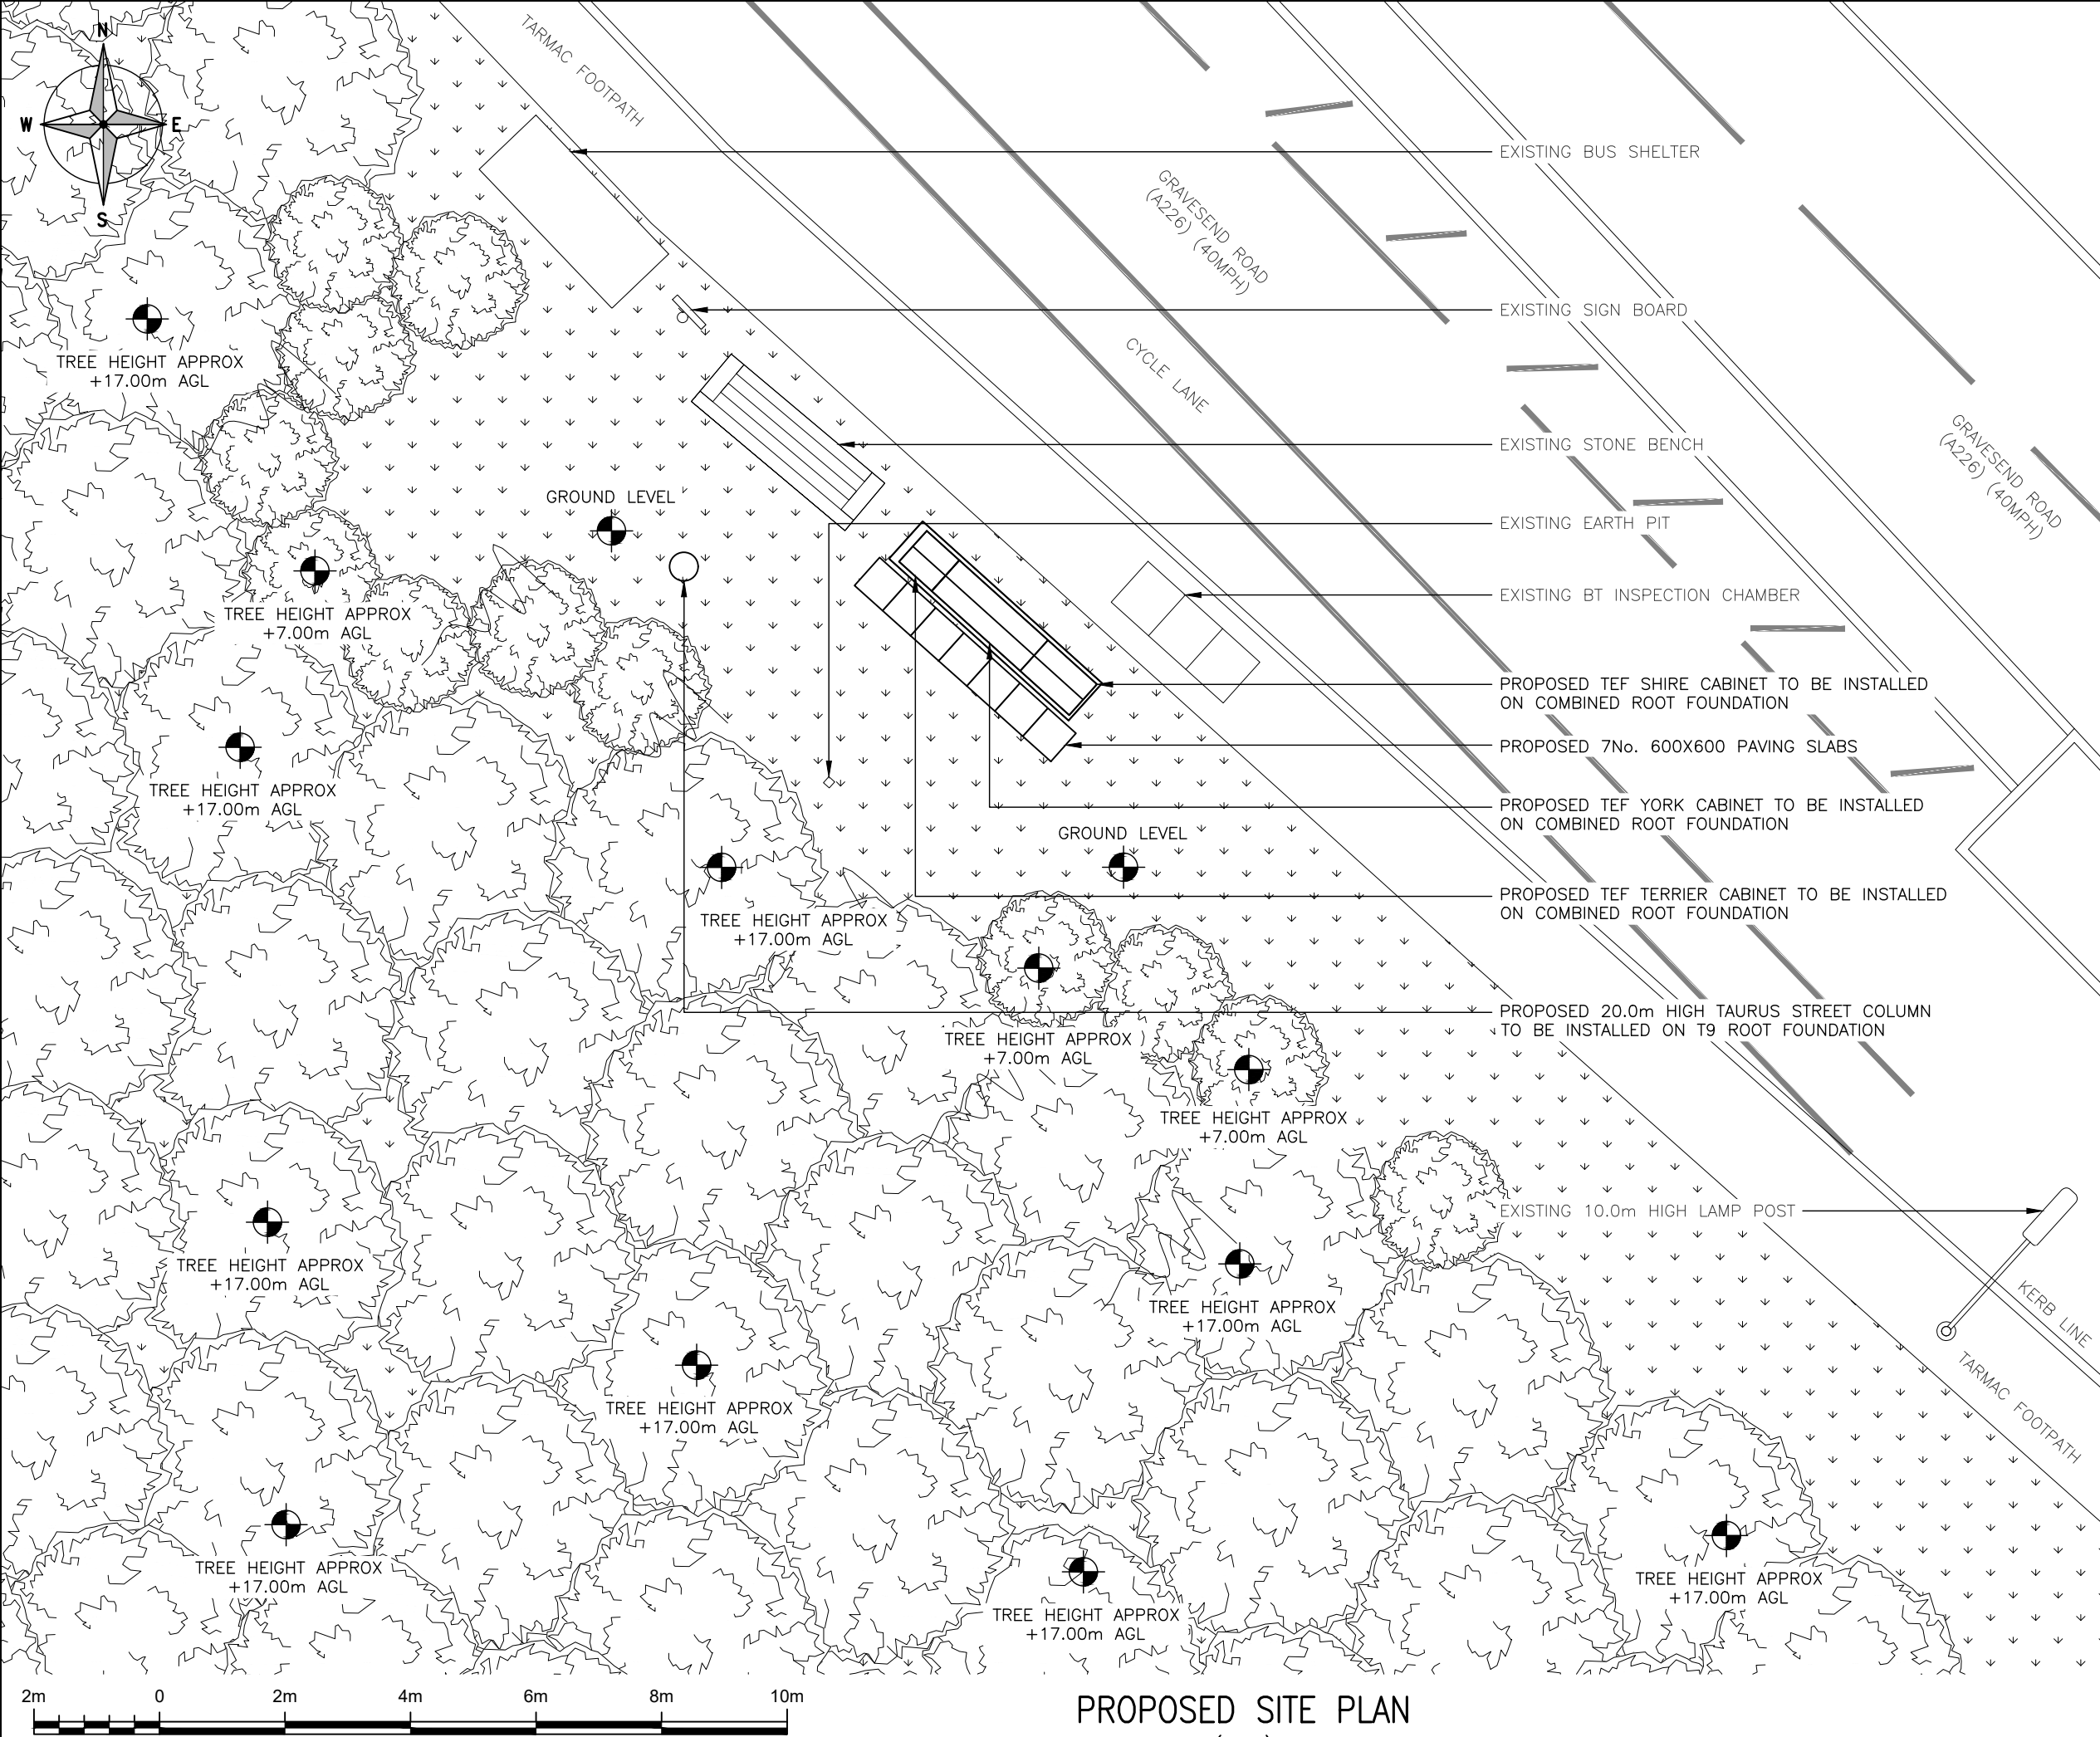

ALL DIMENSIONS ARE IN mm UNLESS NOTED OTHERWISE

N.G.R

E: 570663

N: 171171

NOTES:

1. EXISTING 17.5m HIGH HUTCHINSON ENGINEERING ELARA STREET COLUMN c/w 2No. ANTENNAS & LANCASTER MK3 EQUIPMENT CABINET TO BE REMOVED – NOT SHOWN FOR CLARITY


A	PLANNING ISSUE	DBDA	TC	11/11/25
REV	MODIFICATION	BY	CH	DATE

United Living Connected
4 Clearwater, Lingley Mere Business Park, Lingley Green Avenue,
Great Sankey, Warrington, WA5 3UZ
t. 44 (0)151 420 4128
www.unitedliving.co.uk


cornerstone

Cell Name				Opt.
GRAVESEND ROAD, HIGHAM SW				A
Cell ID No				
CSID	–	VF	✓	TEF
206125		N/A		75835
Project No.	–	TM Cell ID	–	N/A
20612525		–		–
Site Address / Contact Details				
GRAVESEND ROAD HIGHAM ROCHESTER KENT ME3 7DX				
Drawing Title: PROPOSED SITE PLAN				
Purpose of issue: PLANNING				Dwg Rev:
Drawing Number: 201				A
Surveyed By: CA & DA		Original Sheet Size: A3		Pack Issue:
Drawn: DBDA	Date: 11/11/25	Checked: TC	Date: 11/11/25	A

PROPOSED SITE PLAN
(1:100)

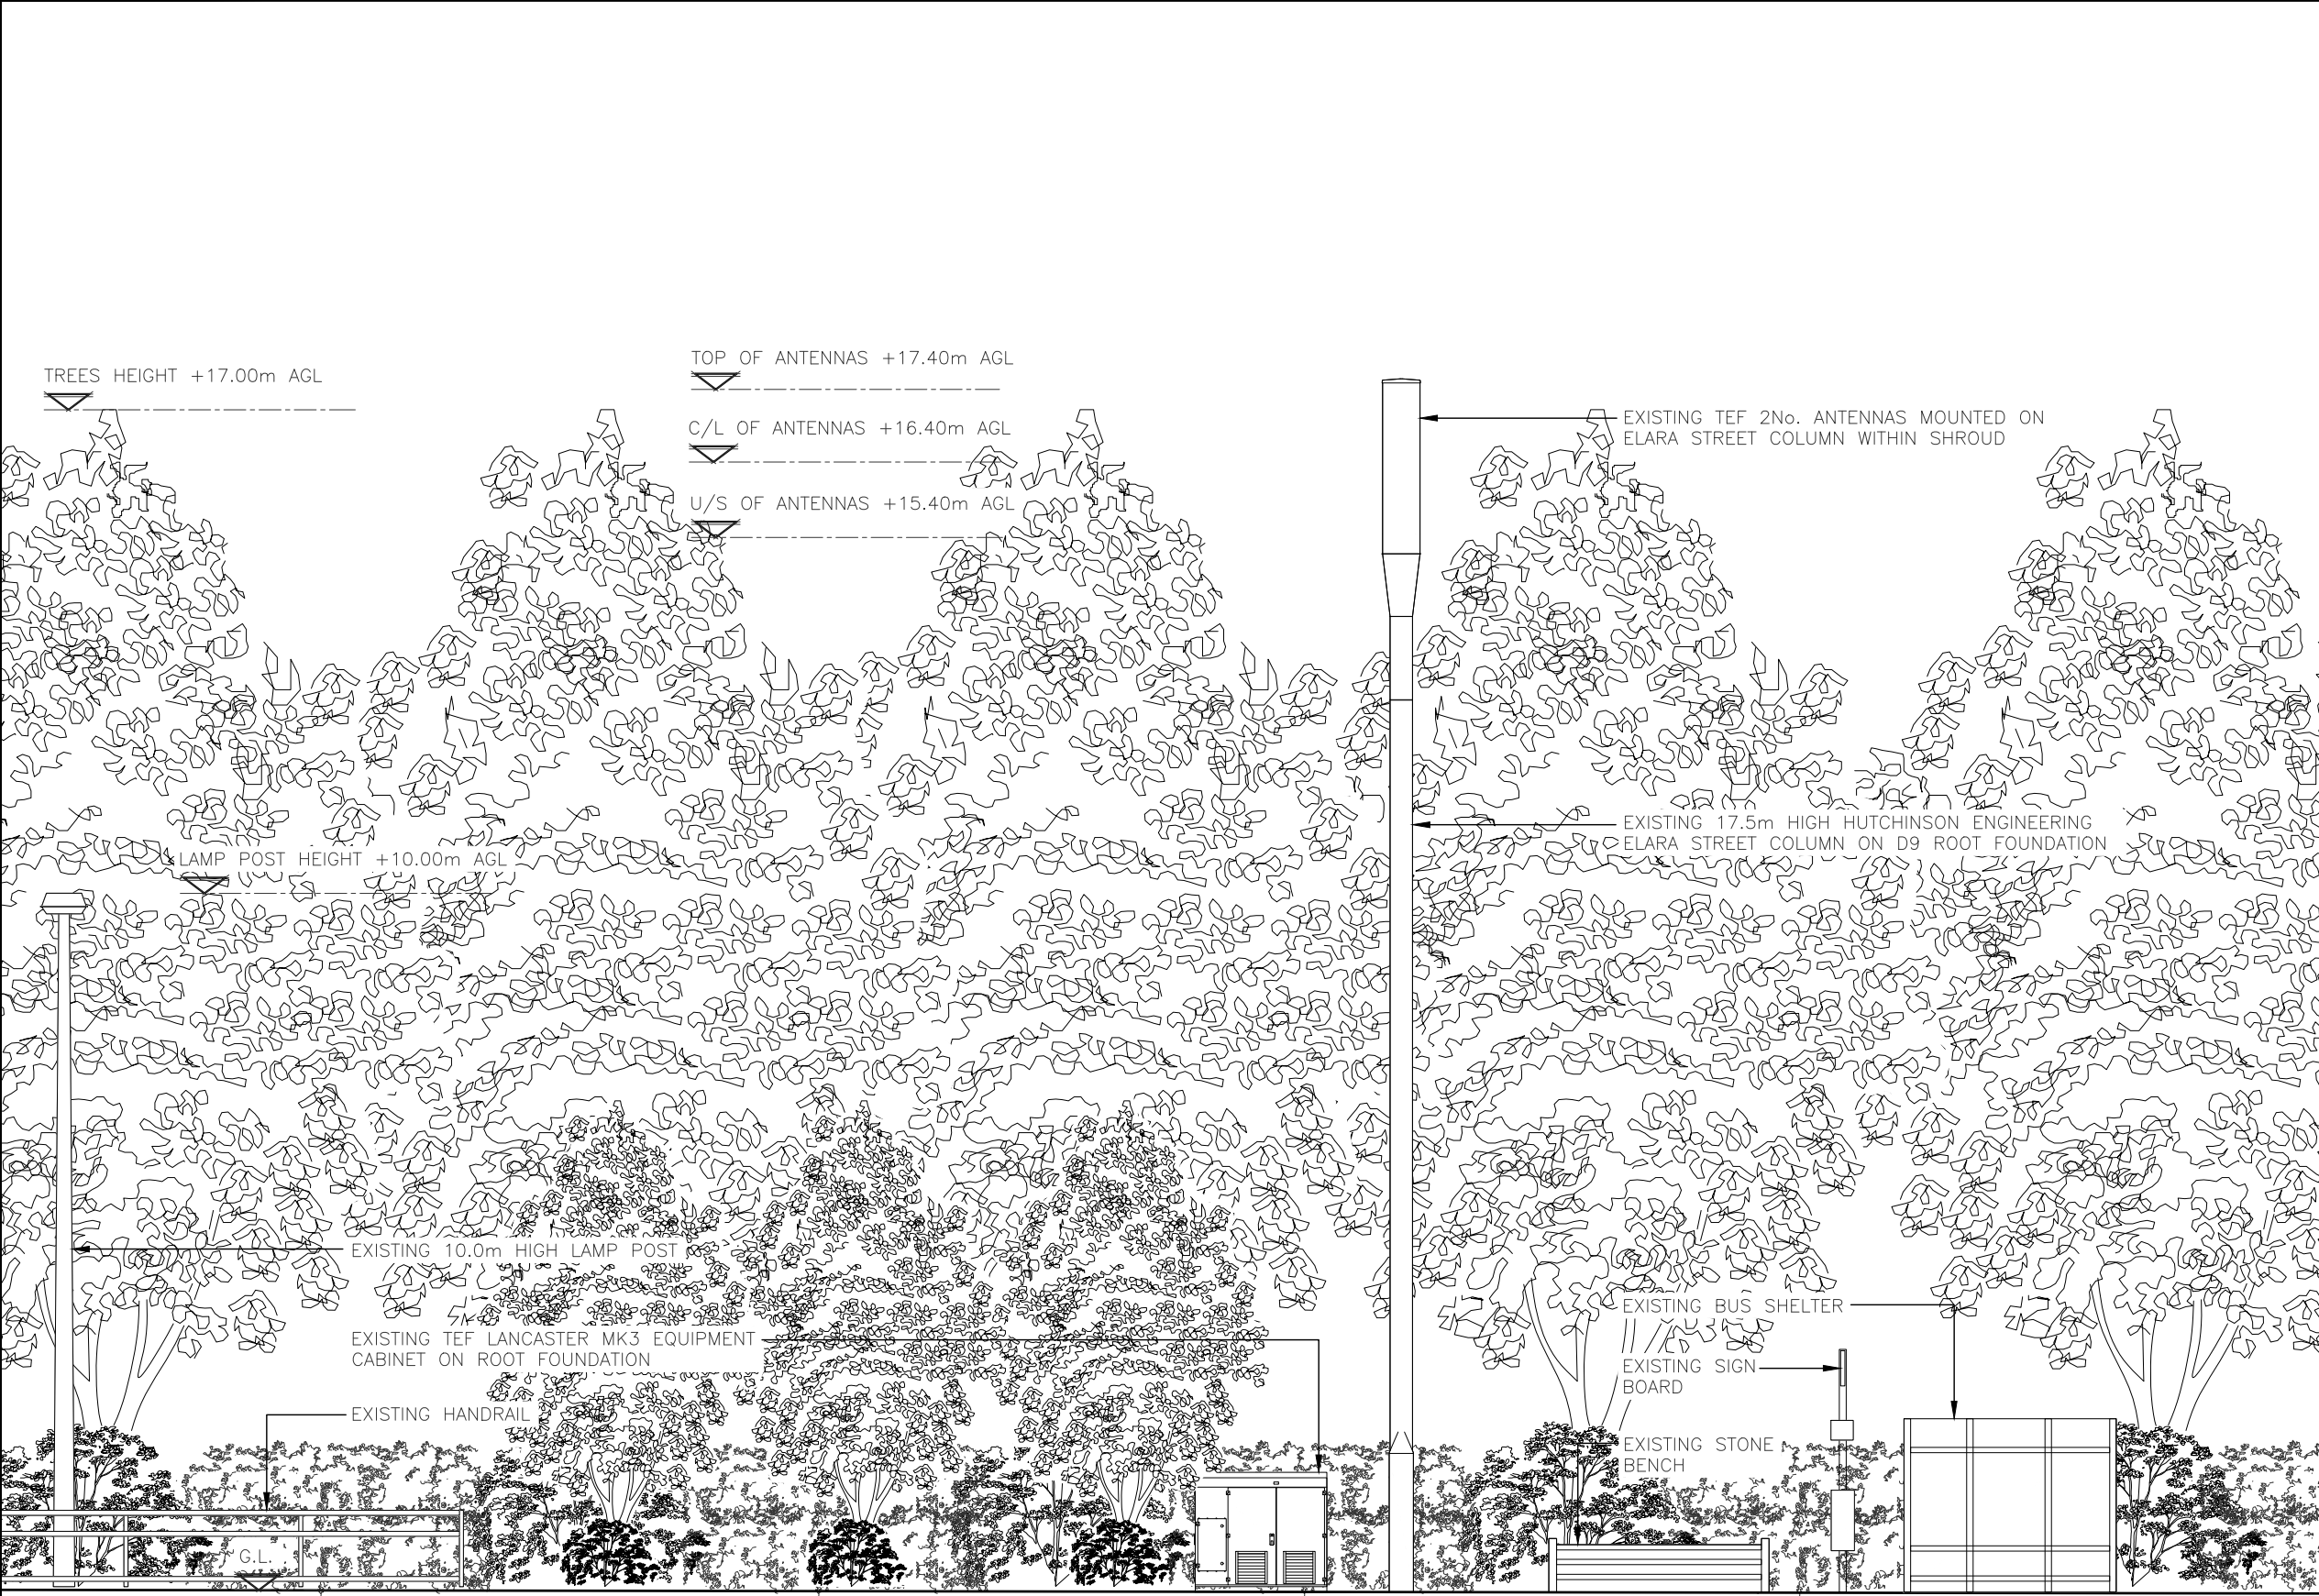

EXISTING SITE ELEVATION
(1:100)

 

ALL DIMENSIONS ARE IN mm UNLESS NOTED OTHERWISE

N.G.R E: 570663 N: 171171

NOTES:

A	PLANNING ISSUE	DBDA	TC	11/11/25
REV	MODIFICATION	BY	CH	DATE



United Living Connected
4 Clearwater, Lingley Mere Business Park, Lingley Green
Avenue,
Great Sankey, Warrington, WA5 3UZ
t. 44 (0)151 420 4128
www.unitedliving.co.uk



Cell Name	Opt.
GRAVESEND ROAD, HIGHAM SW	A

Cell ID No			
CSID	VF	TEF	
206125	N/A	75835	
Project No.	TM Cell ID	N/A	
20612525	-	-	

Site Address / Contact Details
GRAVESEND ROAD HIGHAM ROCHESTER KENT ME3 7DX


Drawing Title: EXISTING SITE ELEVATION

Purpose of issue:	PLANNING	Dwg Rev:


Drawing Number:	300	A
-----------------	-----	---

Surveyed By:	Original Sheet Size:	Pack Issue:
CA & DA	A3	

Drawn:	Date:	Checked:	Date:	A
DBDA	11/11/25	TC	11/11/25	

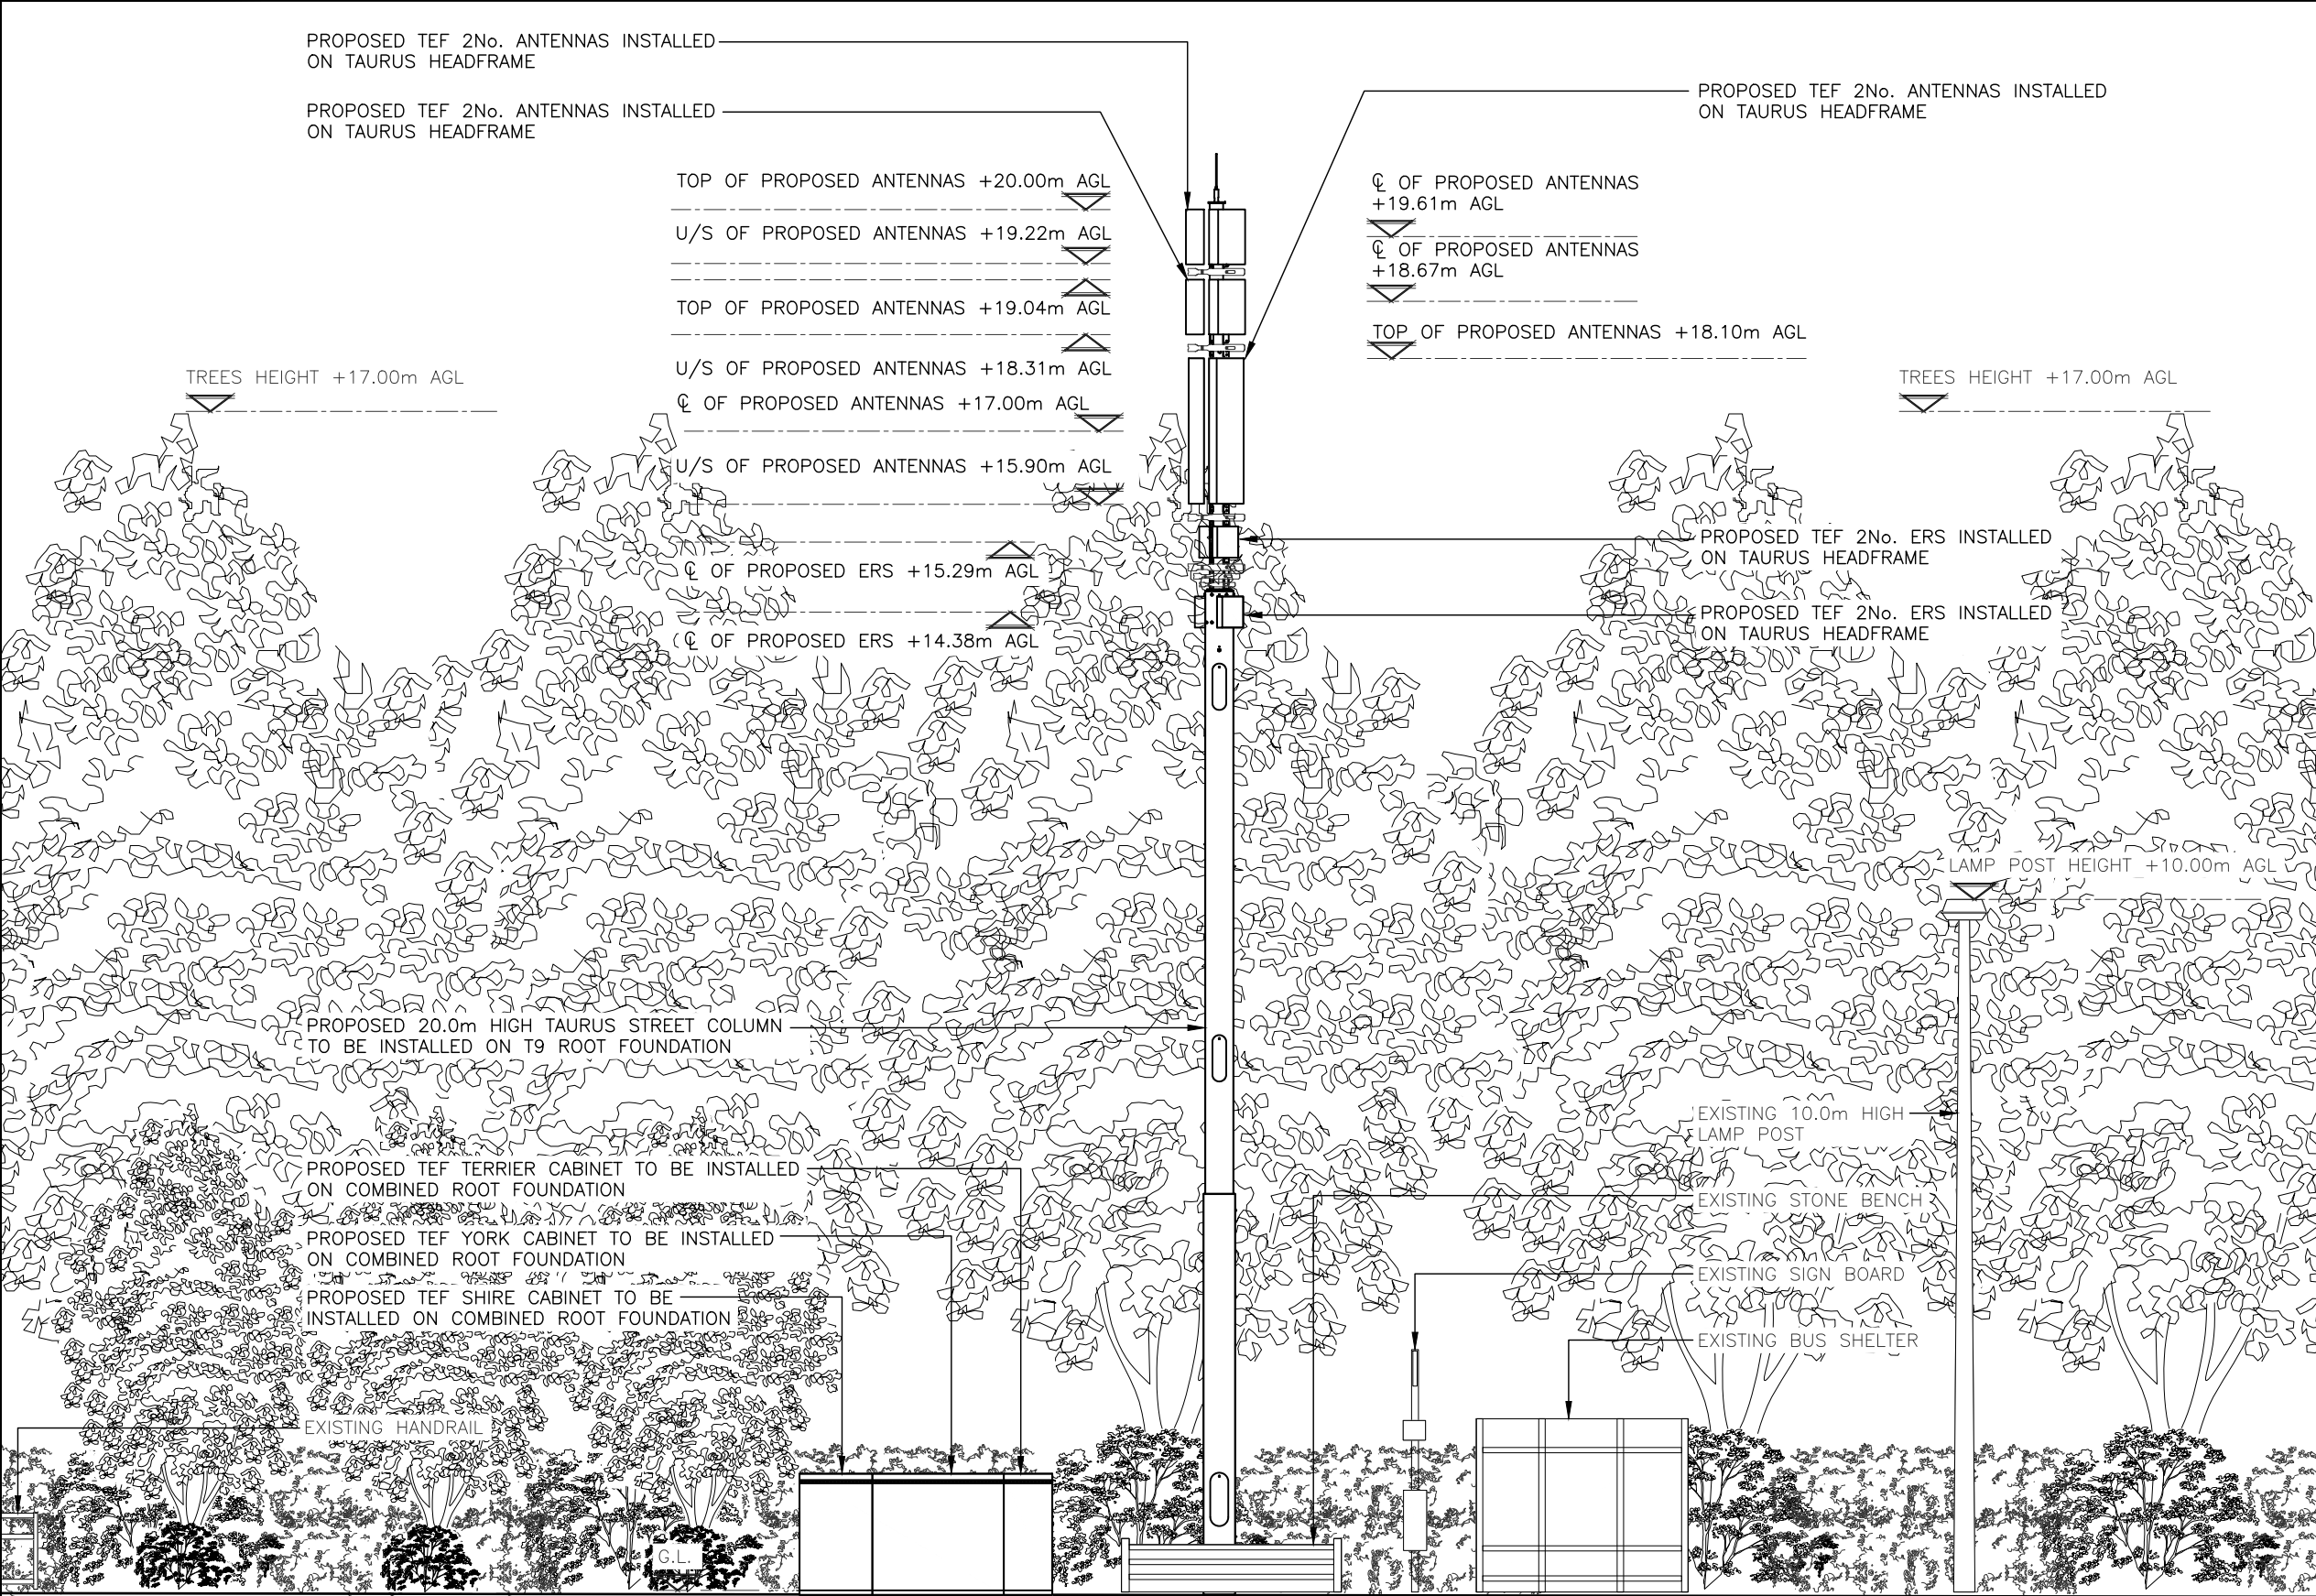

PROPOSED SITE ELEVATION
(1:100)

 

ALL DIMENSIONS ARE IN mm UNLESS NOTED OTHERWISE

N.G.R | E: 570663 | N: 171171

NOTES:
1. EXISTING 17.5m HIGH HUTCHINSON ENGINEERING ELARA STREET COLUMN c/w 2No. ANTENNAS & LANCASTER MK3 EQUIPMENT CABINET TO BE REMOVED – NOT SHOWN FOR CLARITY

A	PLANNING ISSUE	DBDA	TC	11/11/25
REV	MODIFICATION	BY	CH	DATE



United Living Connected
4 Clearwater, Lingley Mere Business Park, Lingley Green Avenue,
Great Sankey, Warrington, WA5 3UZ
t. 44 (0)151 420 4128
www.unitedliving.co.uk



Cell Name	Opt.
GRAVESEND ROAD, HIGHAM SW	A

Cell ID No				
CSID	—	VF	✓	TEF
206125	N/A			75835
Project No.	—	TM Cell ID	—	N/A
20612525	—			—

Site Address / Contact Details
GRAVESEND ROAD HIGHAM ROCHESTER KENT ME3 7DX

Drawing Title:					PROPOSED SITE ELEVATION					
Purpose of issue:				PLANNING				Dwg Rev:		
Drawing Number:				301				A		
Surveyed By:			CA & DA			Original Sheet Size:			Pack Issue:	
Drawn:		Date:		Checked:		Date:		A		
DBDA		11/11/25		TC		11/11/25				