




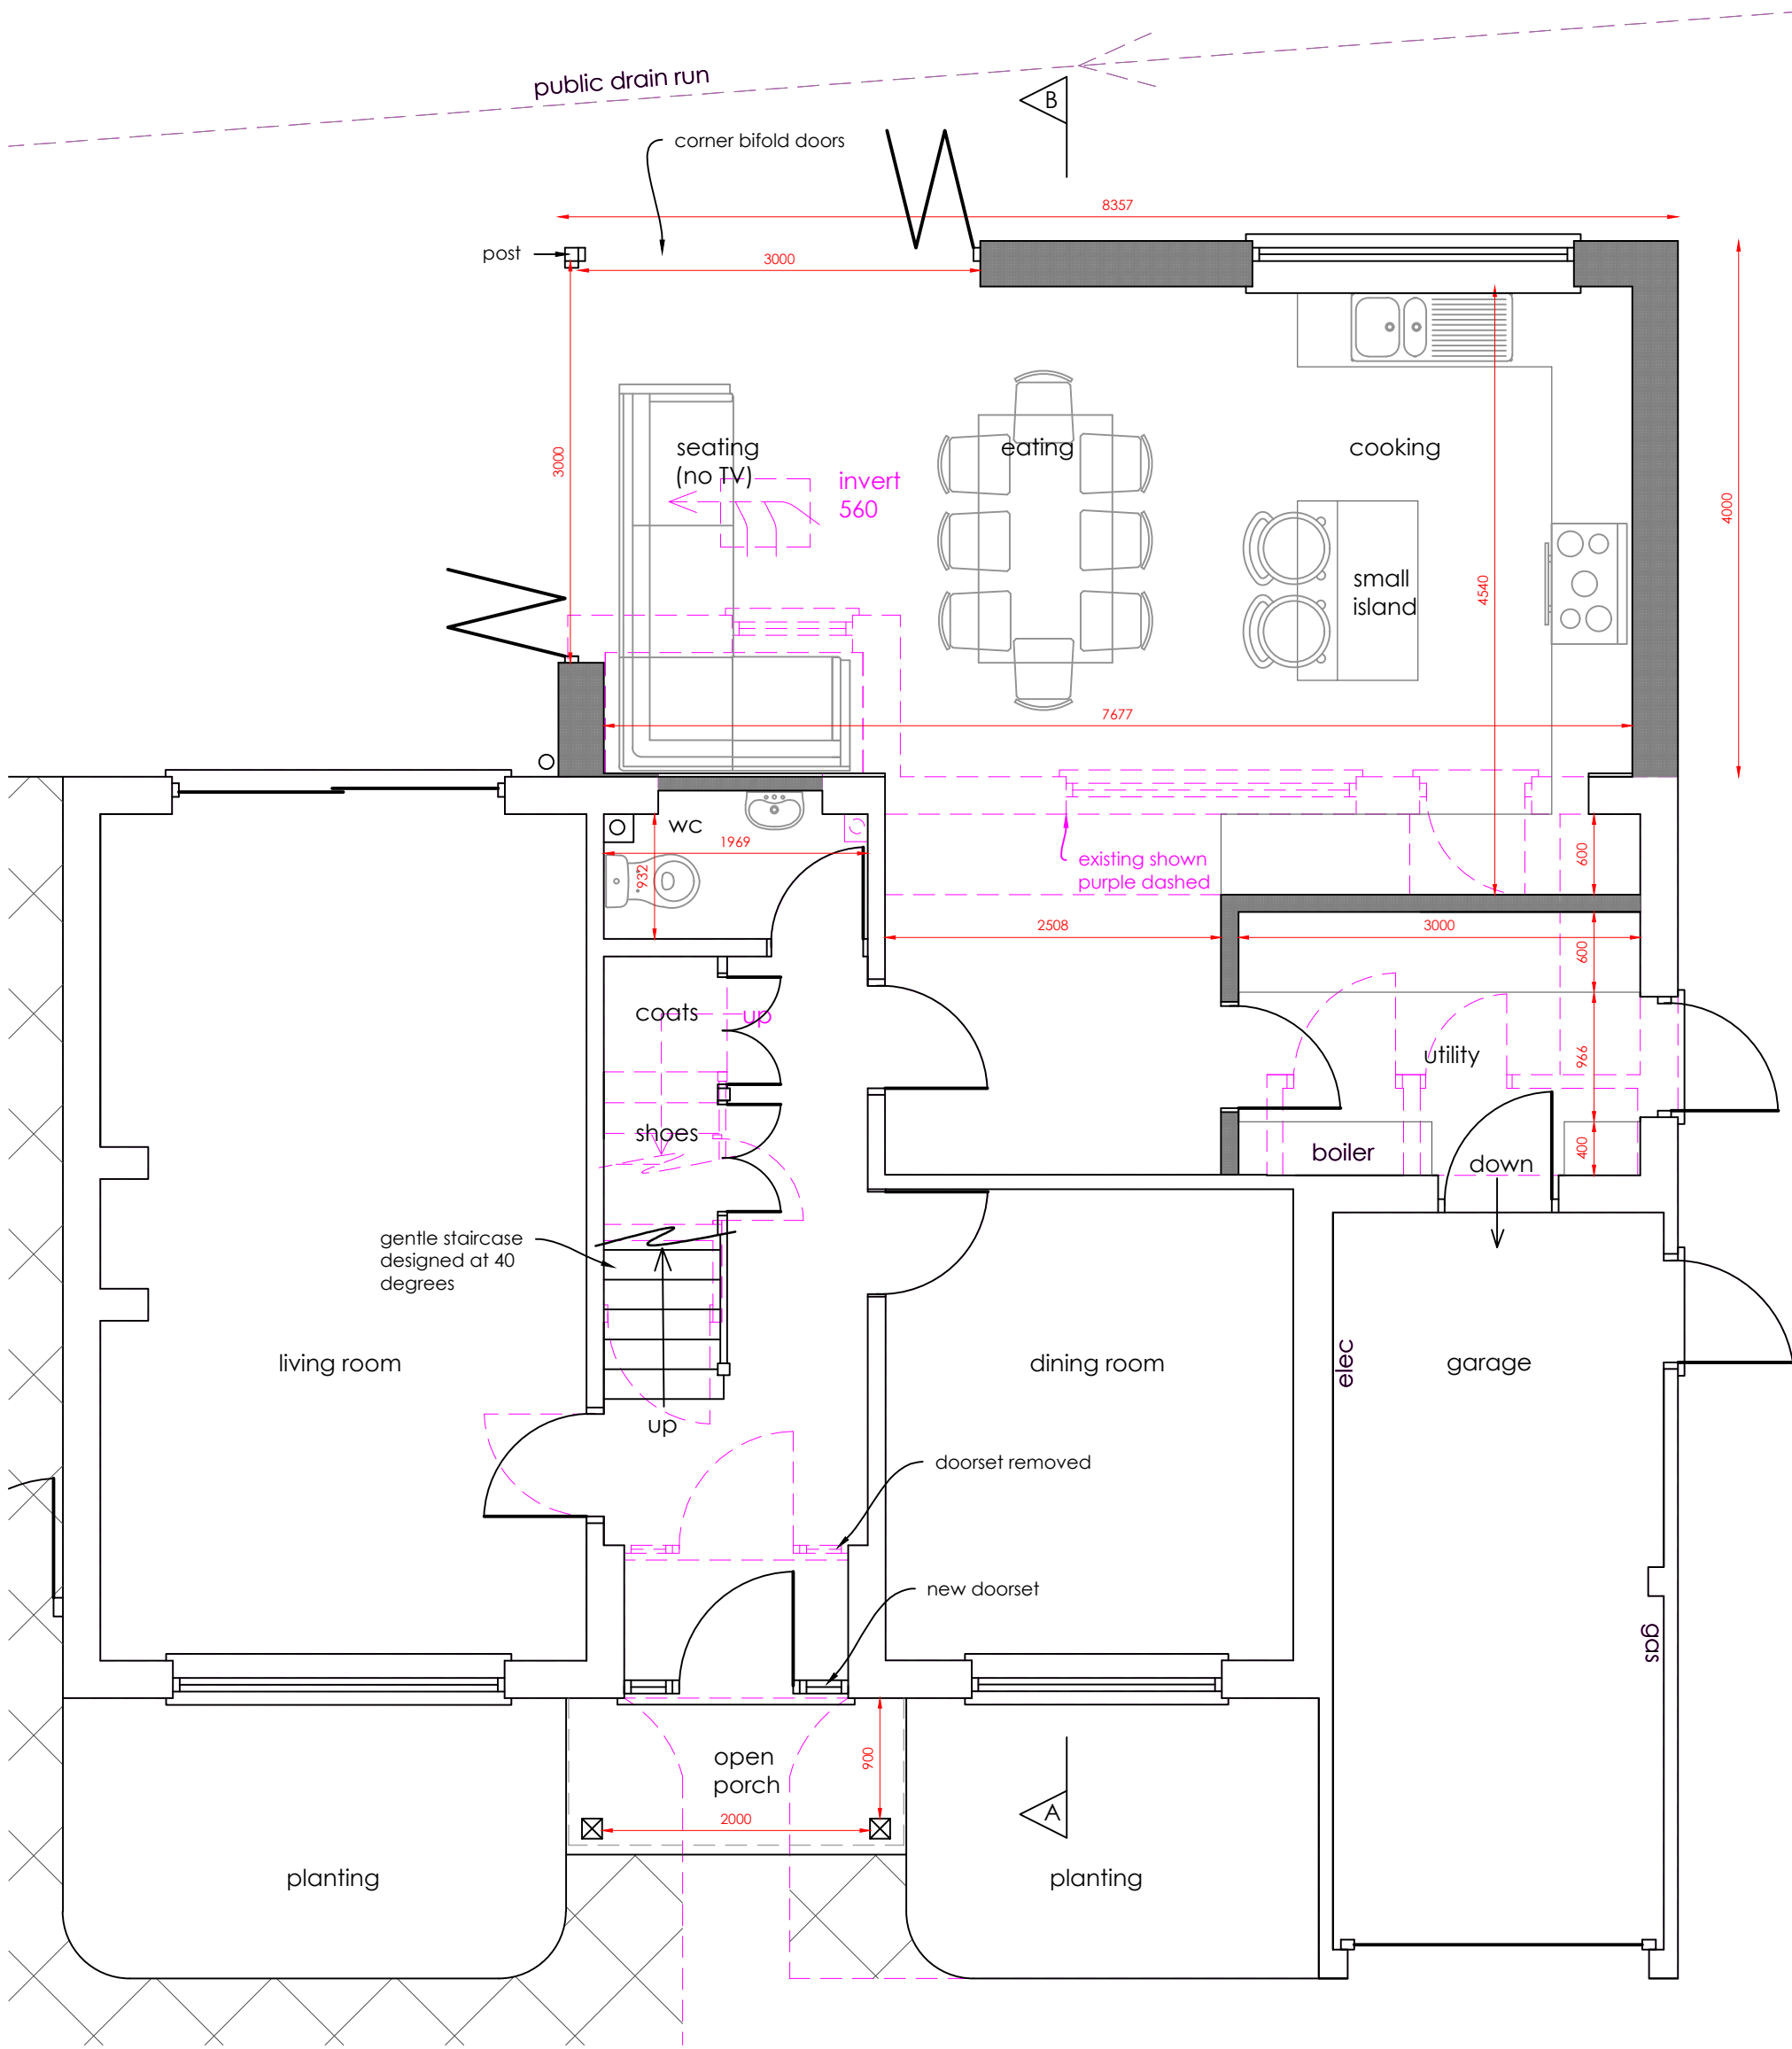


Ground floor plan
1:50
0 1m 2m 3m 4m 5m
1:50 scale bar

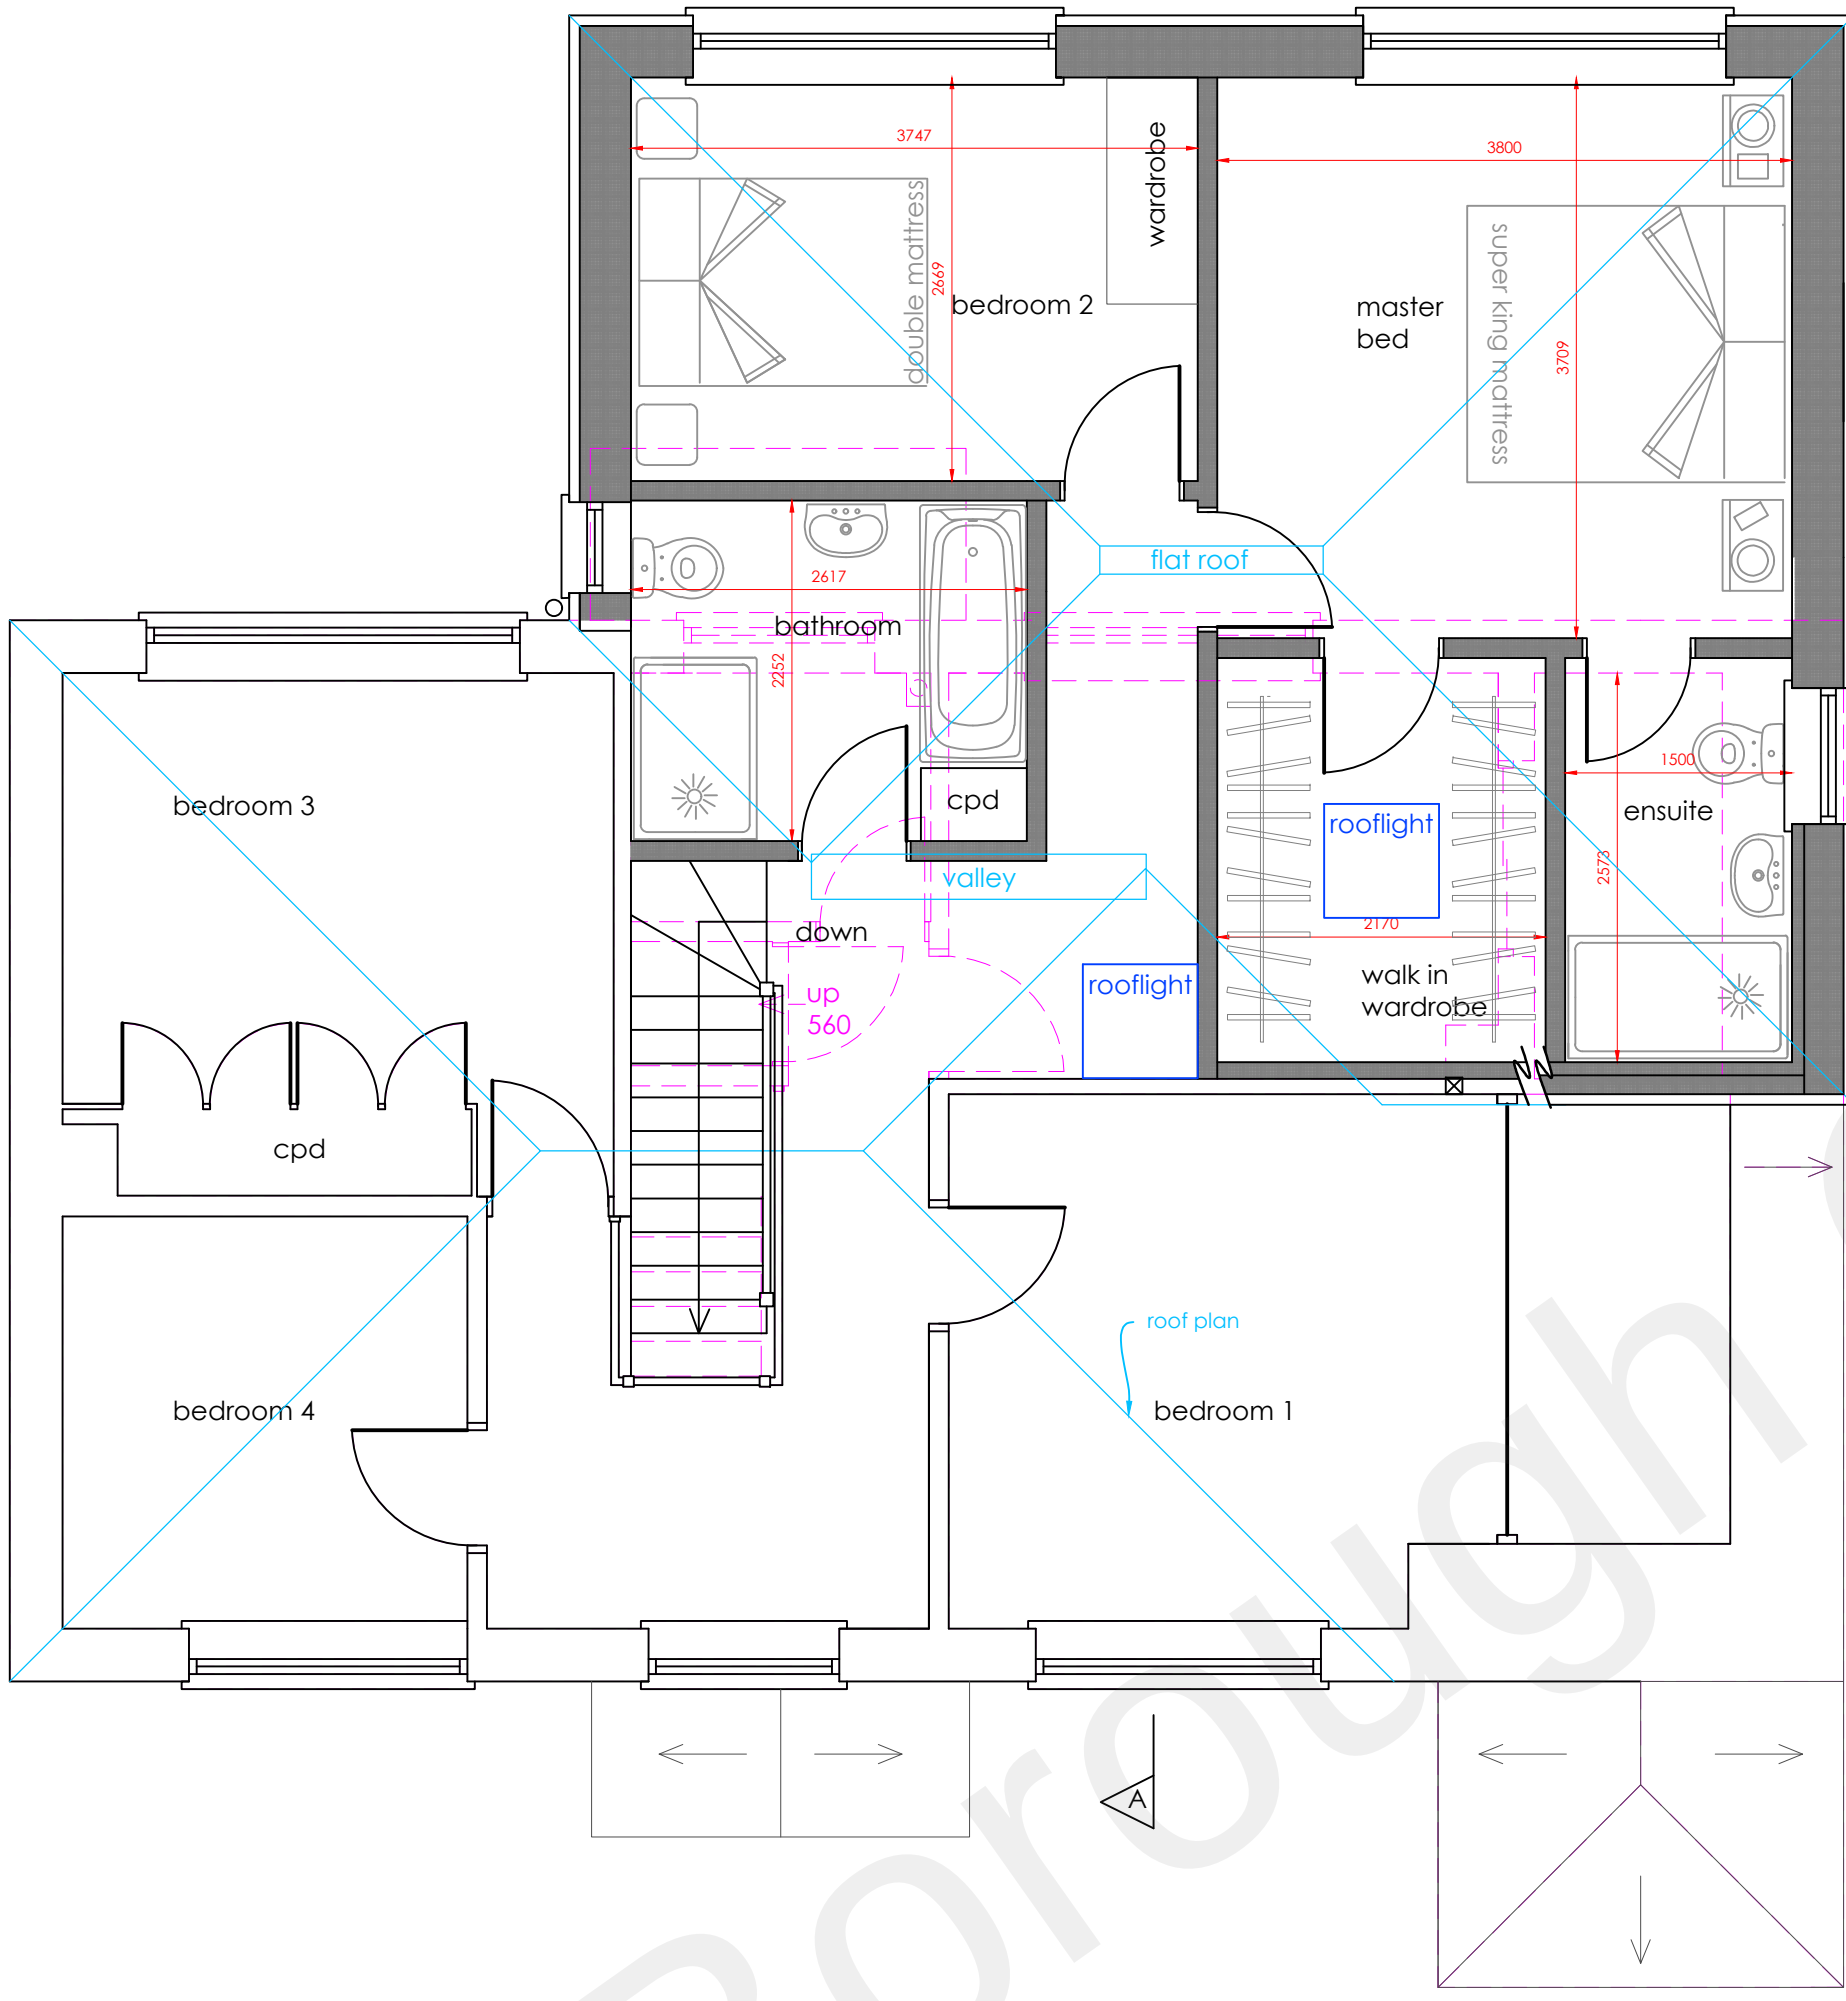


First floor plan
1:50

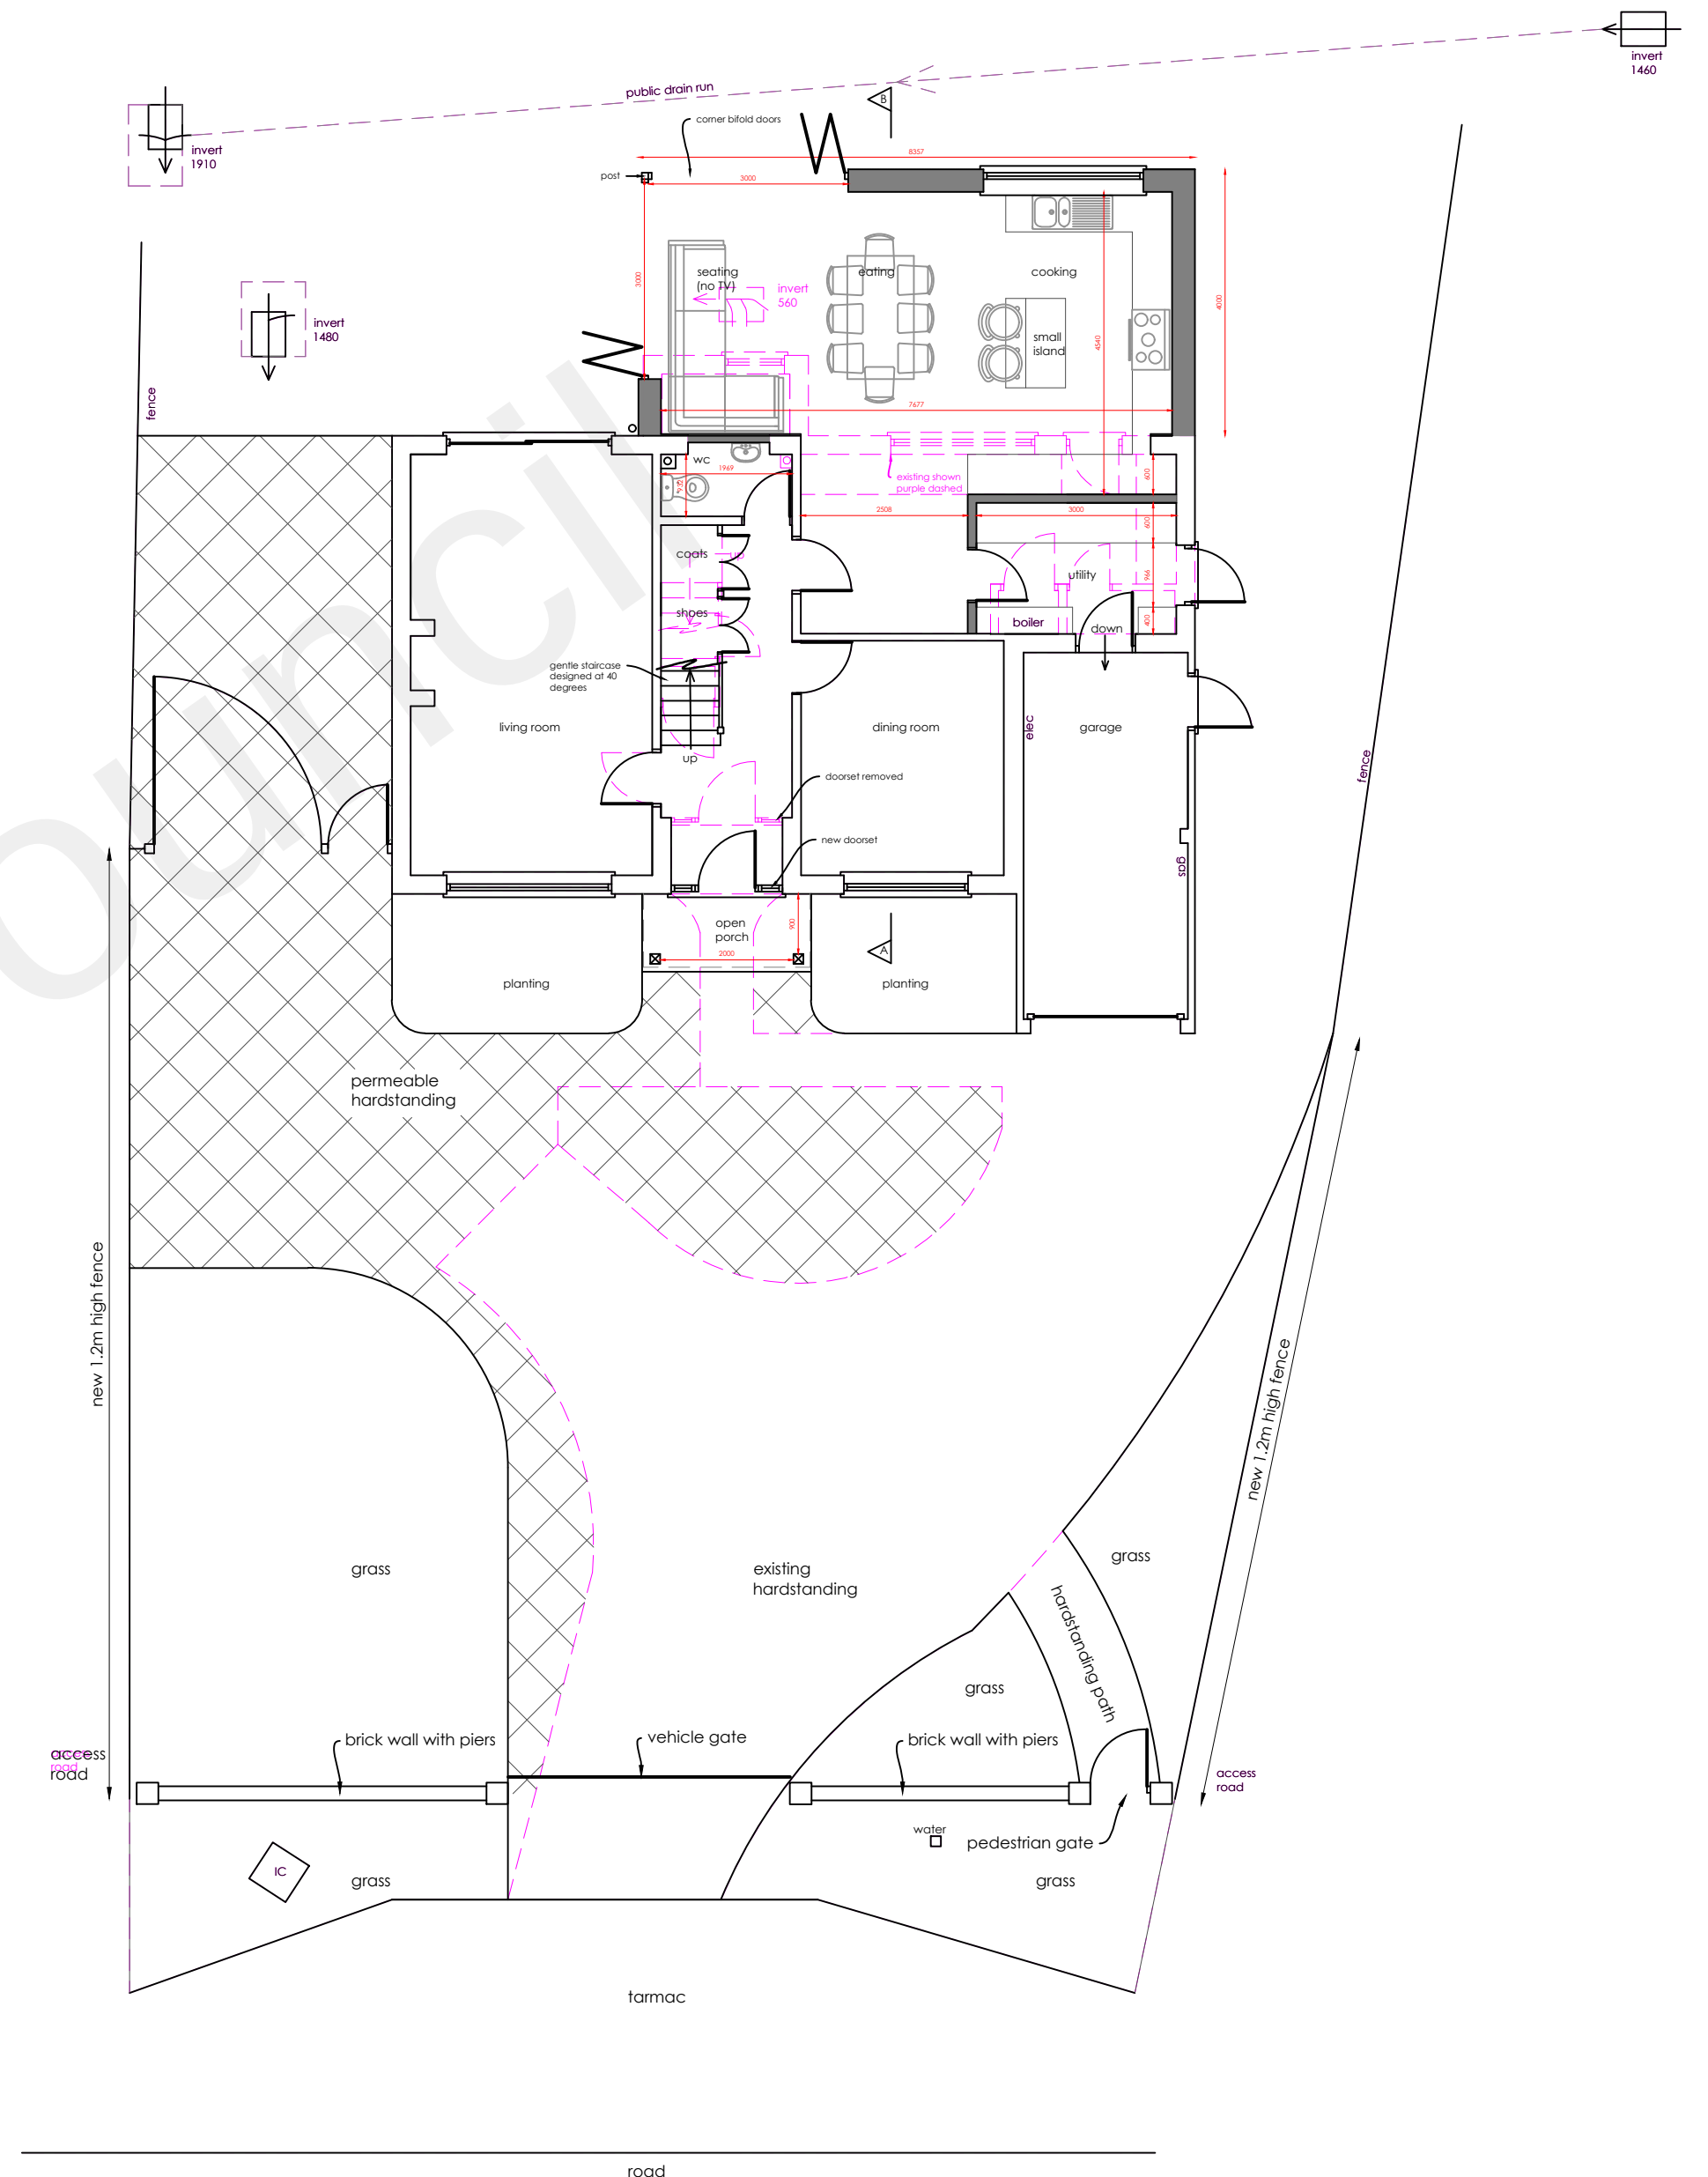

Approx garden plan
1:100

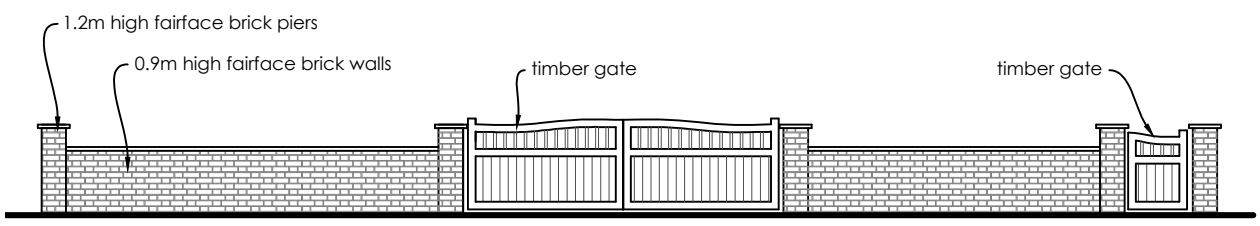

New front garden wall and gate elevation
1:100

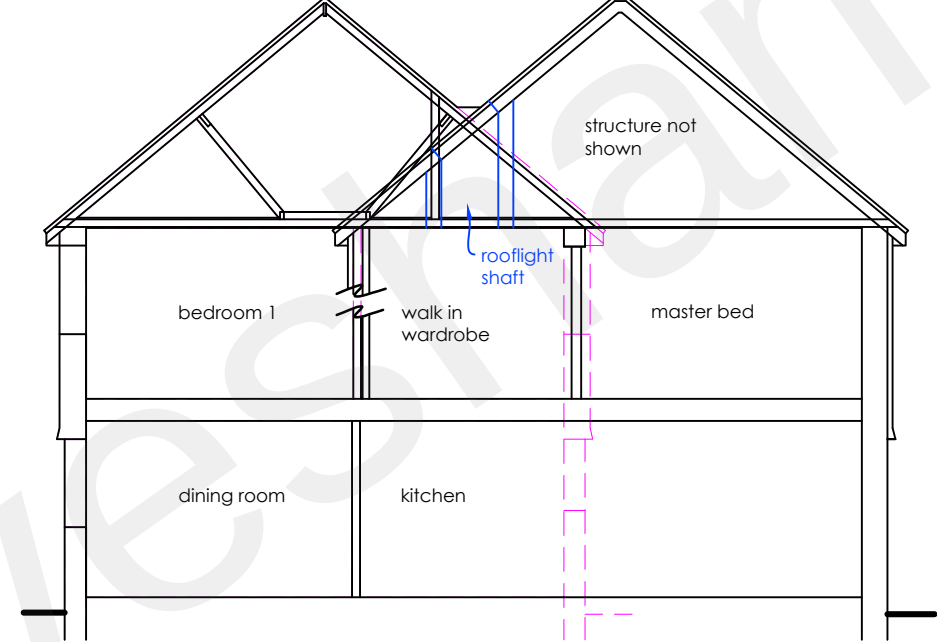

Section A - B
1:100




Front elevation
1:100
0 2m 4m 6m 8m 10m
1:100 scale bar



Flank elevation
1:100



Rear elevation
1:100

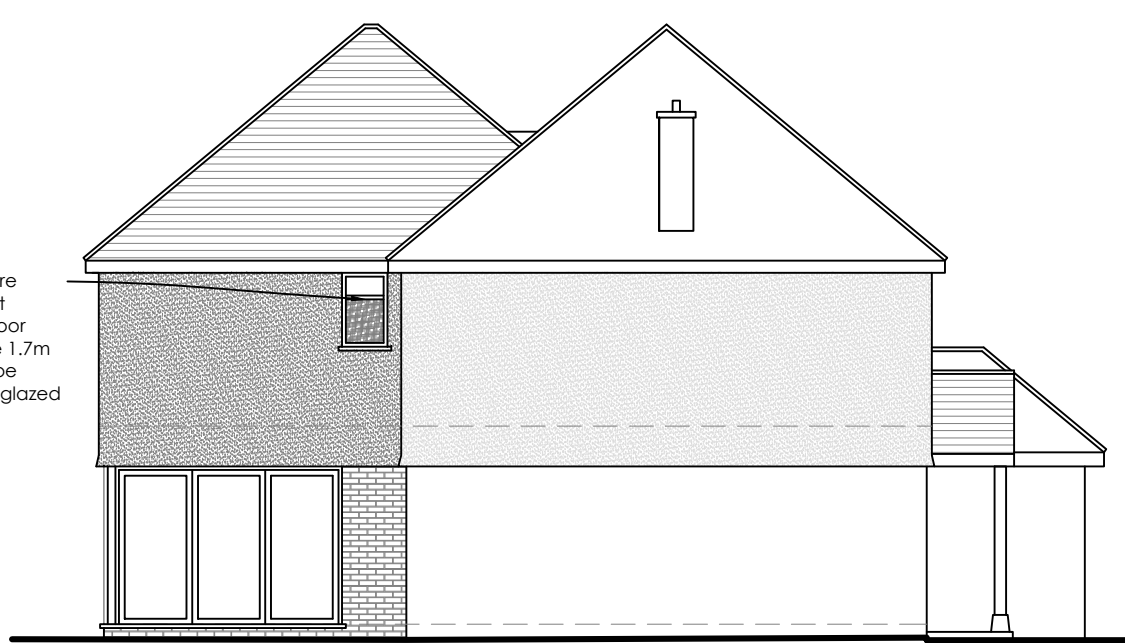

Flank elevation
1:100

Construction (Design and Management) Regulations 2015. Virtually everyone involved in a construction project has legal duties under CDM 2015. See further information at www.HSE.gov.uk				
Asbestos - get your property tested. Further information and your responsibilities can be found at www.HSE.gov.uk .				
These plans are for identification purposes only. Do not scale from these plans - take measurements on site. All dimensions are approximations. This plan is for viewing at the scales indicated only. This plan is suitable for planning permission purposes.				
B	Master bedroom flank windows removed		27.10.22	
A	Pedestrian gate added		31.08.22	
Revision	Description		Date	
SAMUEL MOSS LTD 01322 408573 / 07796 454747 office@samuelmossltd.co.uk www.samuelmossltd.co.uk				
Client: Mr Philpot				
Project: Trelowarren, Norwood Lane, Meopham, DA13 0YE				
Title: Proposed plans for planning permission				
Date: Aug 2022	Scale: @ A1	Drawn: SM	Plan no: SM371.3	Revision B