



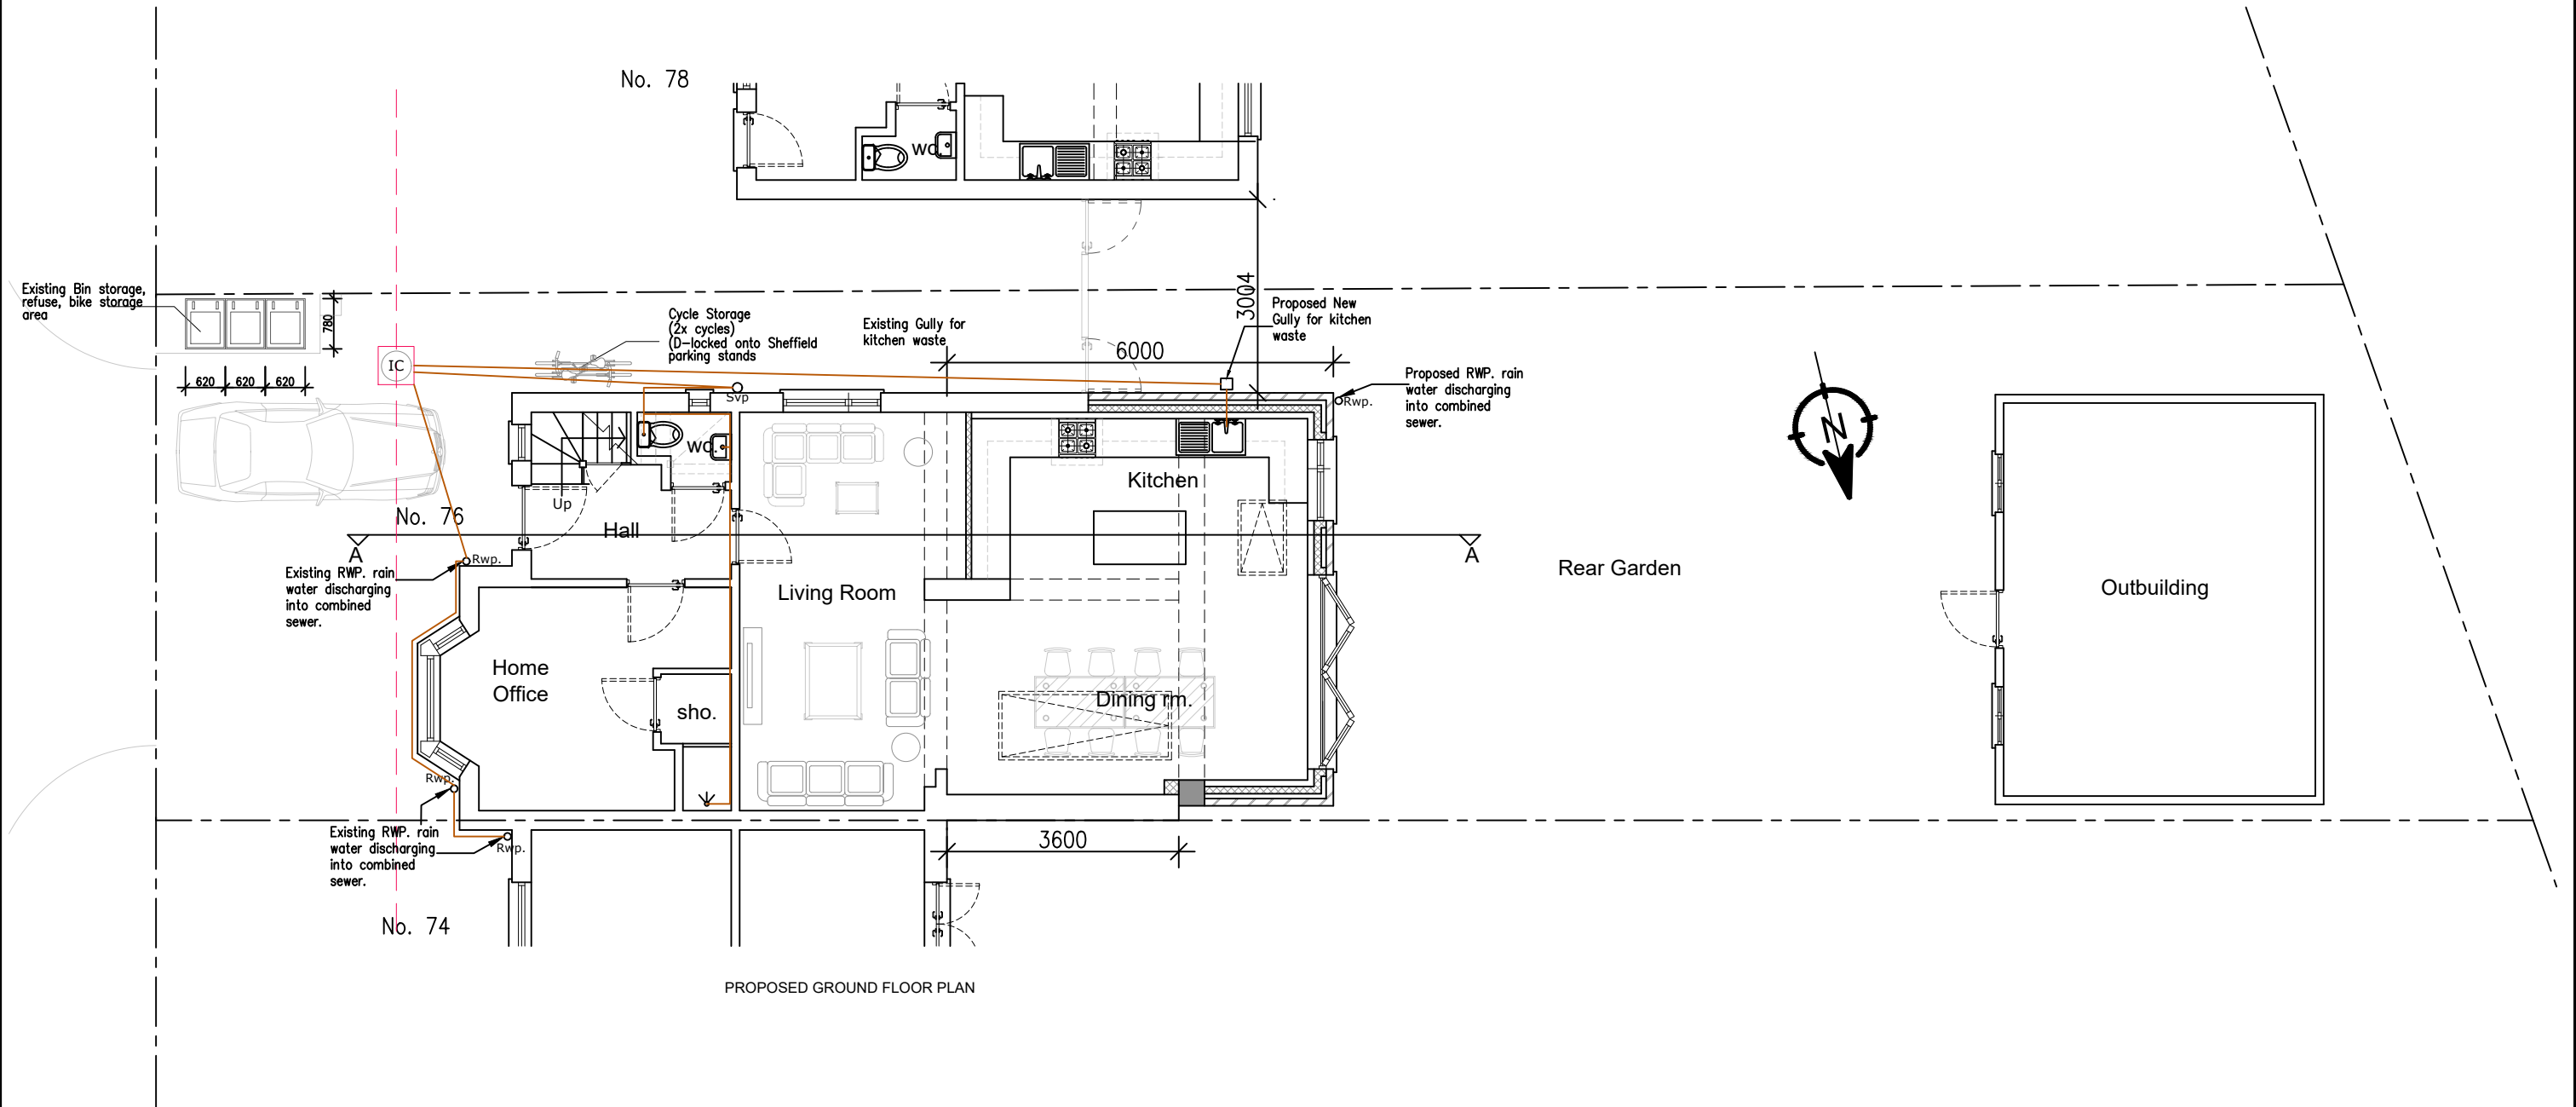

PROPOSED GROUND FLOOR PLAN

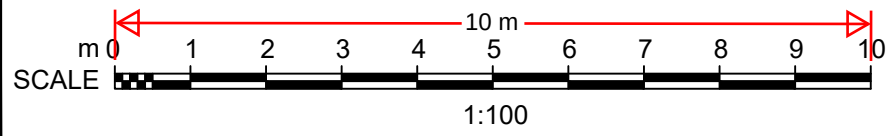

NOTES:					YOUR ARCHITECTURAL PLAN	Client:	Drawing Title:		
We will not be responsible for the contract after having obtained Planning Permission and/or Building Regulation								Client	Proposed Ground Plan
Approvals and that there can be no guarantee that Planning Permission and/or Building Regulation will be obtained. Any works that are started before approvals will be at owner's risk.									
No responsibility will be taken for works which are unforeseen and for any alterations made which are beyond the control of the agent. All dimensions are in metres.									
Contractor to check site thoroughly, verify dimensions before any work and report any discrepancies.					www.yourarchitecturalplan.co.uk 07908760909 02074763826 pnweze@yourarchitecturalplan.co.uk paulnweze@yahoo.co.uk	Project Title:	Original Issue Date:		
							October 2024	1:100	
							Drawn By:	Checked By:	
							UA	PN	
							Number	Revision	
						76 Kitchener Avenue, Gravesend , Kent DA12 5JF	100/005	-1	
	Rev	Date	By	Chk	Comment				