
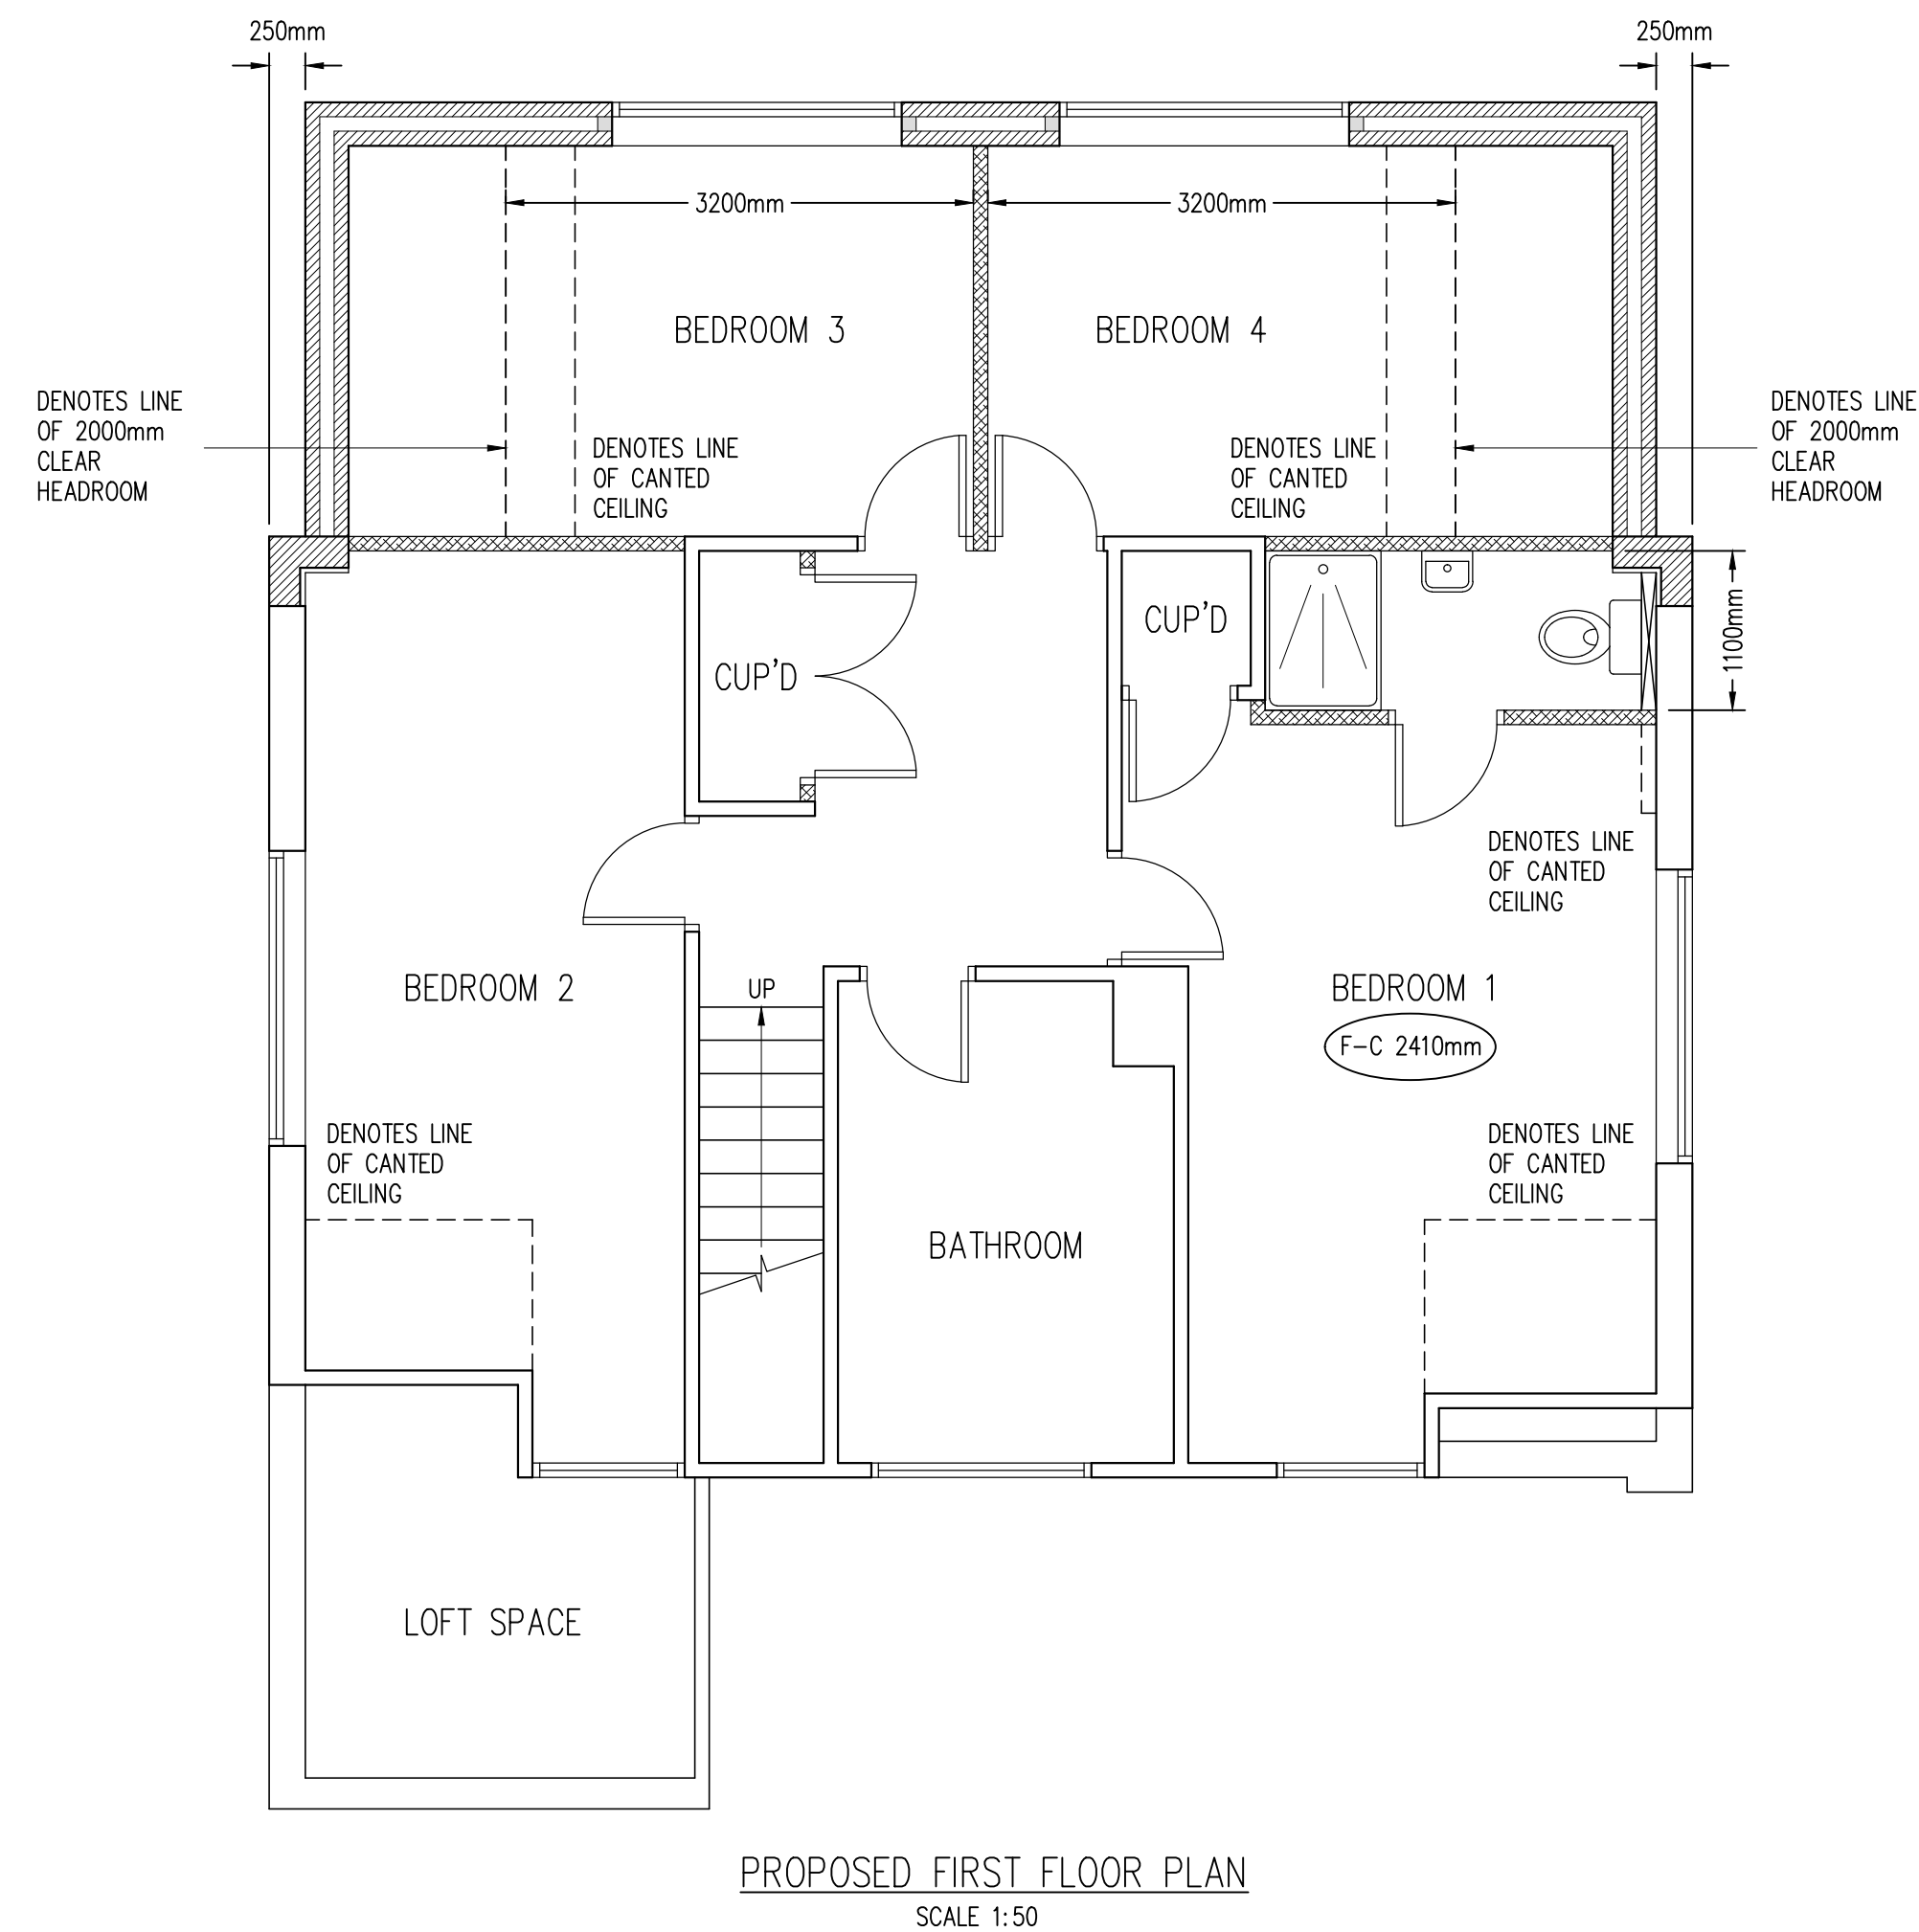
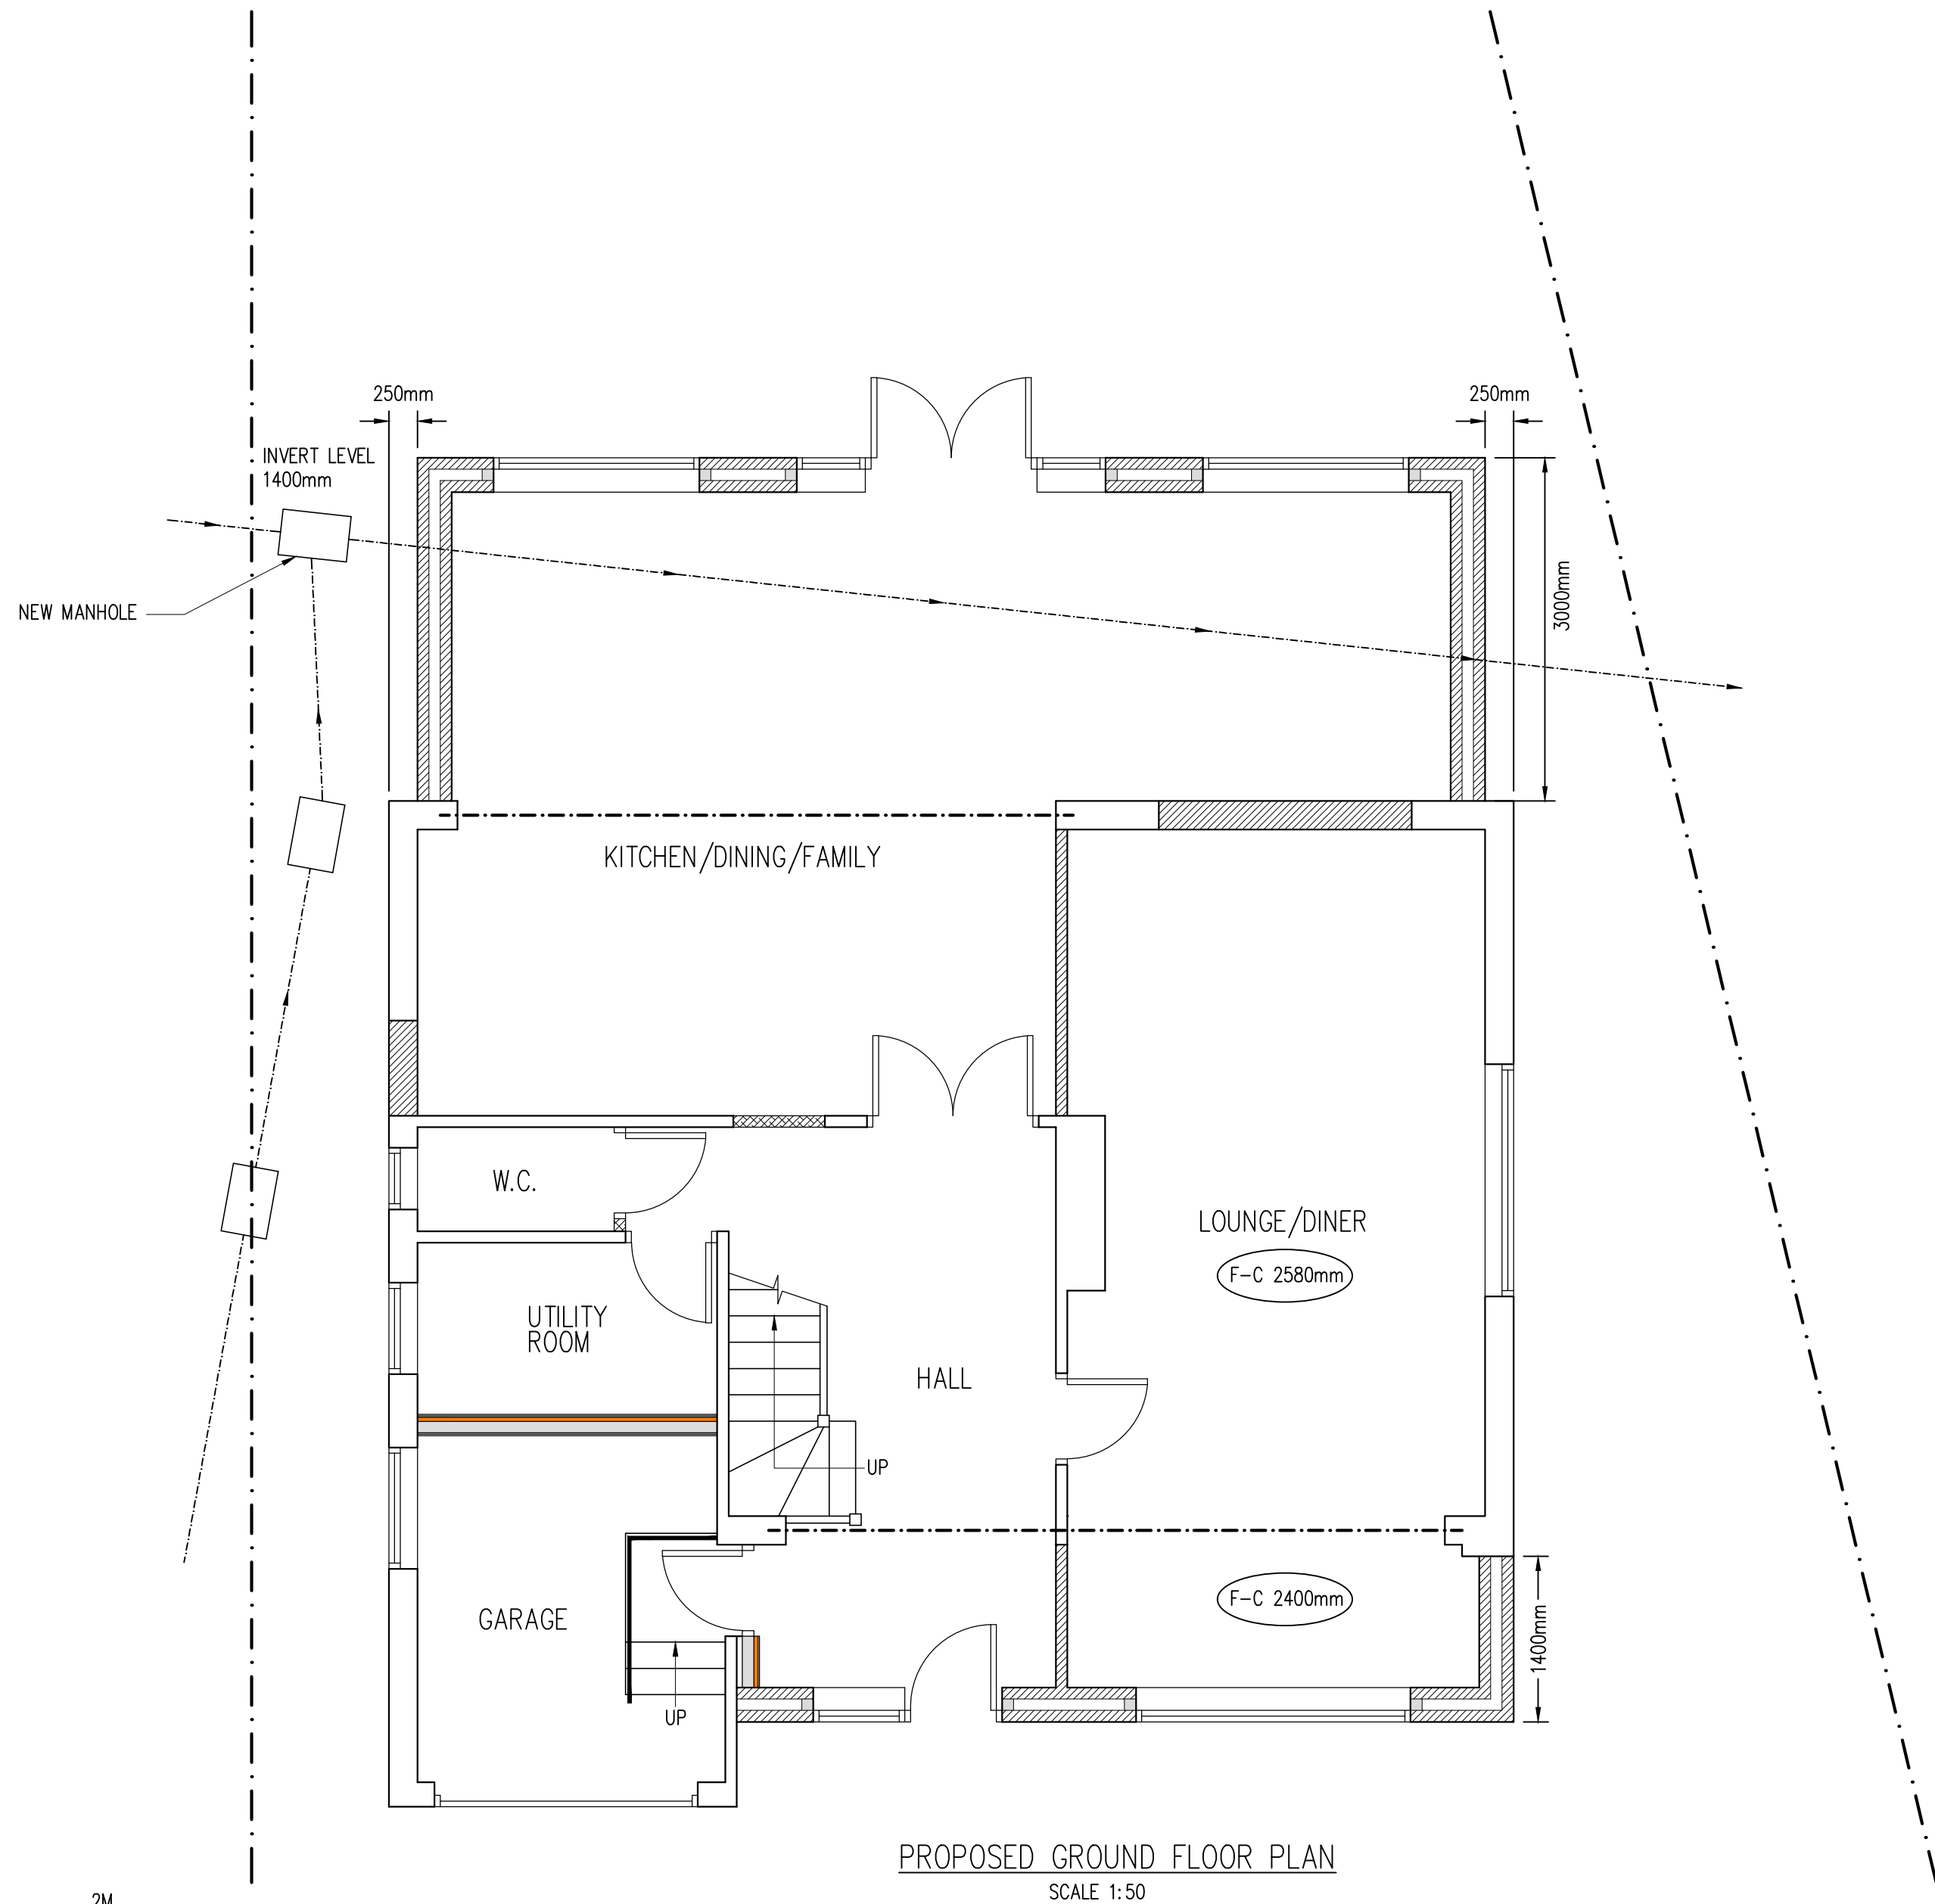
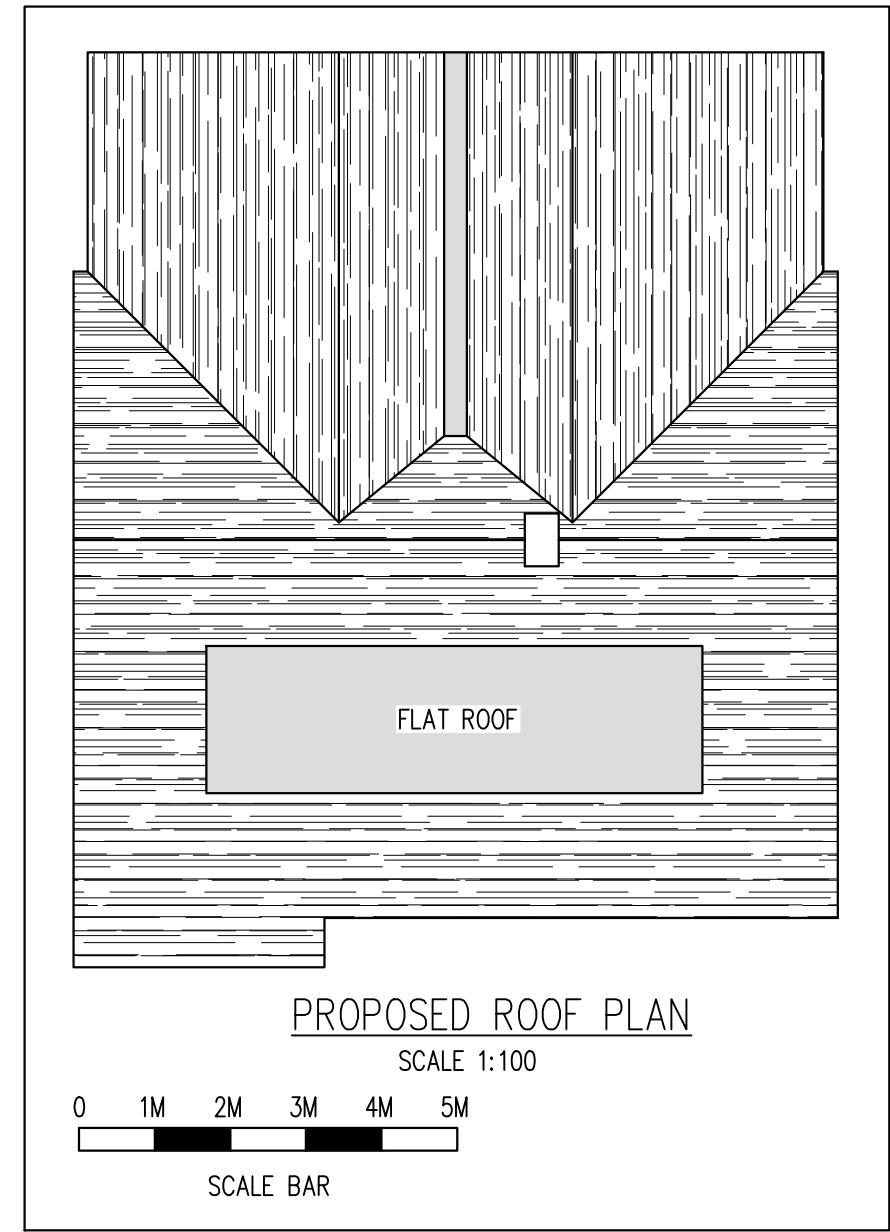
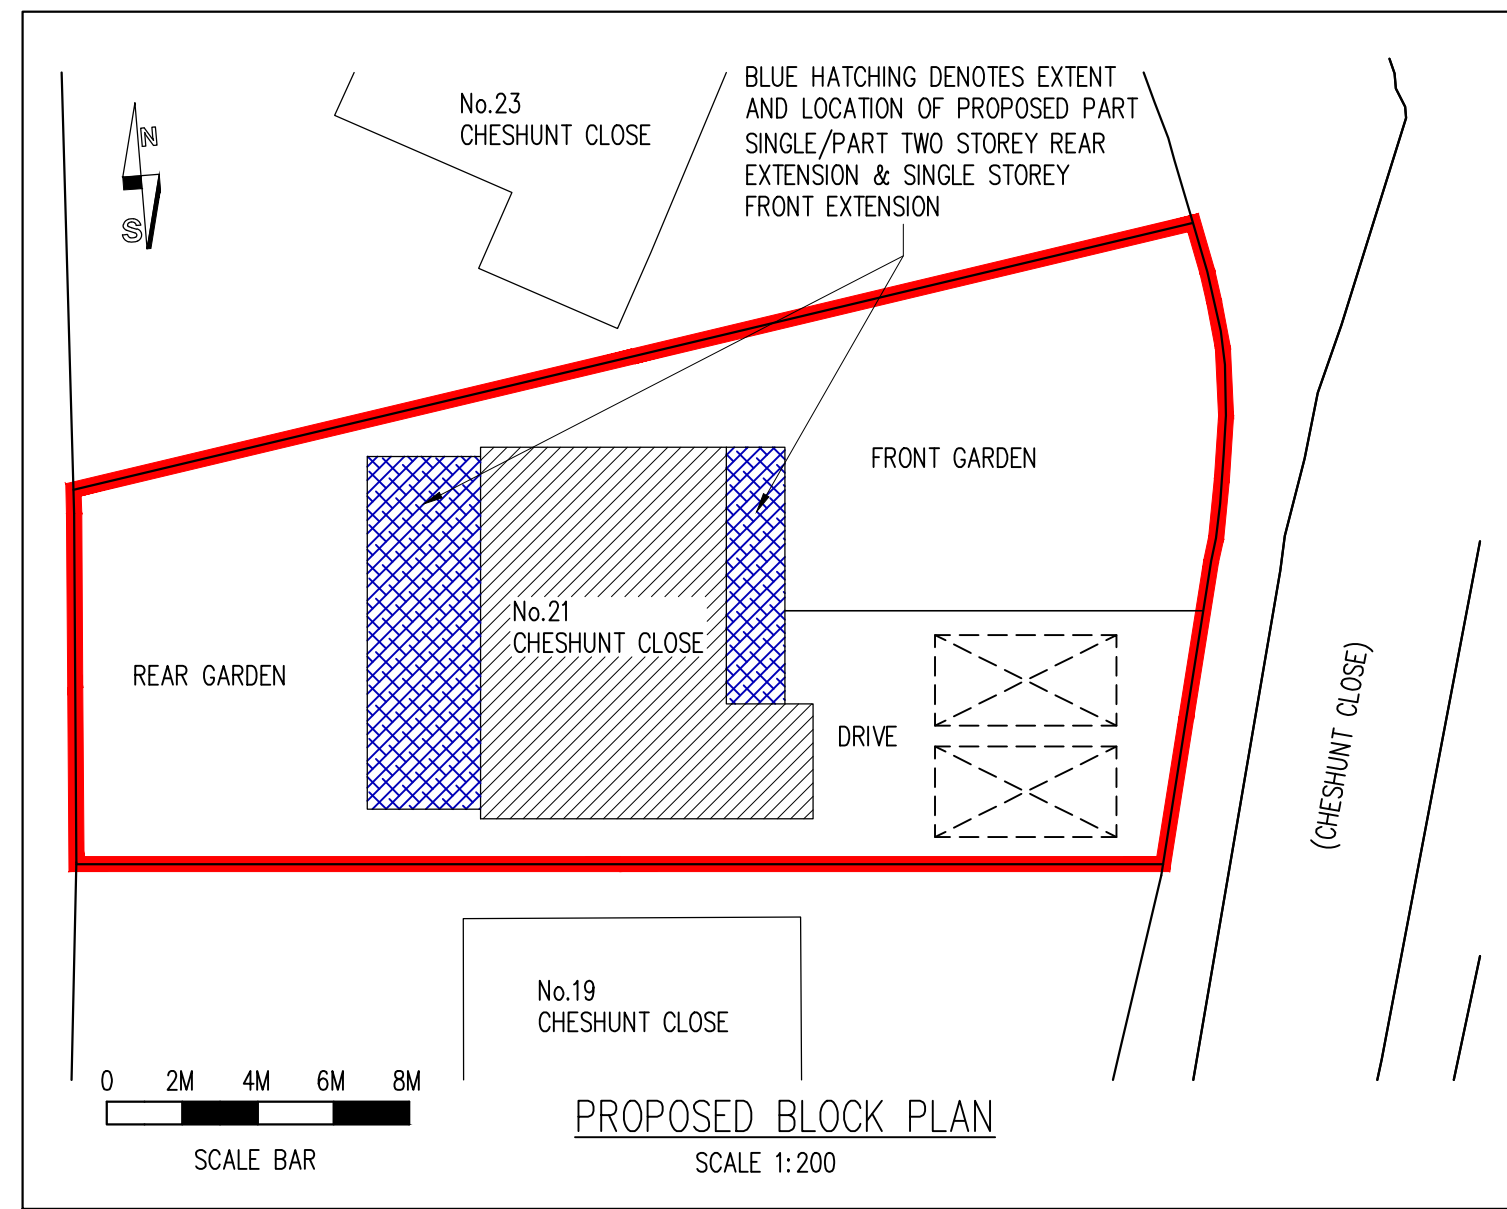


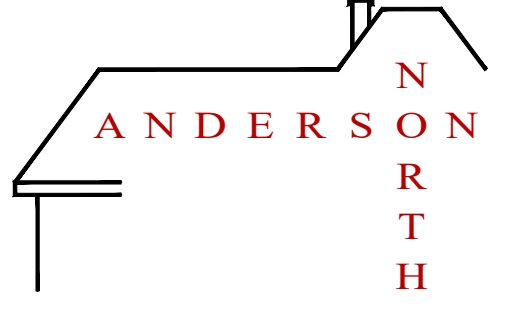

C	07/07/23				PLANNING AMENDMENTS
B	04/07/23				PLANNING AMENDMENTS
Rev	Date	By	Chkd		Revisions
Client					
MR & MRS SATNAM SINGH CHAHAL					
Job Title					
DEMOLITION OF OUTBUILDING, PART GARAGE CONVERSION, TWO STOREY REAR EXTENSION, SINGLE STOREY FRONT EXTENSION & INTERNAL ALTERATIONS AT 21 CHESHUNT CLOSE MEOPHAM GRAVESEND KENT DA13 0HU					
ARCHITECTURAL CONSULTANTS					
					
ANDERSON NORTH LIMITED					
Glen Lodge Priory Close, East Farleigh Kent ME15 0EY Tel: 01732 522 455 Mob: 07957 627 440					
Scale			Date		
AS SHOWN @ A1			17/04/23		
Drawing Title					
PROPOSED FLOOR PLANS BLOCK PLAN & ROOF PLAN					
Drawing No.					Rev.
21-CHESHUNT-CLOSE-03					C