



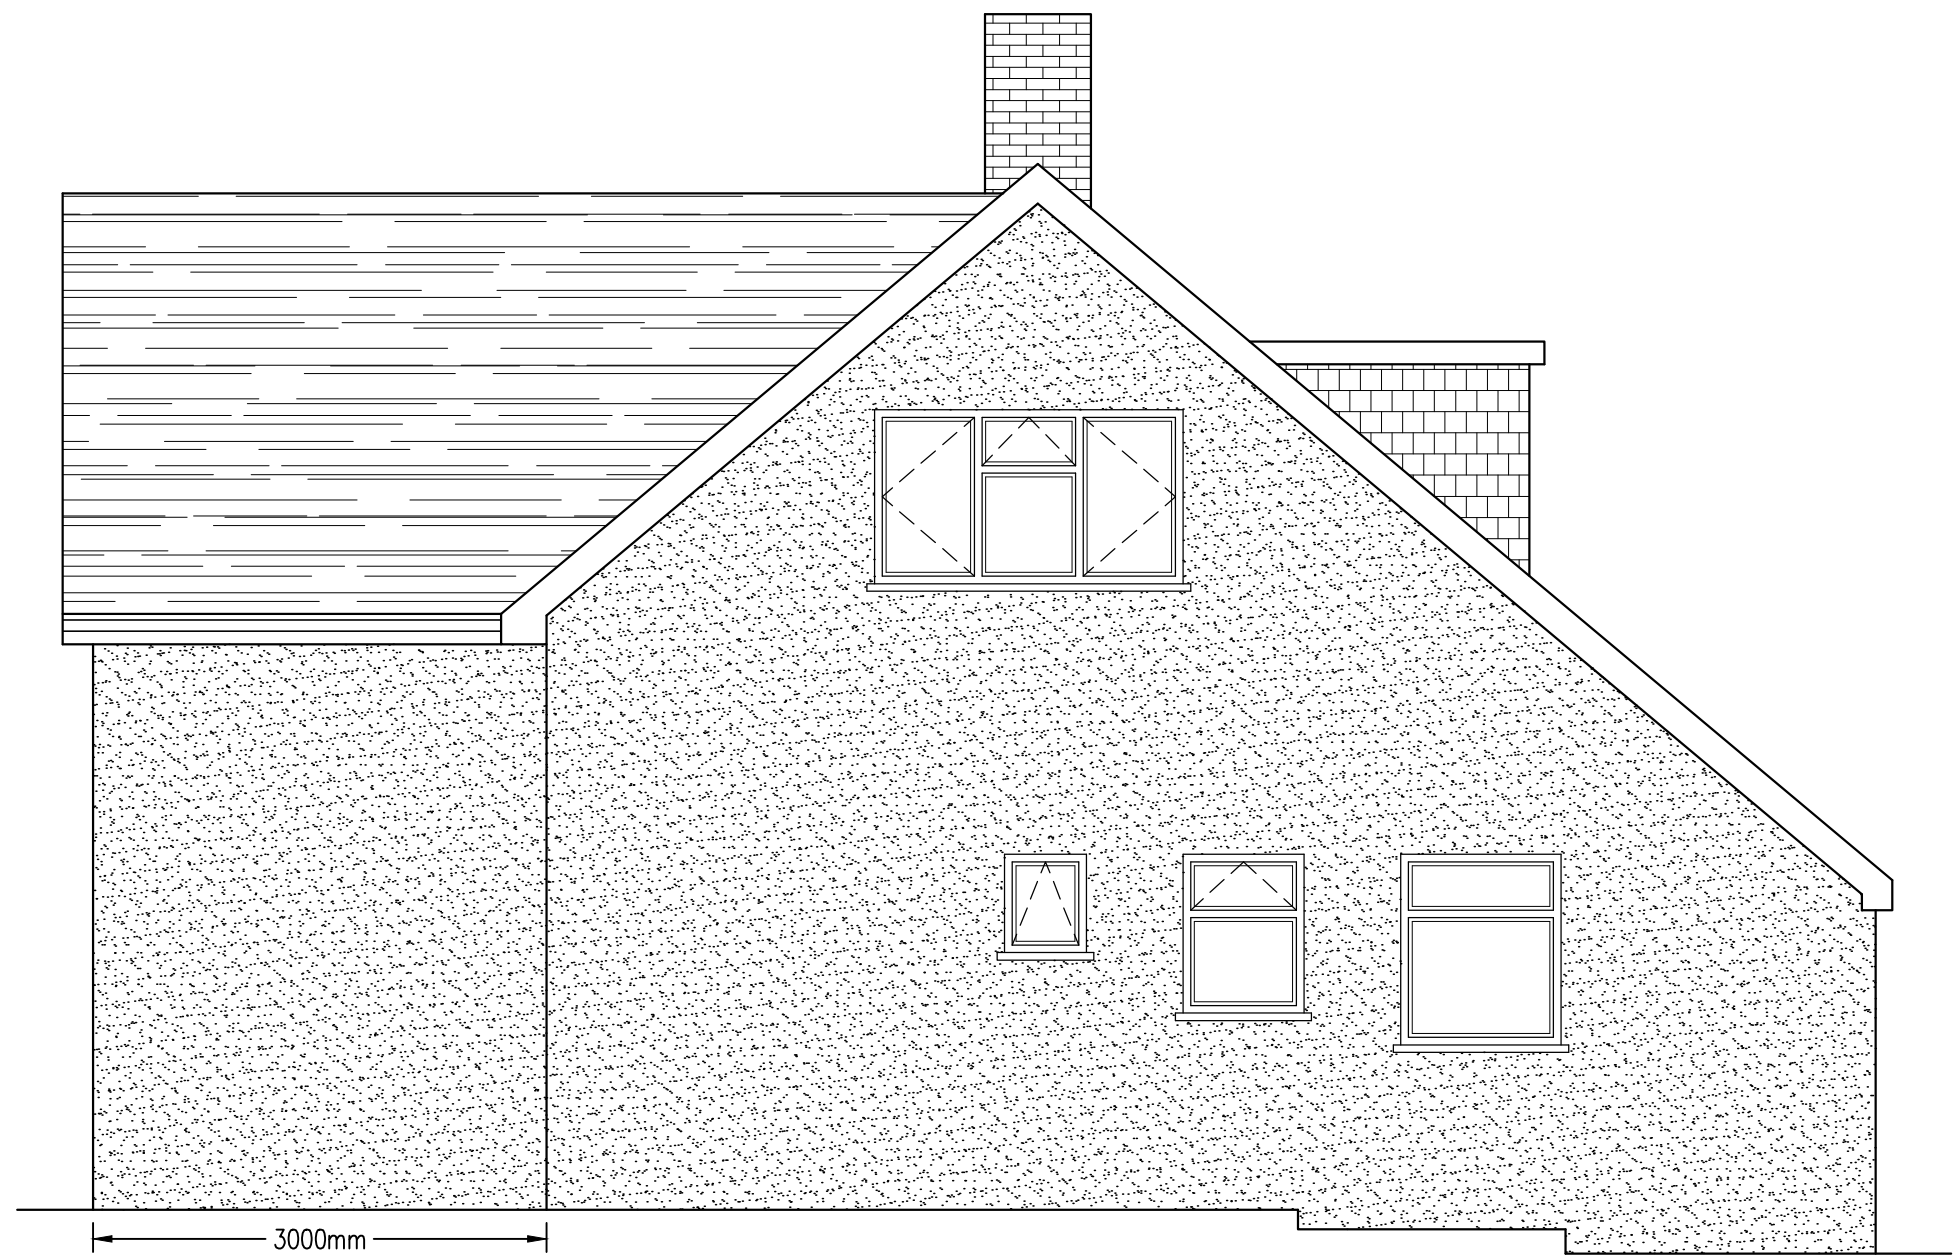

PROPOSED SIDE ELEVATION A
SCALE 1:50




PROPOSED FRONT ELEVATION
SCALE 1:50

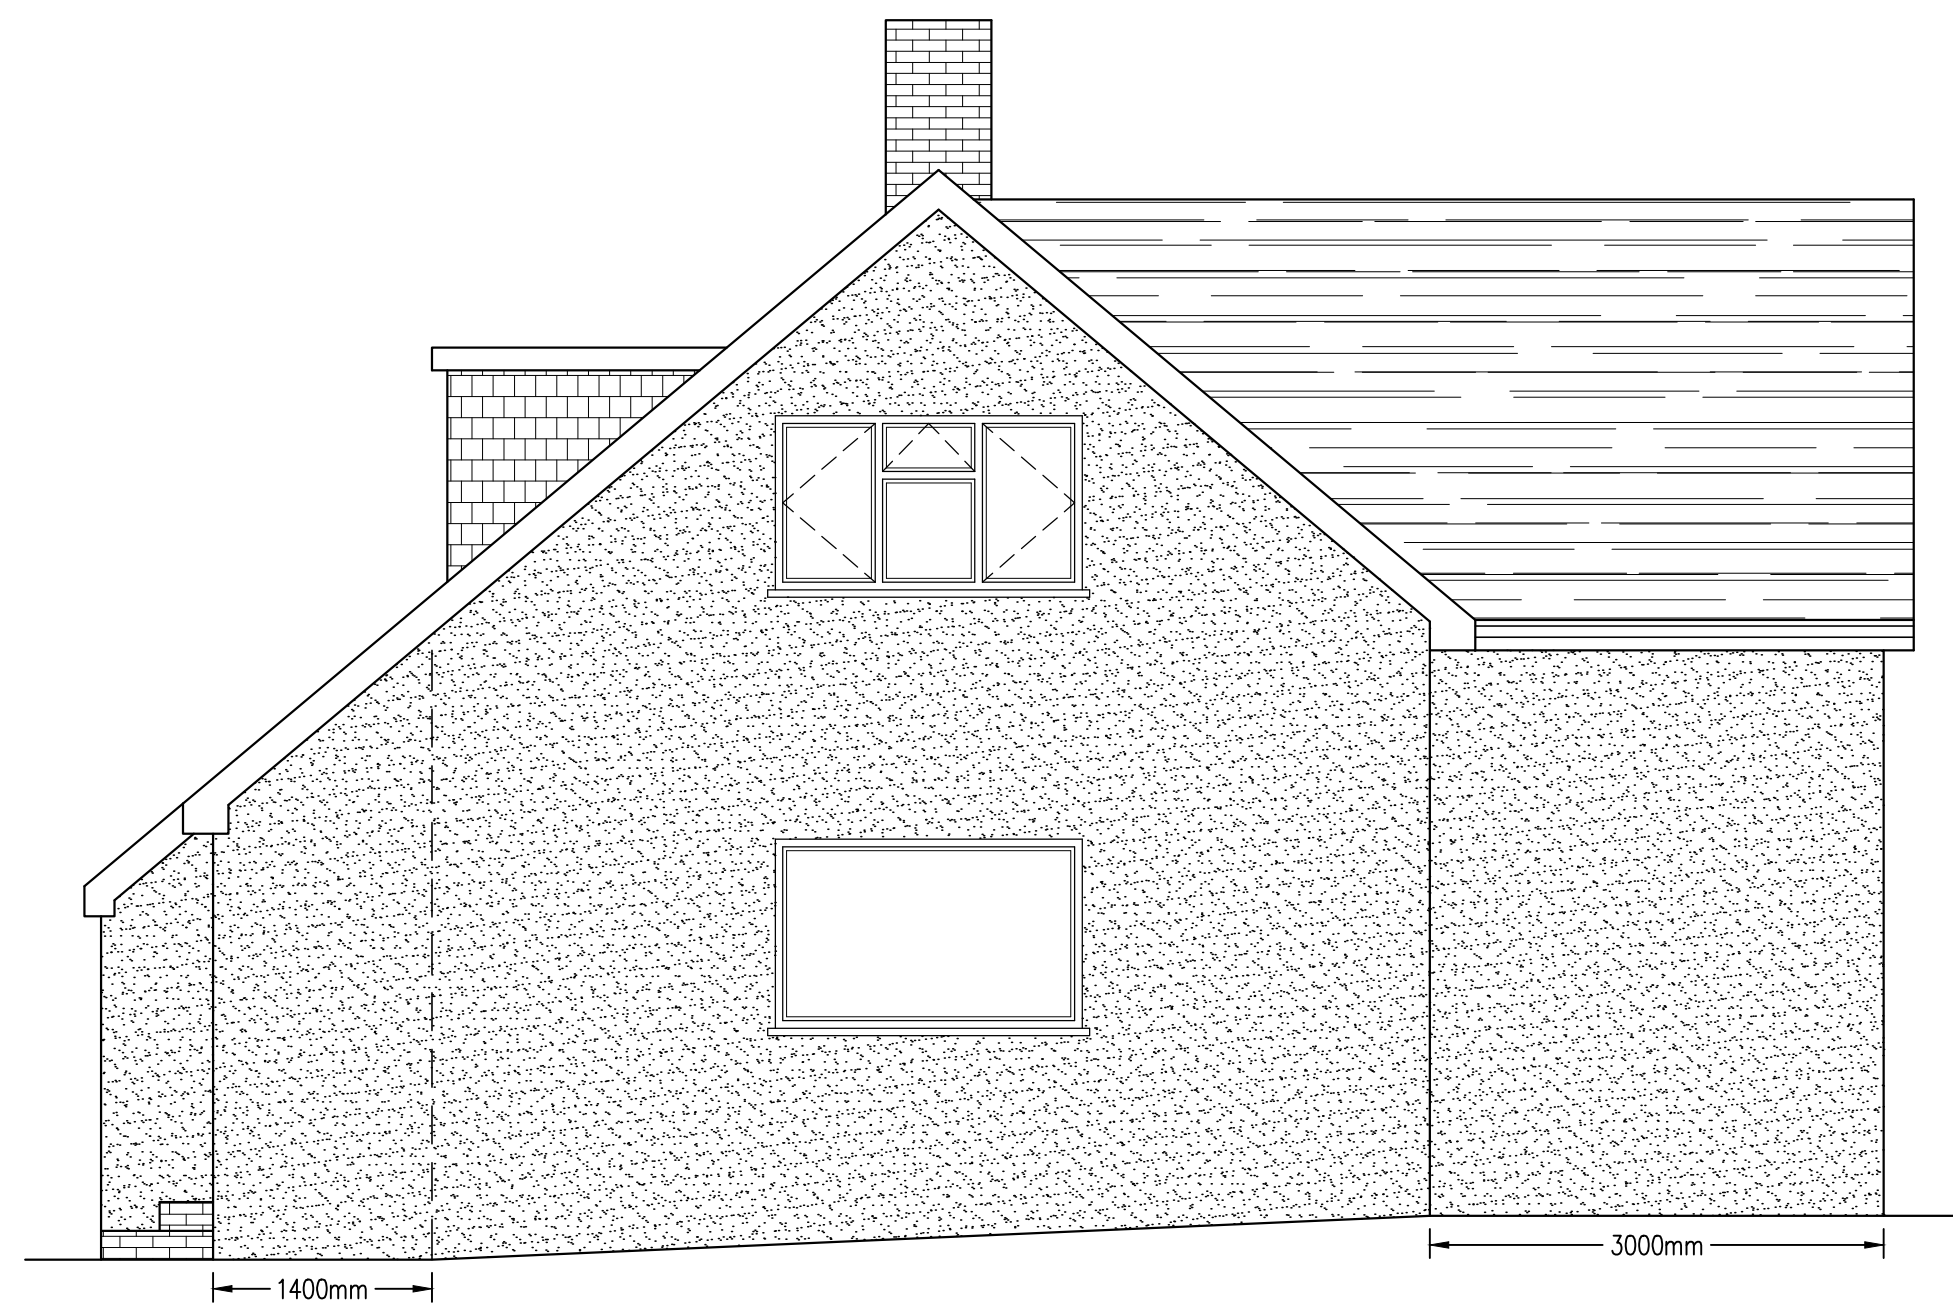

PROPOSED SIDE ELEVATION B
SCALE 1:50



PROPOSED REAR ELEVATION
SCALE 1:50

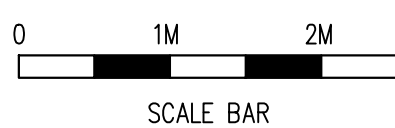

SCALE BAR

Rev	Date	By	Chkd	Revisions
C	07/07/23			PLANNING AMENDMENTS
B	04/07/23			PLANNING AMENDMENTS

Client
MR & MRS SATNAM SINGH CHAHAL

Job Title
DEMOLITION OF OUTBUILDING, PART GARAGE
CONVERSION, TWO STOREY REAR EXTENSION,
SINGLE STOREY FRONT EXTENSION
& INTERNAL ALTERATIONS
AT 21 CHESHUNT CLOSE
MEOPHAM
GRAVESEND KENT DA13 0HU

**ARCHITECTURAL
CONSULTANTS**

**ANDERSON
NORTH**

ANDERSON NORTH LIMITED
Glen Lodge
Priory Close, East Farleigh
Kent ME15 0EY
Tel: 01732 522 455
Mob: 07957 627 440

Scale
AS SHOWN @ A1

Date
17/04/23

Drawing Title
PROPOSED ELEVATIONS

Drawing No.
21-CHESHUNT-CLOSE-04

Rev.
C