


CHILTON DRIVE.

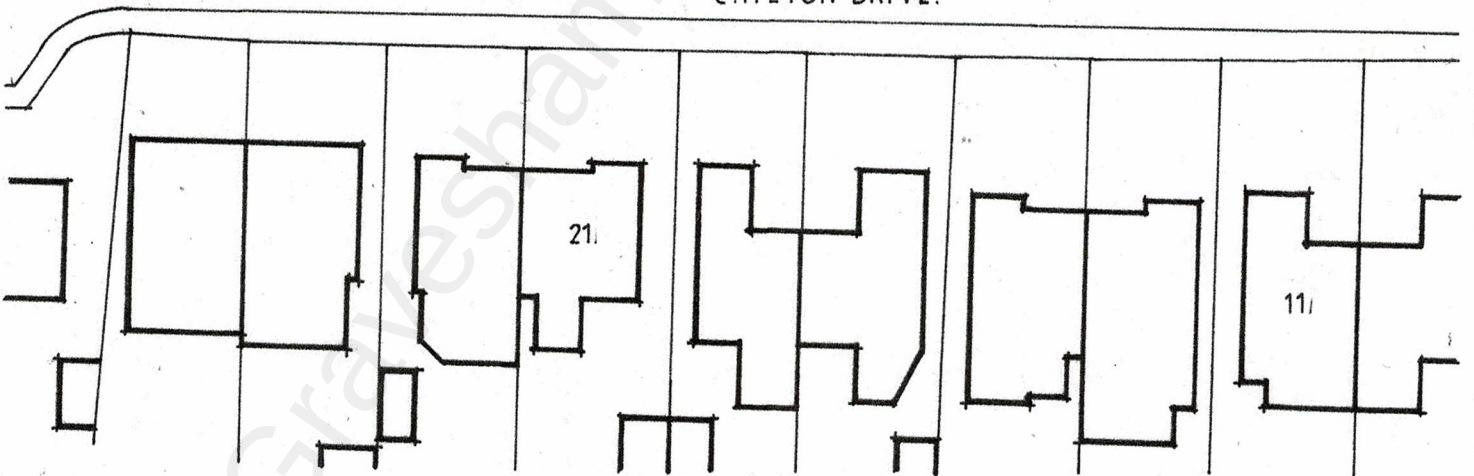

0 5 10 15 20
SCALE BAR 1:500 METRES.

Client. MR & MRS. CARNALL				
Job 24 CHILTON DRIVE-HIGHAM				
Drg. EXISTING SITE PLAN.				
Date	Scale	Job No	Drg No	Rev
JUNE.22	1:500	22/28	P.01.	