



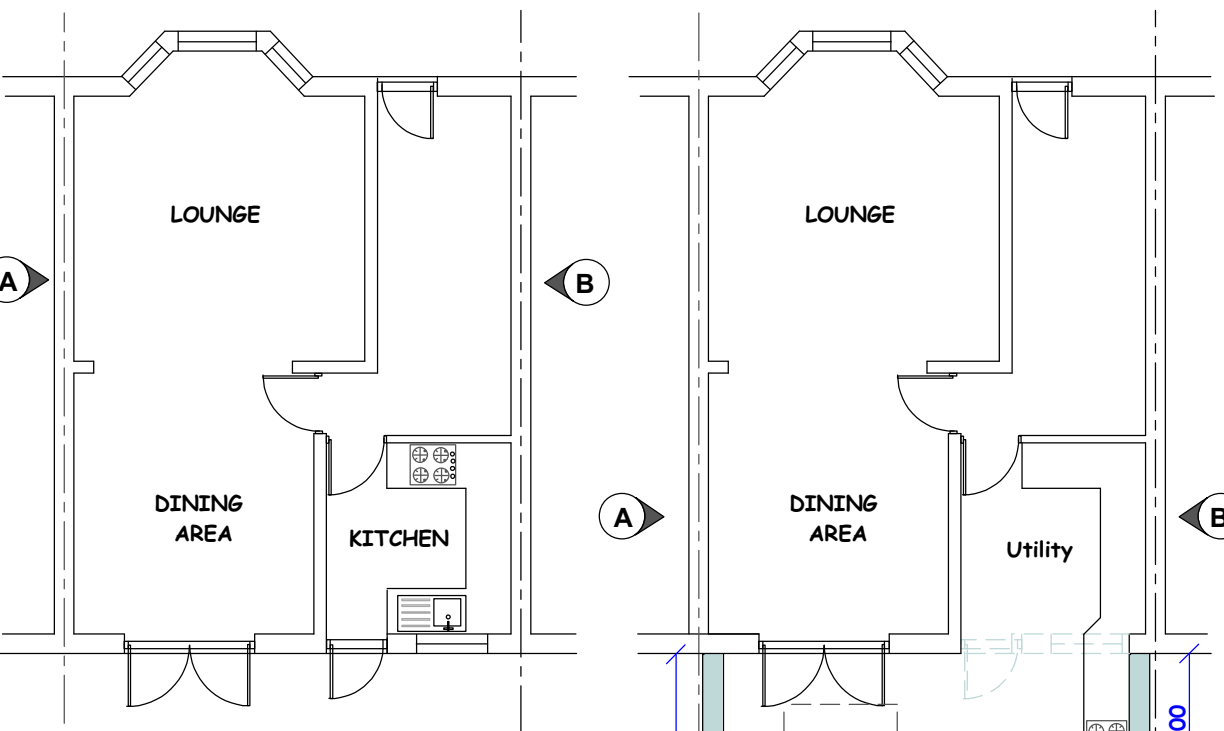


EXISTING GROUND FLOOR PLAN

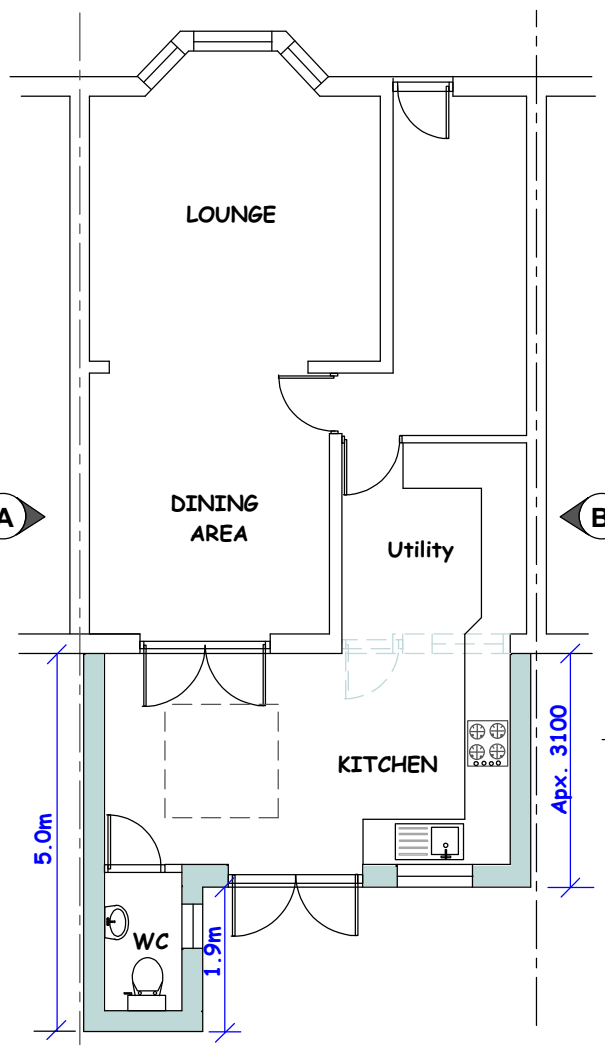


PROPOSED GROUND FLOOR PLAN




EXISTING REAR ELEVATION

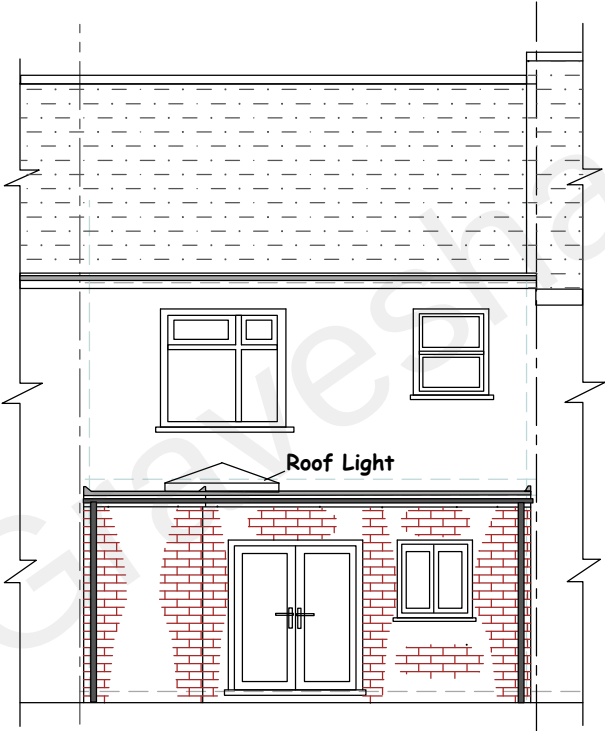


PROPOSED REAR ELEVATION

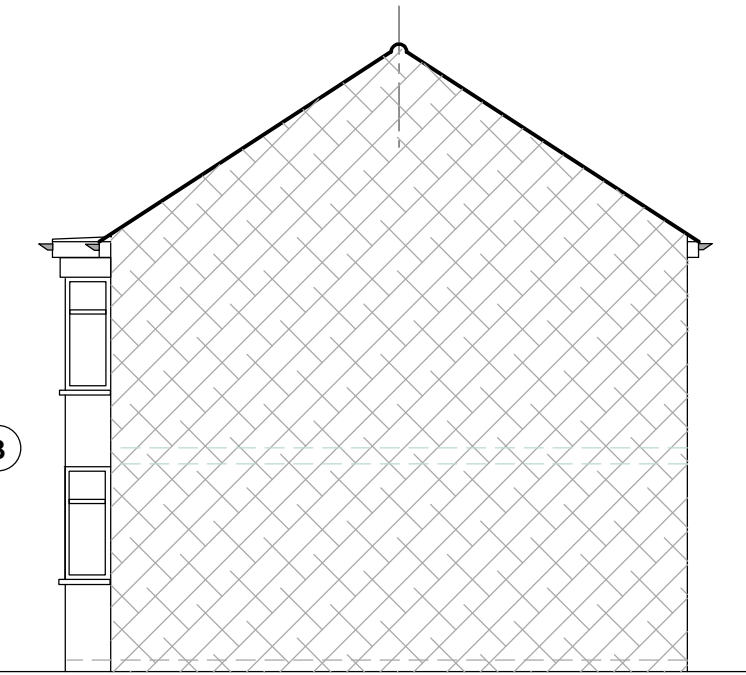


EXISTING SIDE 'A' ELEVATION

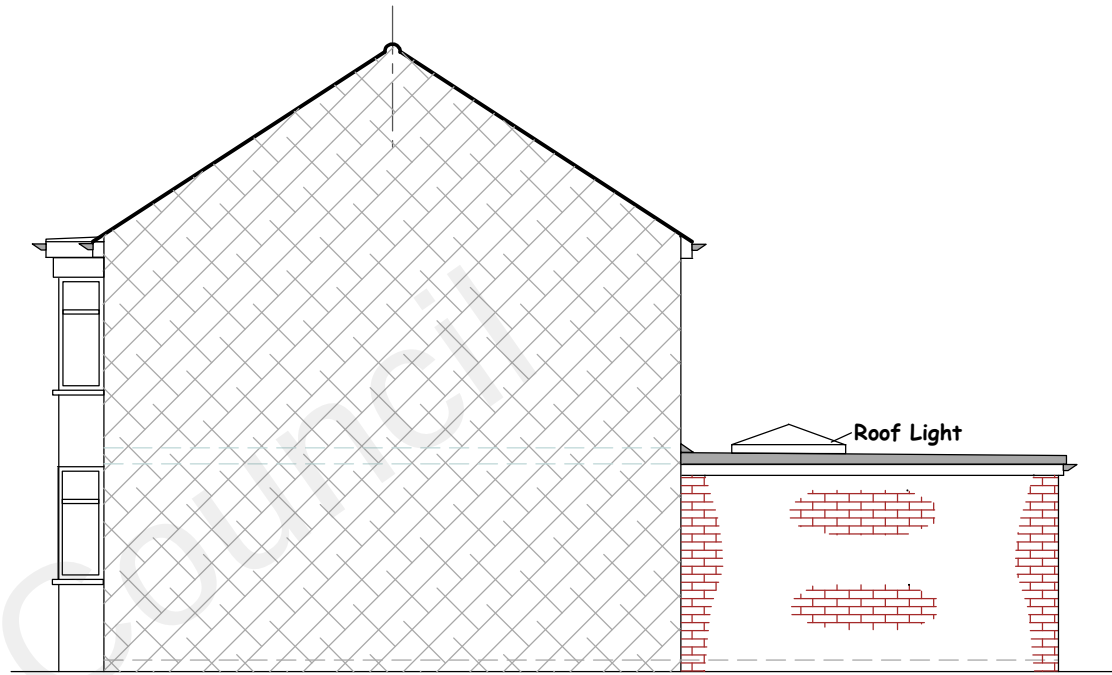


PROPOSED SIDE 'A' ELEVATION

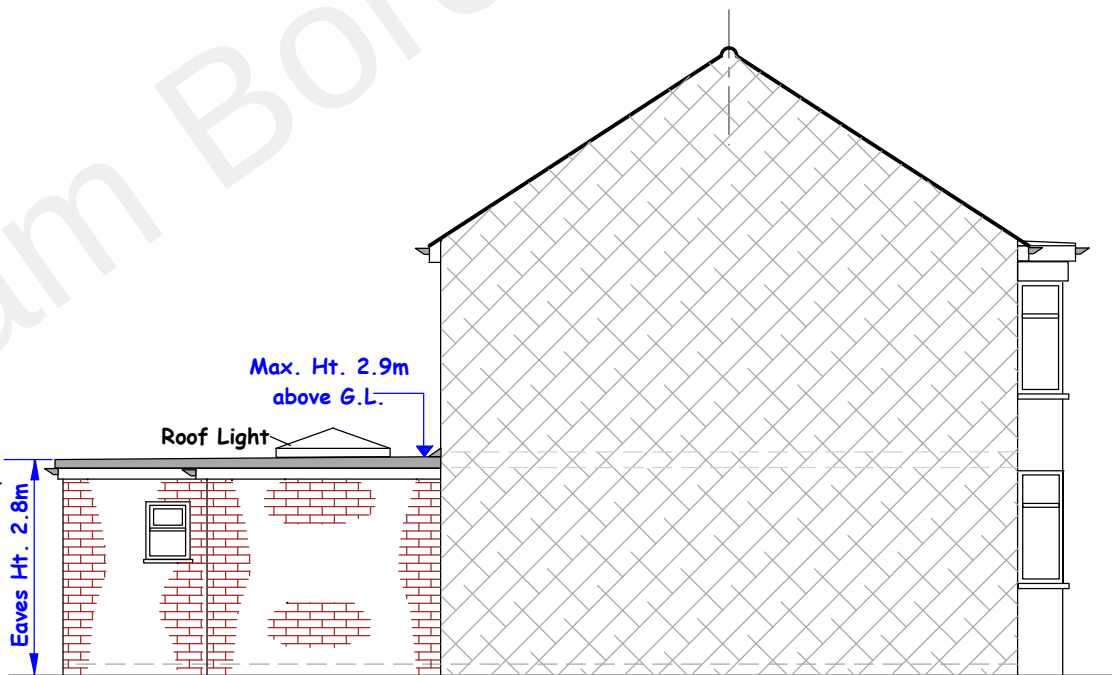

PROPOSED SIDE 'B' ELEVATION

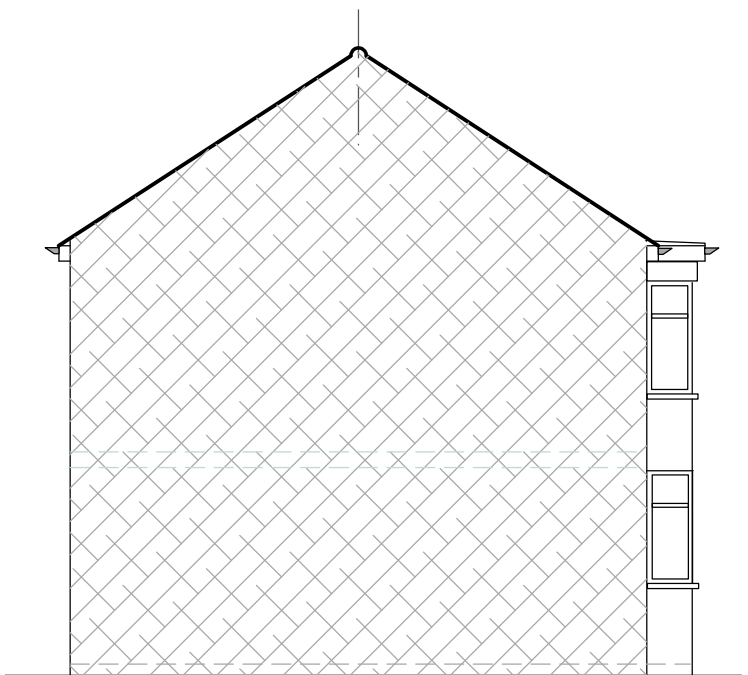

EXISTING SIDE 'B' ELEVATION

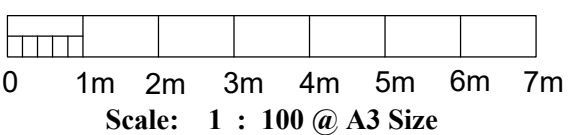

NOTE:
Extension Foundations and Roof Gutter
not to encroach into neighbour's land.

Extension Materials to match in appearance
to the existing external house materials.

PROPOSED REAR SINGLE STOREY EXTENSION at 18 Brook Road, DA11 8RG Client: Ms Jaz Kaur Dehr	Scale: 1 : 100	Date: Oct. 2022
	EXISTING & PROPOSED PLANs & ELEVATIONs	
	Drawing No. AT - 18 - 01 (A)	

See Drg. Nos:
No.02 (Rev.A) for LOCATION PLANs