



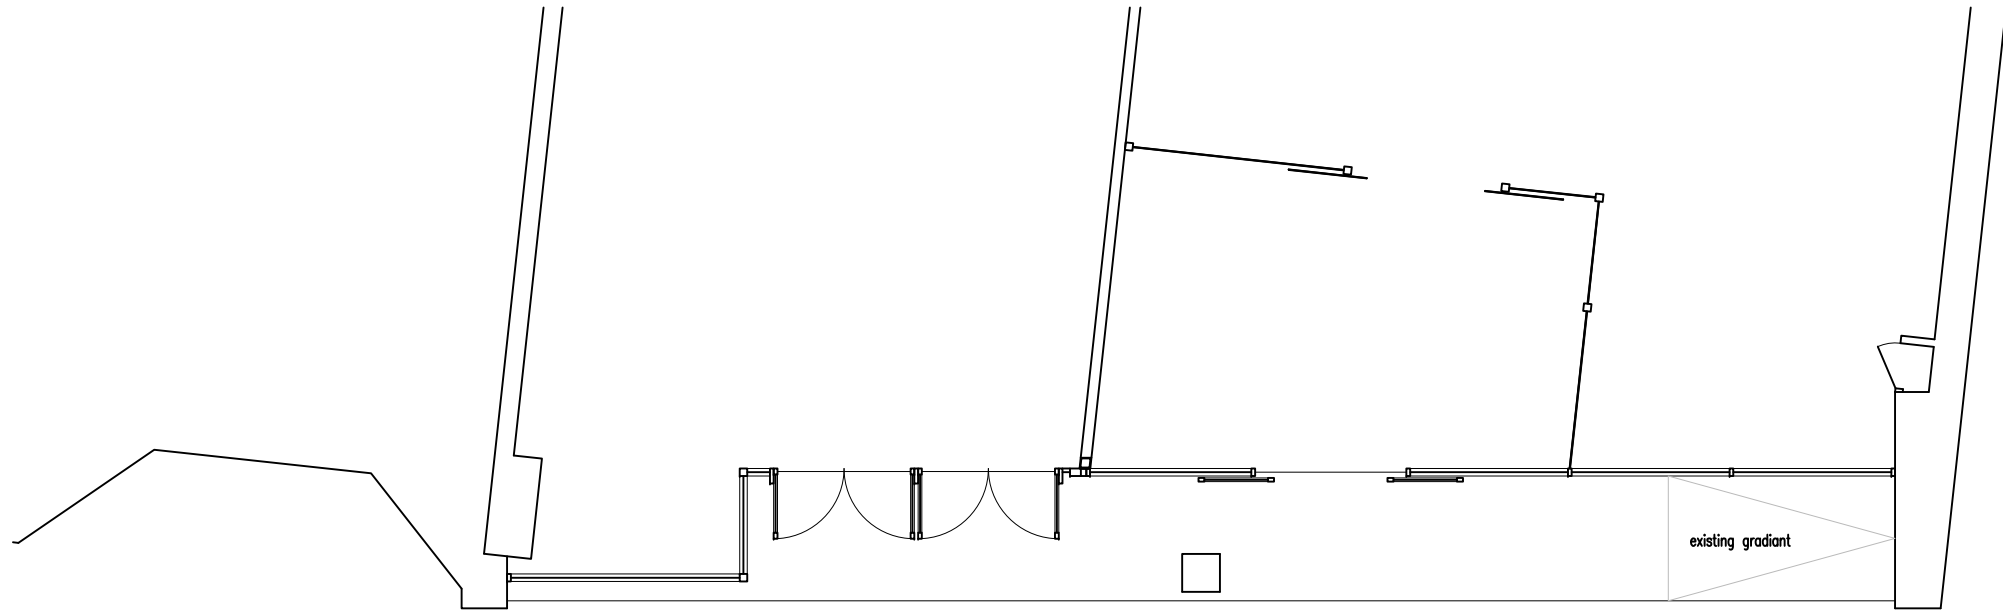

A Part Existing Floor Plan
Scale 1:100

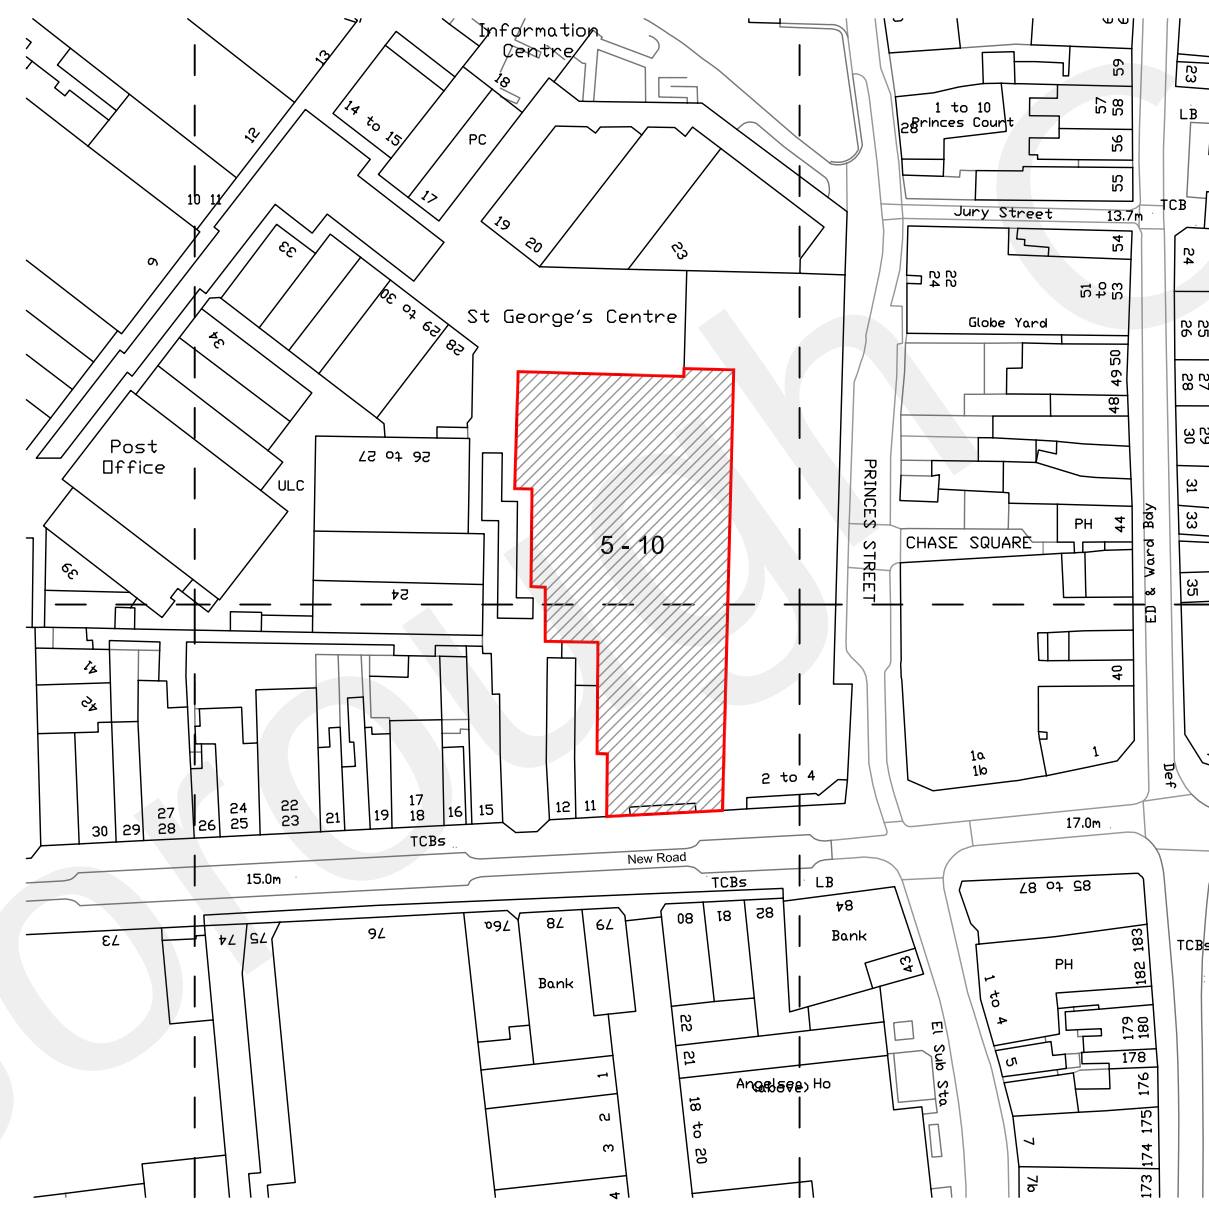

C Site Location Plan
Scale 1:1250



1 Existing Front Elevation
Scale 1:100

Notes:

Revision description			Date
Revision			Drawn by
Revision			Checked by
Revision			Project Status

AS SURVEYED

Dwg. GRAVESEND EX01

Project New Entrance Door
Unit A, 5 - 10 New Road
Gravesend, Kent, DA11 0AA

Client DWP Estates

Title Existing Site Plan
Site Location Plan
Existing Front Elevation
Existing Part Floor Plan

Start Date	Drawn By	Revision
	PDW	
Scale	Checked by	
1:100 @A1	-	

Instant
RETHINKING WORKSPACE

The Blue Fin Building,
110 Southwark Street,
London, SE1 0TA.

T: +44(0)20 7298 0611
www.theinstantgroup.com
www.instantoffices.com

All dimensions to be checked on site and used in preference to those given or scaled from this drawing, and must be brought to the attention of the surveyor. Copyright of this drawing remains with the designers.