




Proposed Front Elevation AA
Scale 1: 100 @ A1




Proposed Side Elevation BB
Scale 1: 100 @ A1

This drawing and the design are the copyright of ON Architecture Ltd only. This drawing should not be copied or reproduced without written consent. All dimensions are to be checked on site prior to setting out and fabrication and ON Architecture Ltd should be notified of any discrepancy prior to proceeding further. For Construction & Fabrication Purposes - Do not scale from this drawing, use only the illustrated dimensions herein. Additional dimensions are to be requested and checked directly. Illustrated information from 3rd party consultants/specialists is shown as indicatively only. See other consultant / specialist drawings for full information and detail. All aspects of the architectural design concerning fire performance / fire safety (whether or not illustrated / annotated) are to be considered as 'For Approval' only, irrespective of the drawing status / suitability.


Scale: 1:100
0 1 3 5 10m

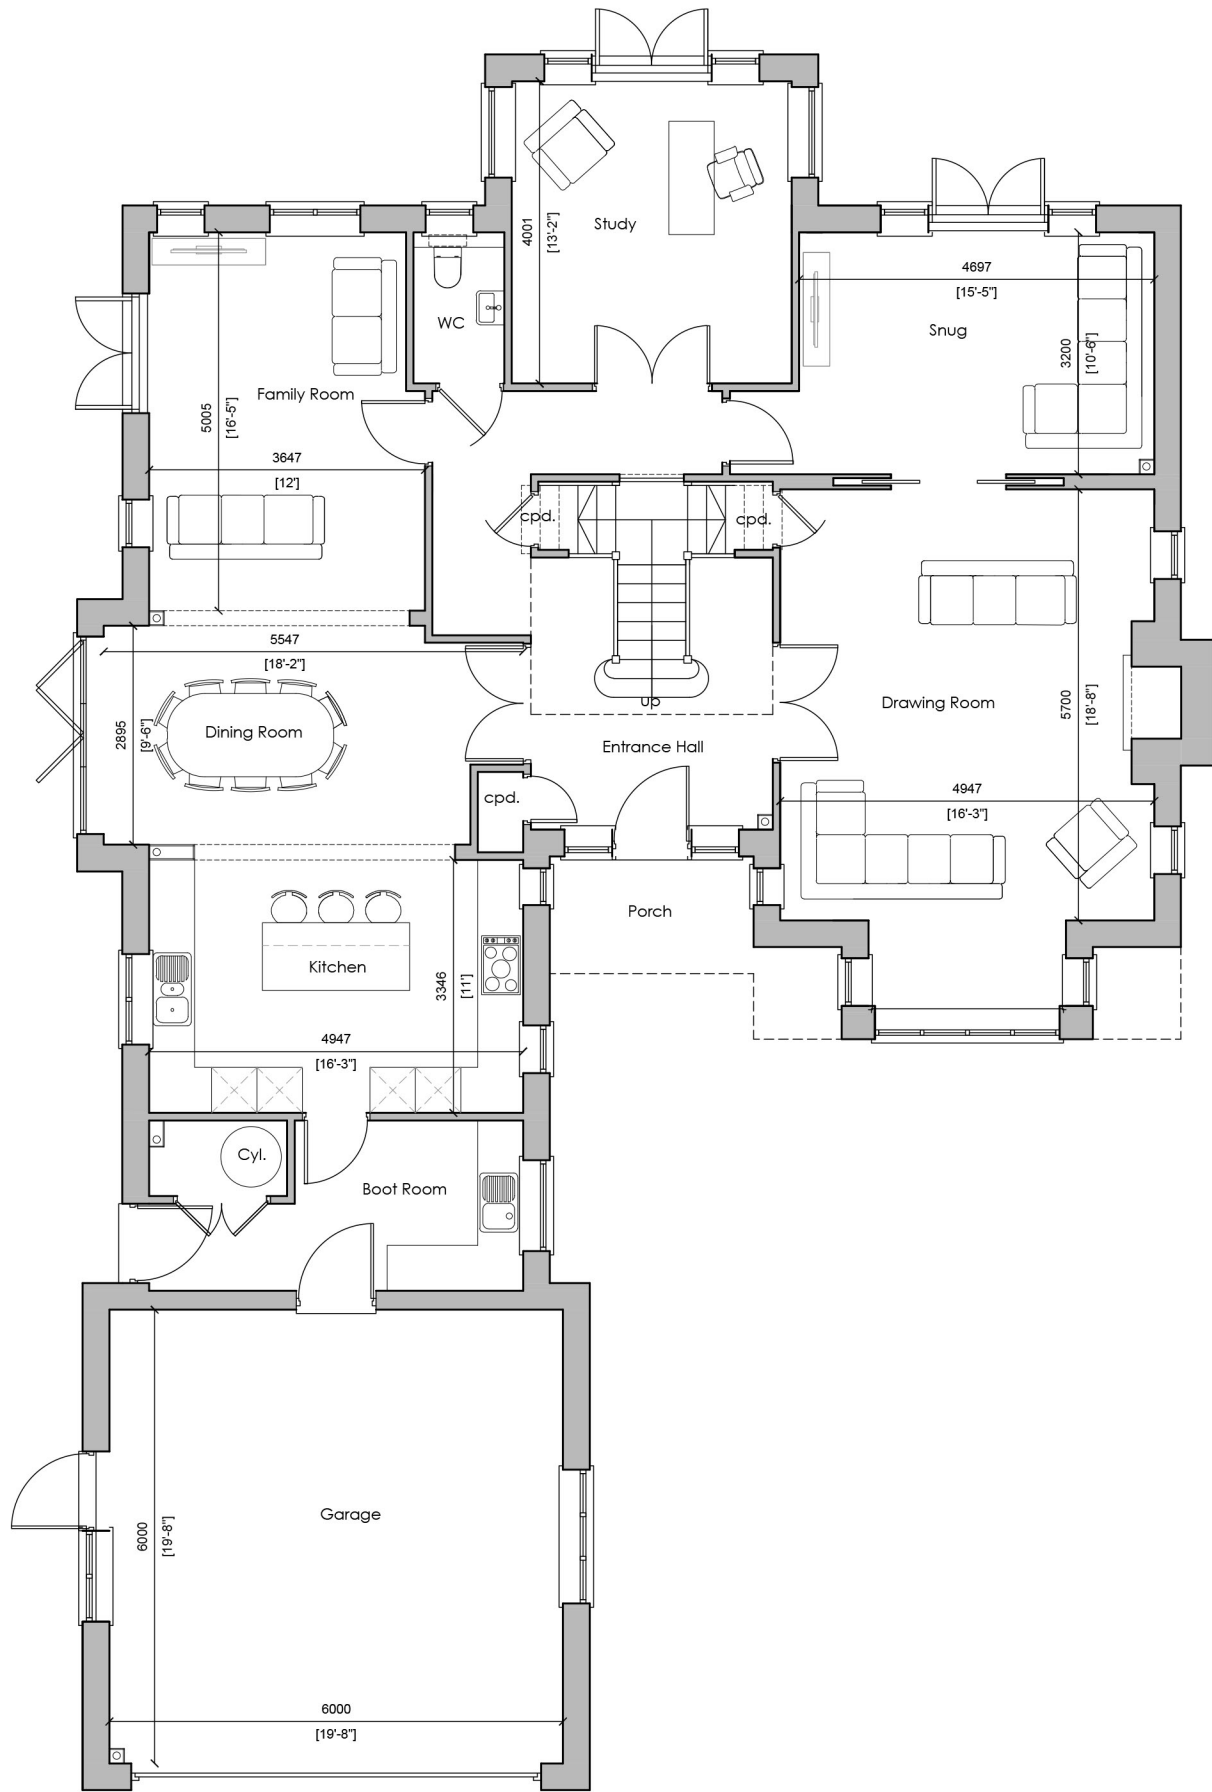


Proposed Ground Floor Plan
Scale 1: 100 @ A1

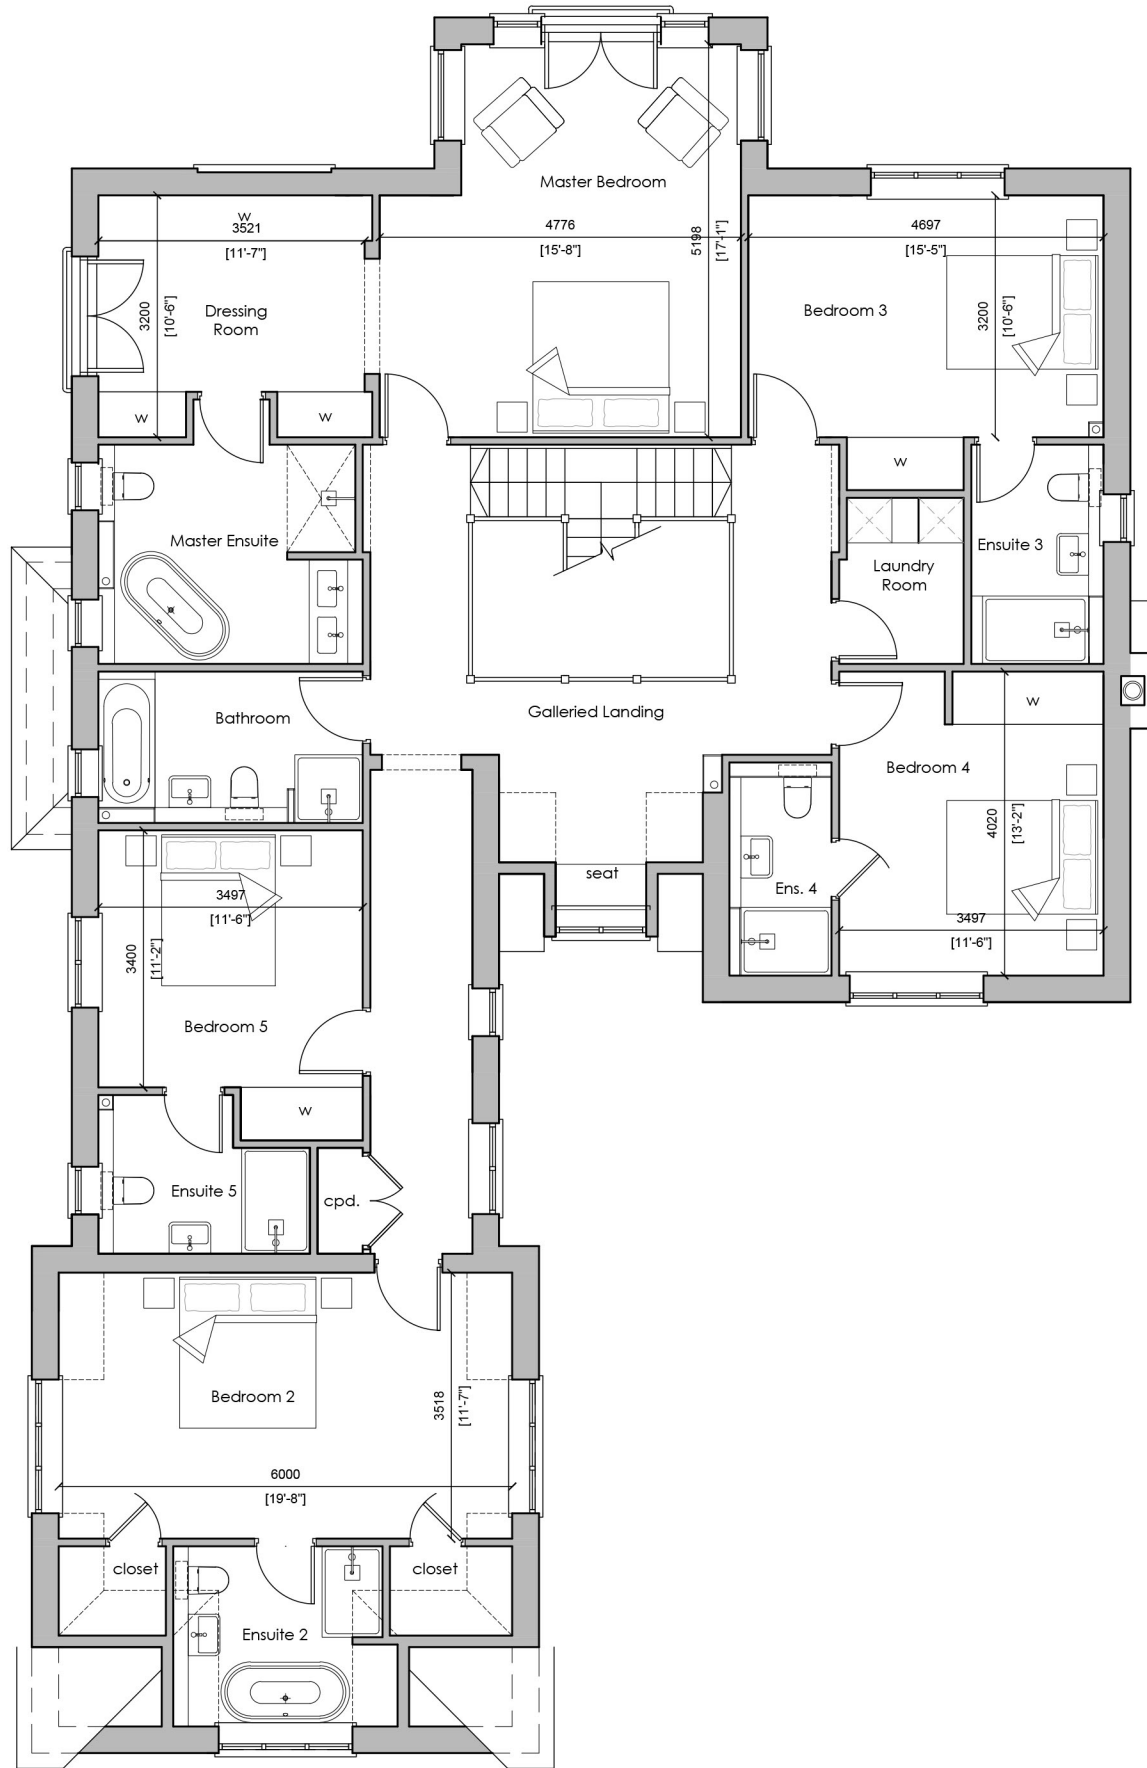

Proposed First Floor Plan
Scale 1: 100 @ A1

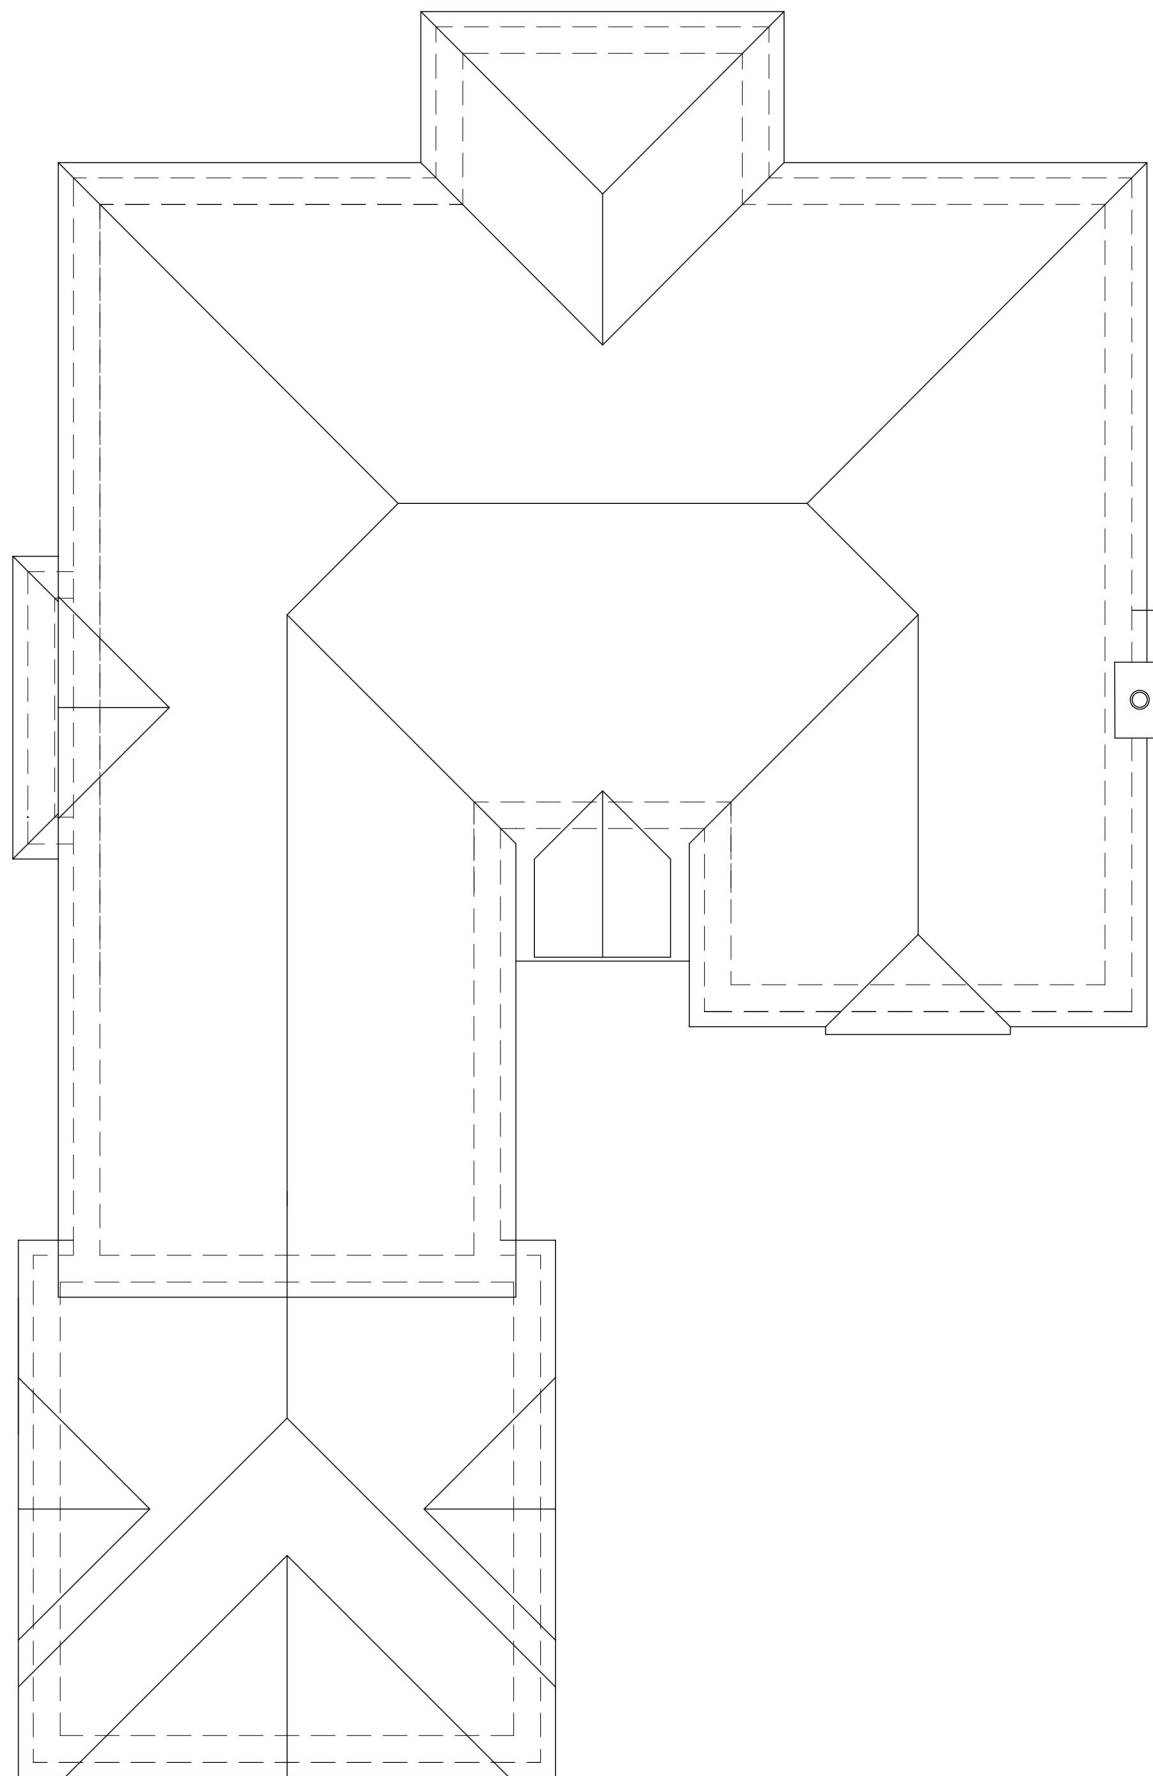

Proposed Roof Plan
Scale 1: 100 @ A1

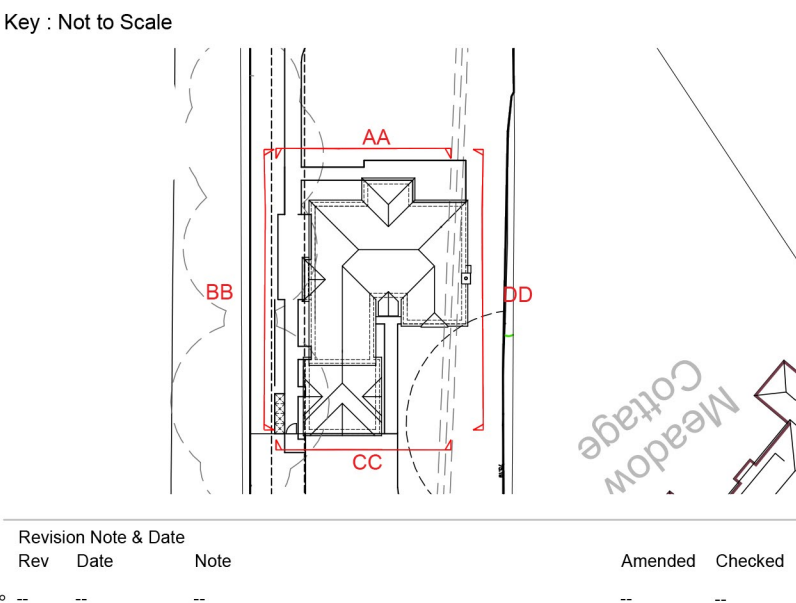

Proposed Rear Elevation CC
Scale 1: 100 @ A1



Proposed Side Elevation DD
Scale 1: 100 @ A1

ON
ARCH
TECT
URE

On Architecture
Logan House
St Andrews Close
Canterbury
CT1 2RP

onarchitecture.co.uk
info@onarchitecture.co.uk
01227 634334

Project Title
Land South of Bowesden Lane

Client Details
Roger Goodman & Paul Henry

Drawing Title
**Proposed Plans & Elevations
[Main House]**

BIM Number

Scale
1:100 @ A1

Date
July 2026

Drawn
PB

Checked
RT

Drawing Status
PLANNING

Project No.	Drawing No.	Status	Revision
26.051	200	P	