




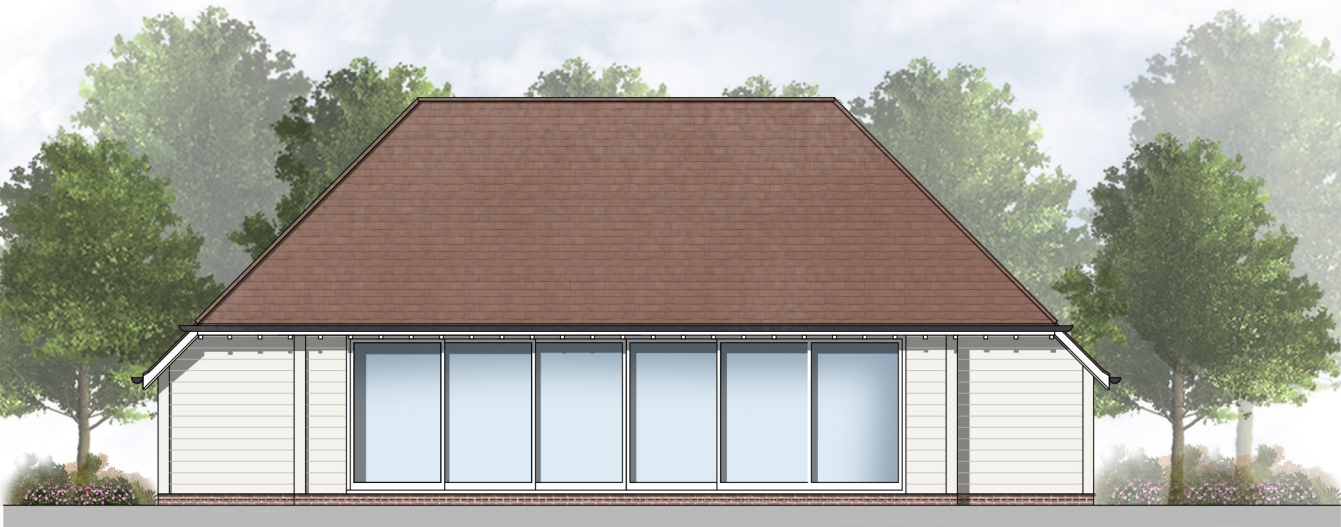


Proposed Front Elevation AA
Scale 1: 100 @ A3

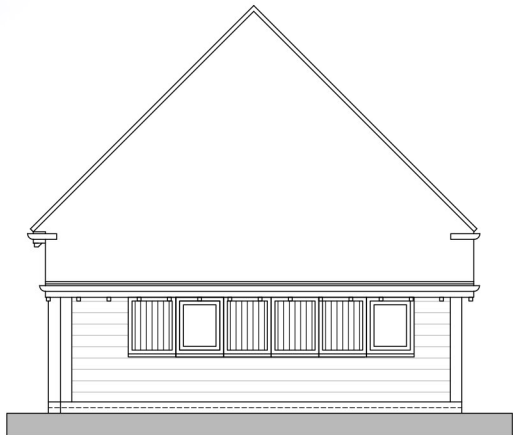

Proposed Side Elevation BB
Scale 1: 100 @ A3


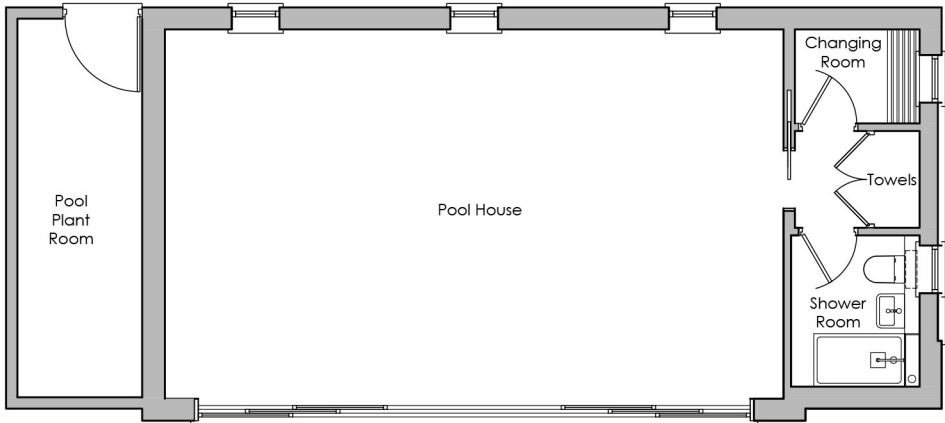


Proposed Ground Floor Plan
Scale 1: 100 @ A3

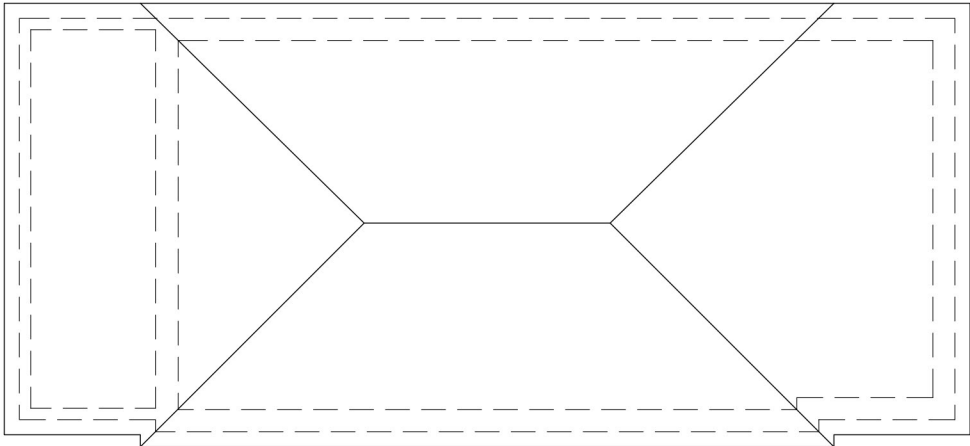


Proposed Roof Plan
Scale 1: 100 @ A3

Key : Not to Scale

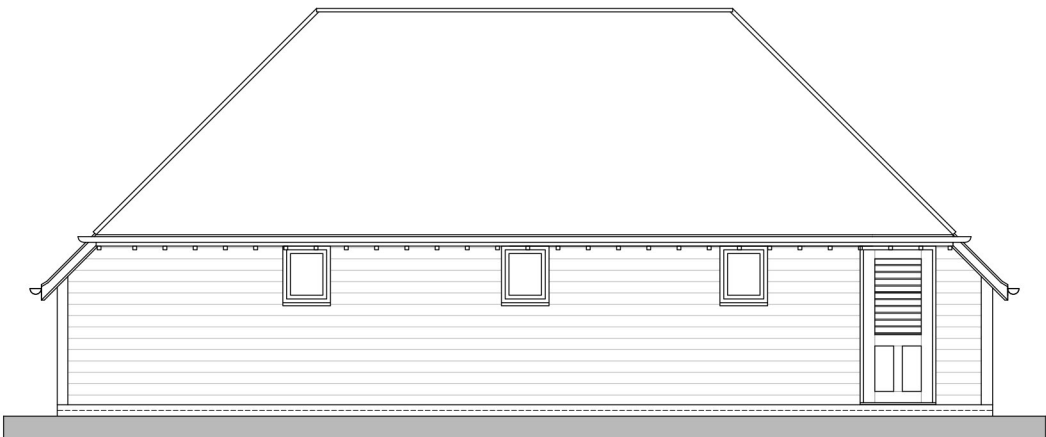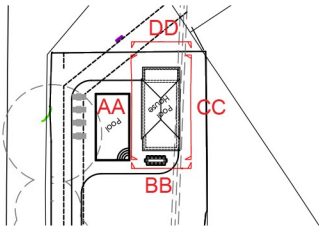

Proposed Rear Elevation CC
Scale 1: 100 @ A3

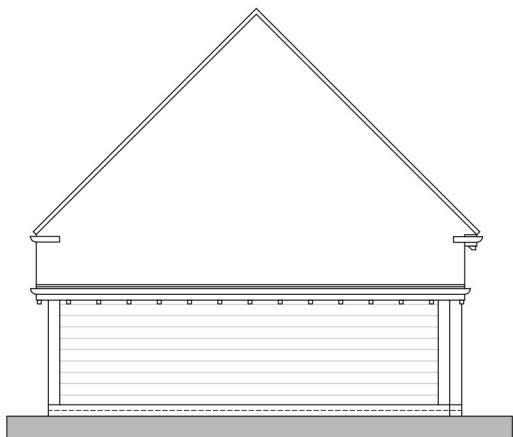

Proposed Side Elevation DD
Scale 1: 100 @ A3

Revision Note & Date		Note	Amended	Checked
Rev	Date			
#	#	#	#	#
#	#	#	#	#
#	#	#	#	#
#	#	#	#	#
#	#	#	#	#
#	#	#	#	#
#	#	#	#	#
#	#	#	#	#
#	#	#	#	#

ON

ARCH
TECT
URE

On Architecture
Logan House
St Andrews Close
Canterbury
CT1 2RP

onarchitecture.co.uk
info@onarchitecture.co.uk
01227 634334

Project Title
Land South of Bowesden Lane

Client Details
Roger Goodman & Paul Henry

Drawing Title
Proposed Plans & Elevations
[Pool House]

BIM Number

Scale	Date	Drawn	Checked
1:100 @A3	July 2026	EH	RT

Drawing Status

PLANNING

Project No.	Drawing No.	Status	Revision
26.061	201	P	

