


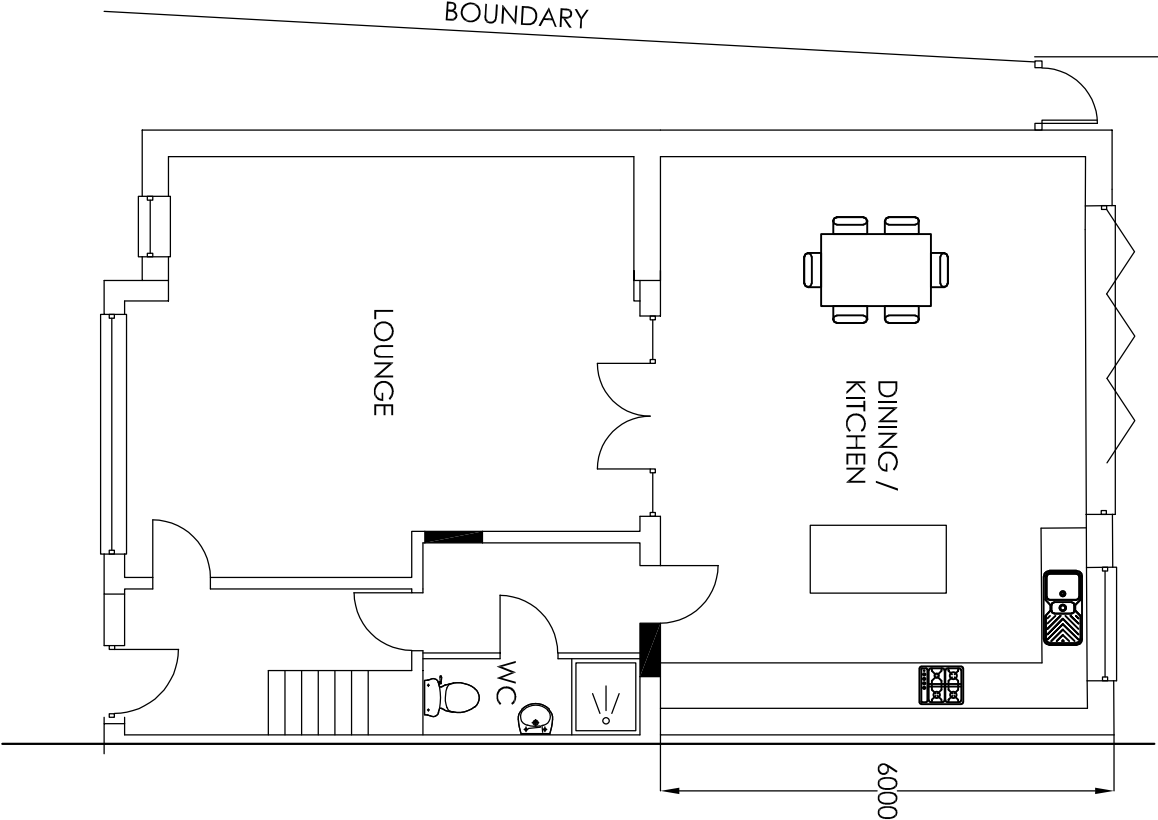


 

Proposed GF Plan

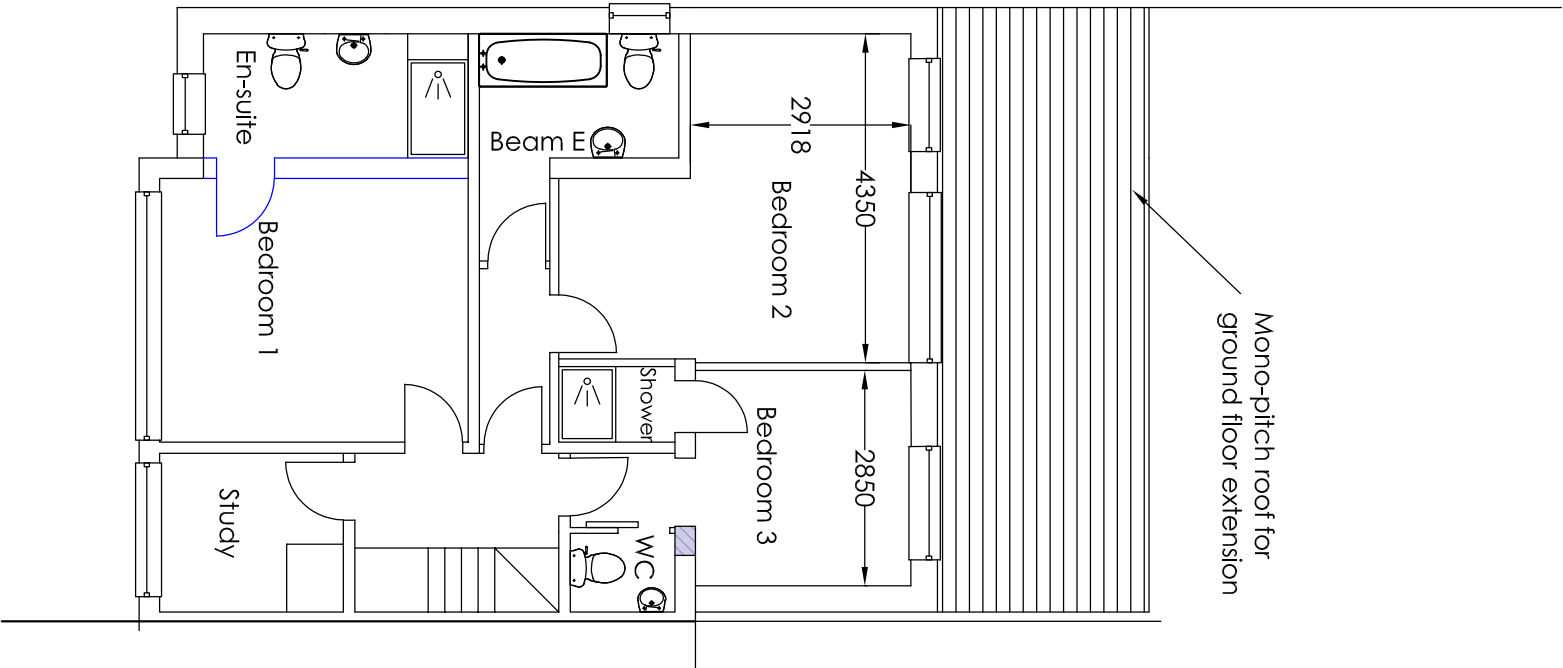

Proposed FF Plan

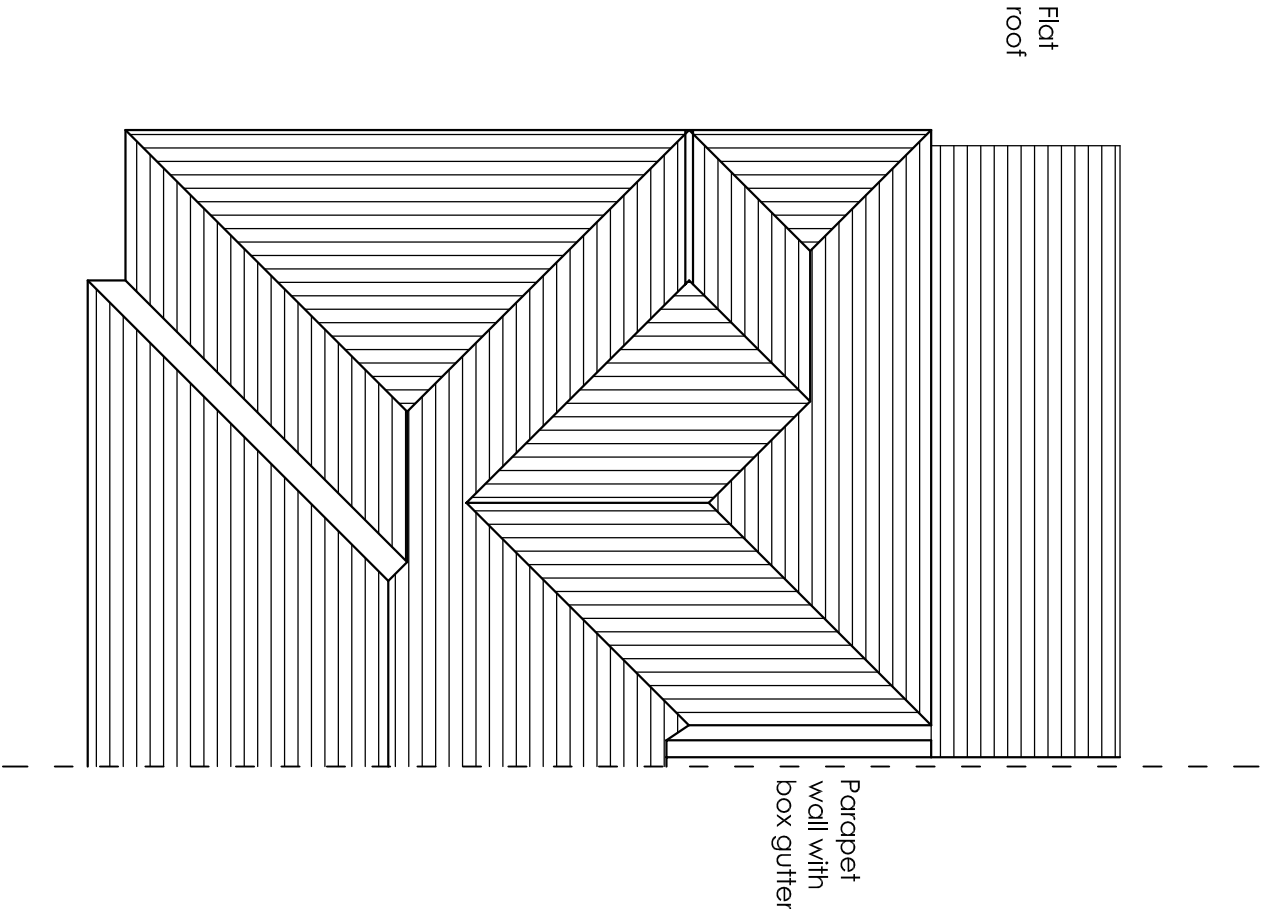

Proposed Roof Plan

Project		Mr D S Dhot 98 Vigilant Way Gravesend Kent DA12 4PN Infill First Floor Rear Corner		Drawing Title	
Proposed Floors / Roof Plans		A		Rev	
		Pitch roof option		Description	
		June 25		Date	
		Drawn		Date	
		HC		May 25	
		Scale		Drawing No.	
		1:100		98VW/A3/O2A	