



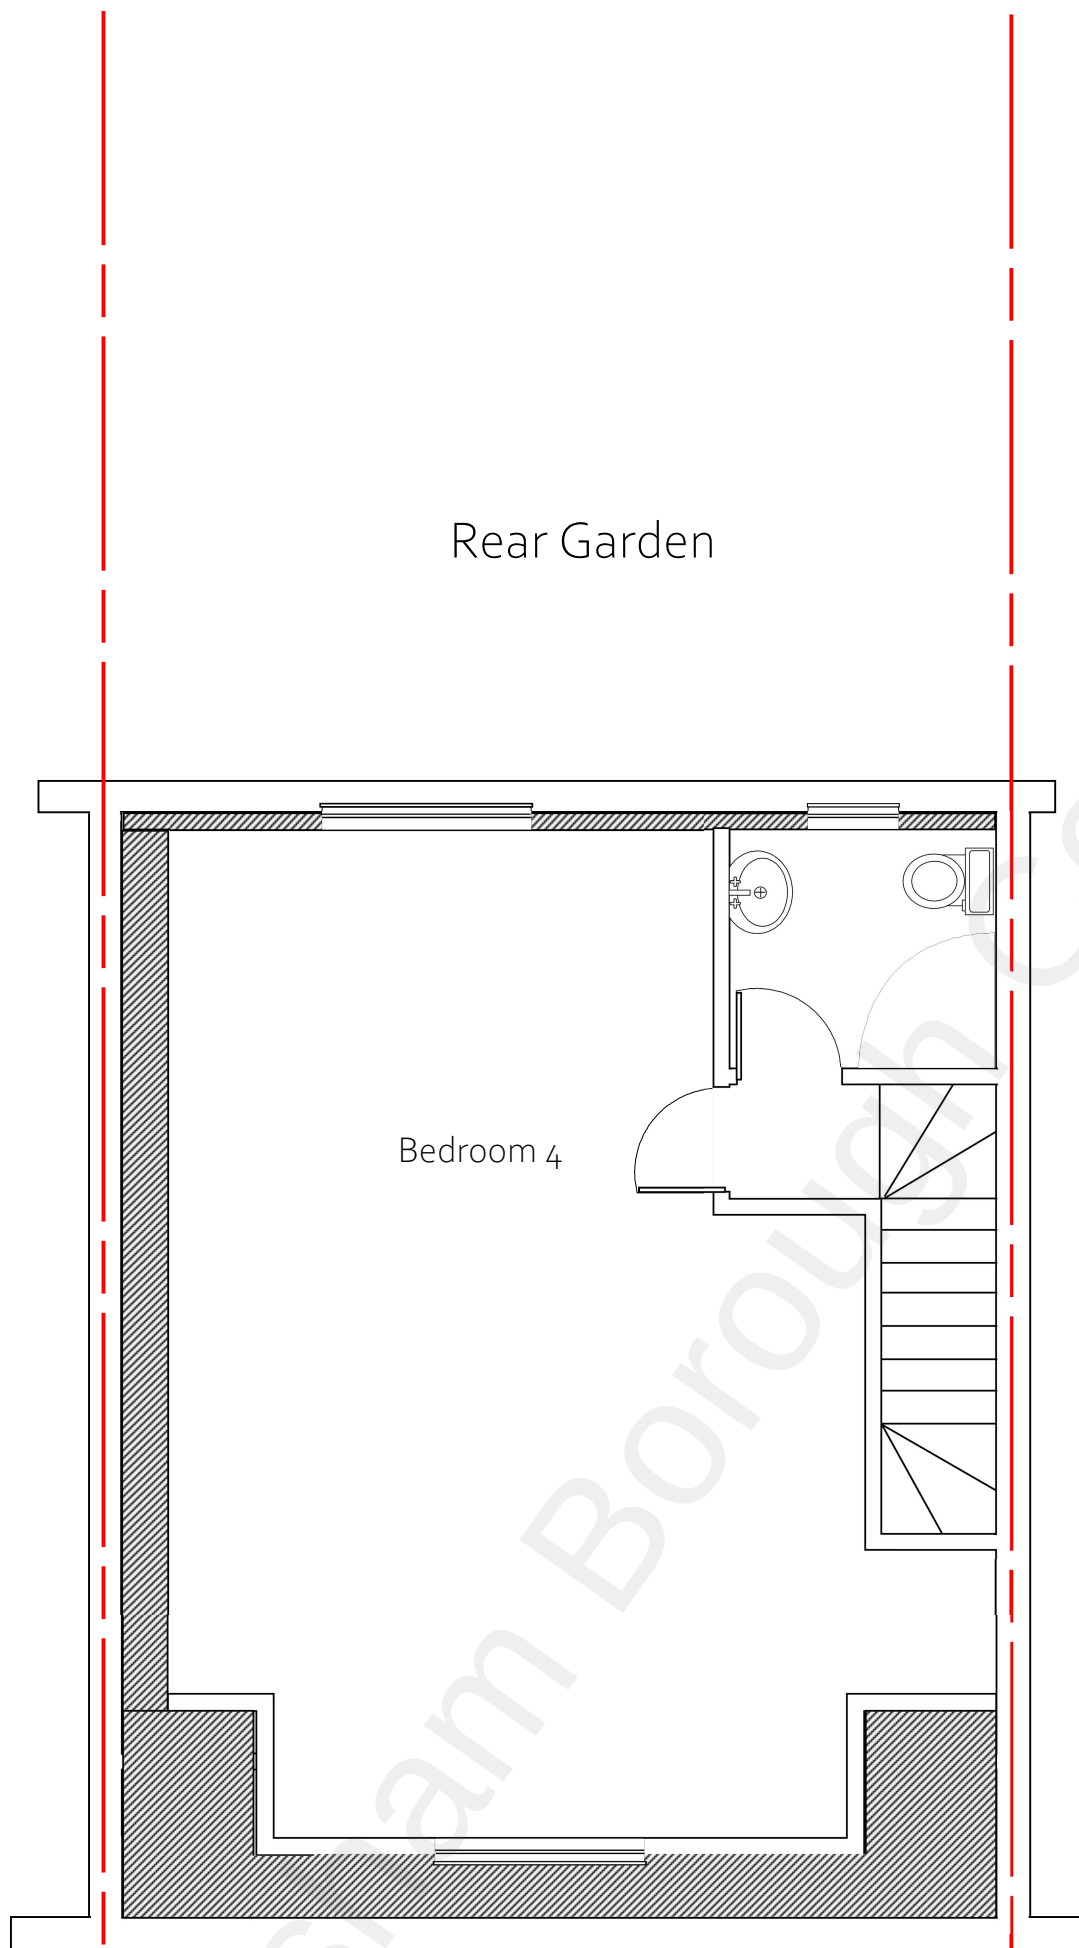

Front Garden
Proposed loft floor plan

 

Scale Bar 1:50

Title: 172 Rochester Road Gravesend DA12 2JF	
Date: 26/2/2022	Sheet: DS/04
Scale: 1:50 @ A3	