

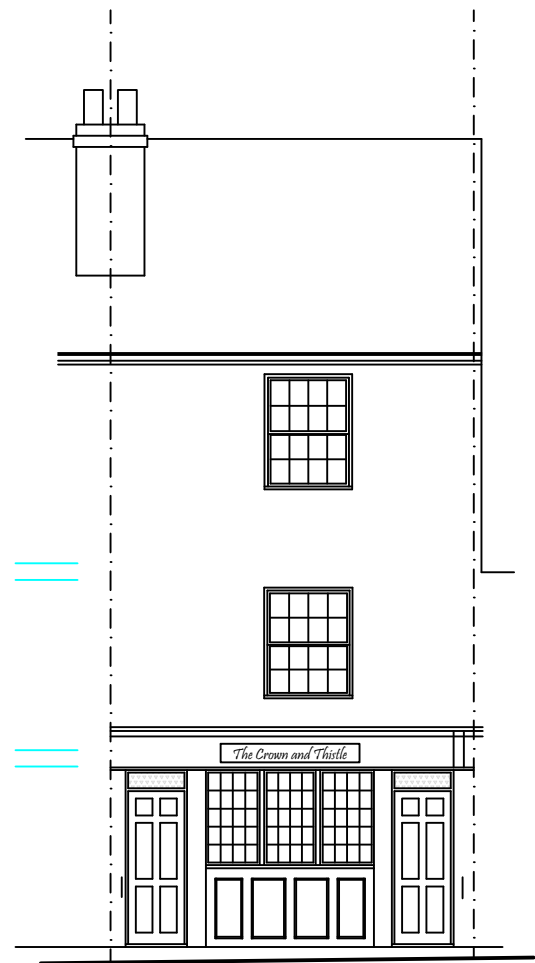


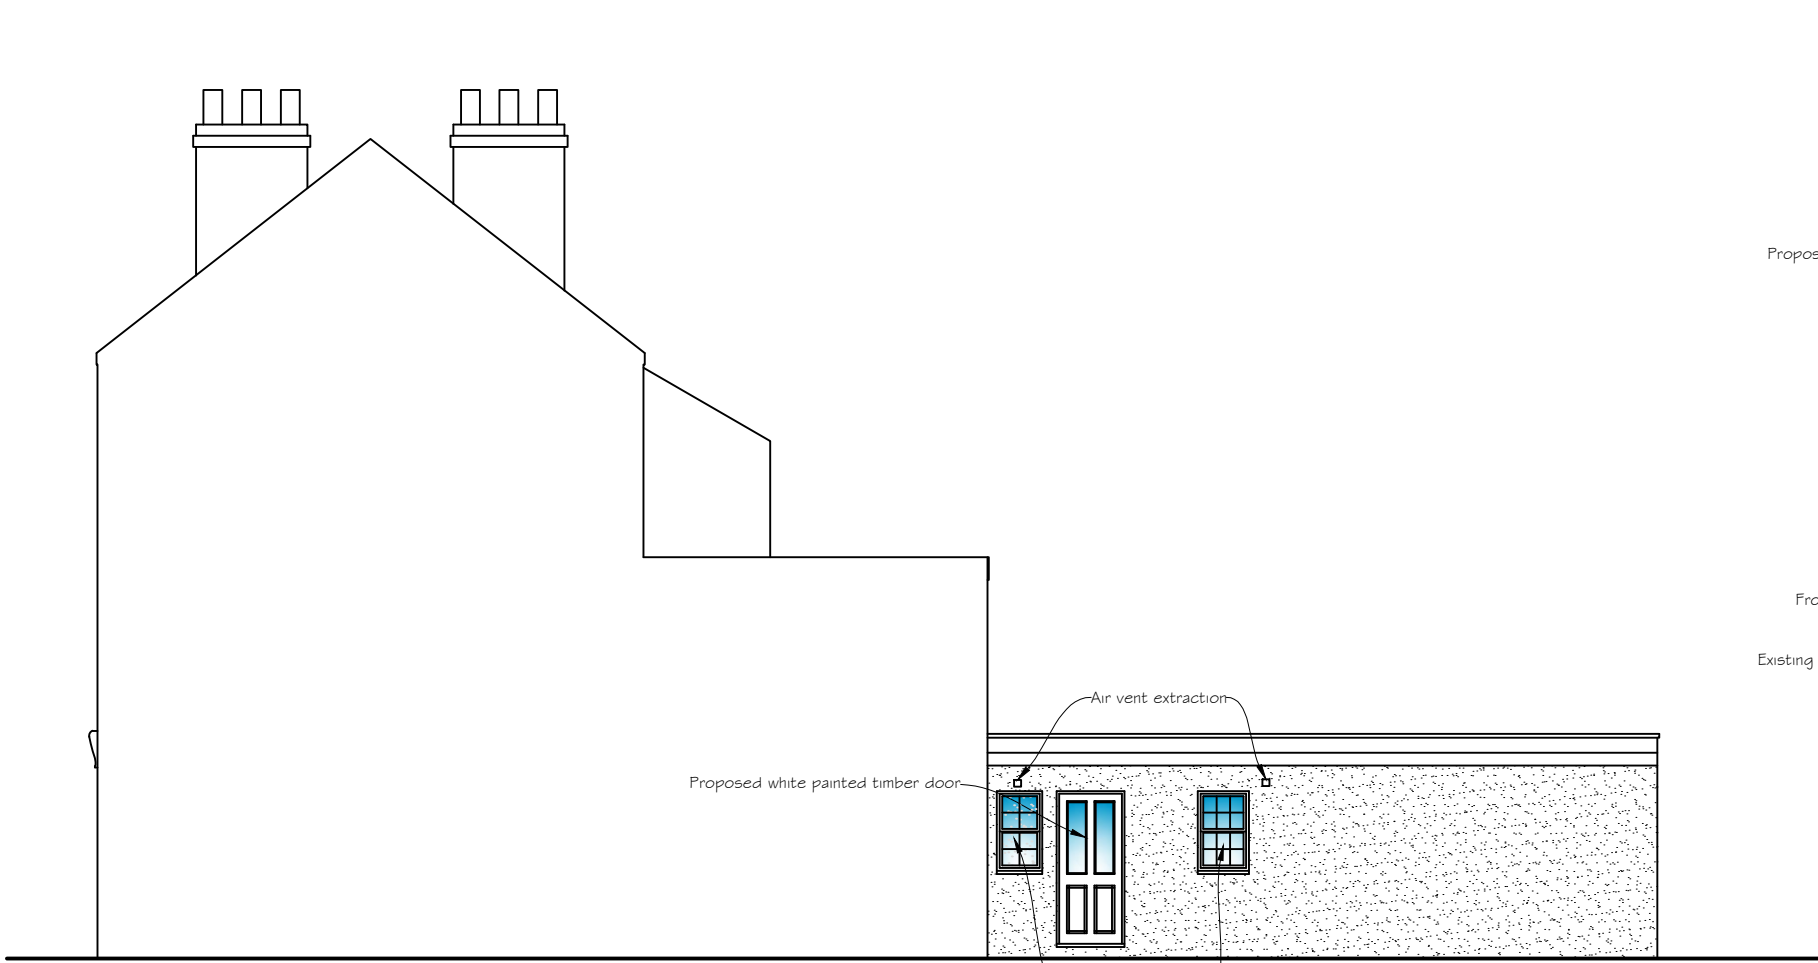


Front Elevation


Scale 1:100

 


Sectional Elevation

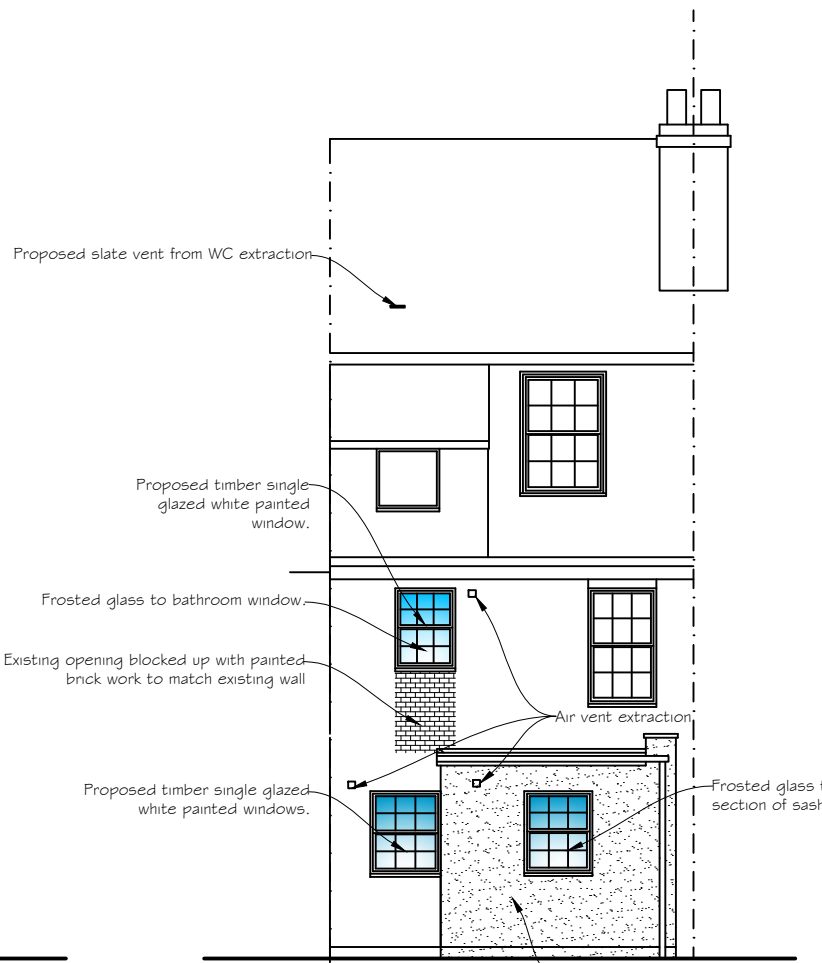

Rear Elevation


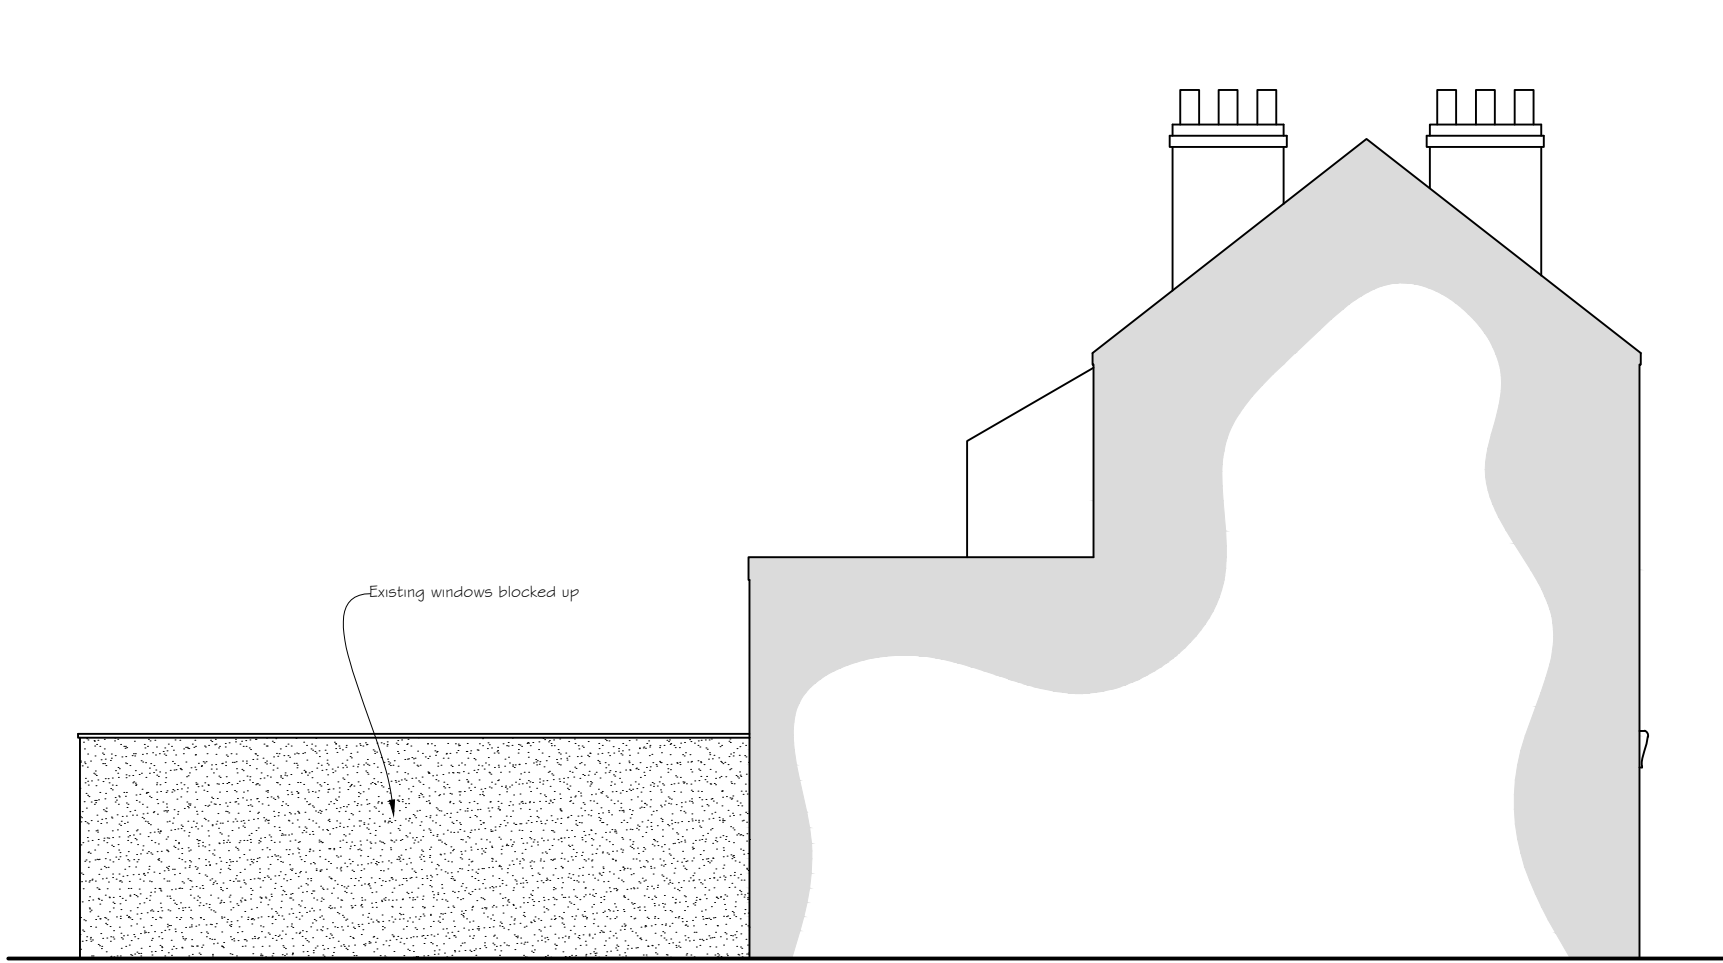


Sectional Elevation

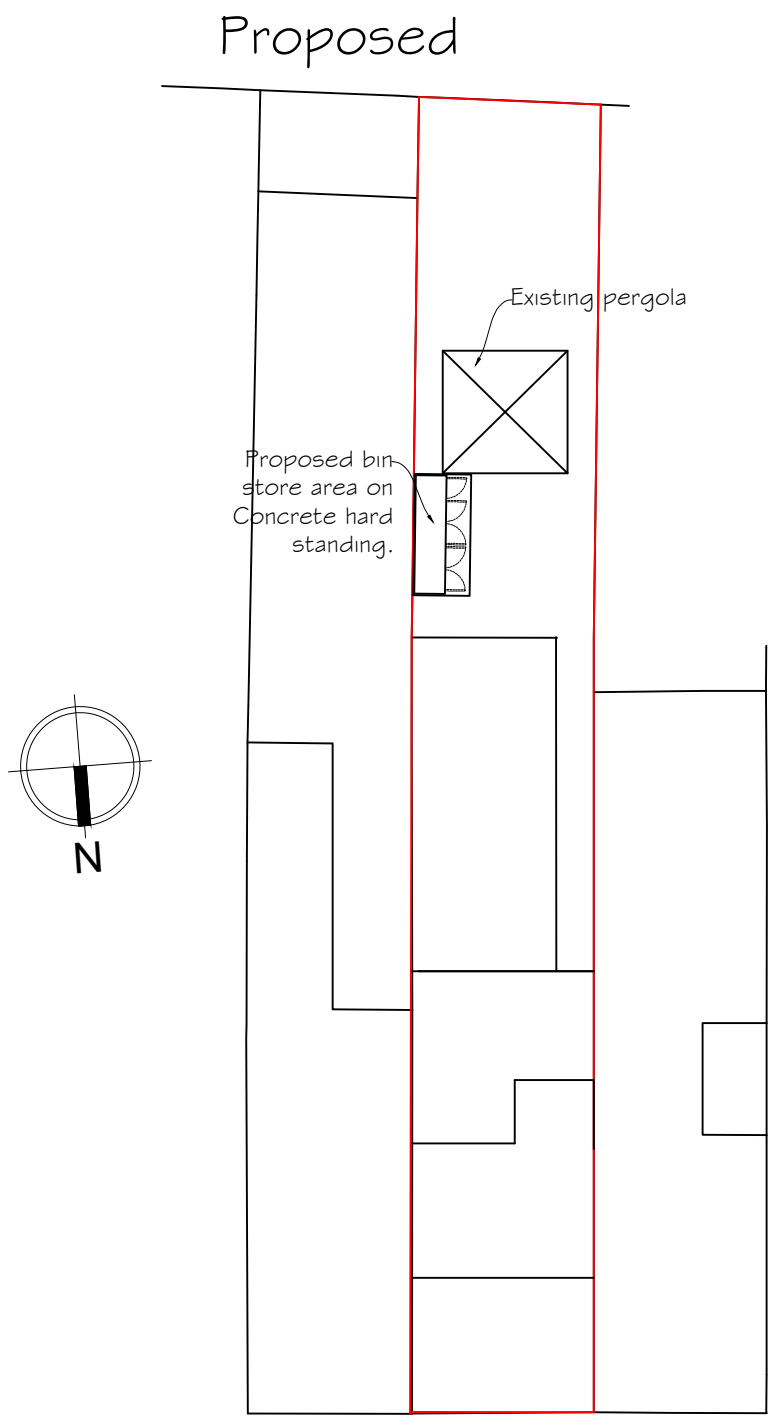


Site plan

Scale 1:200

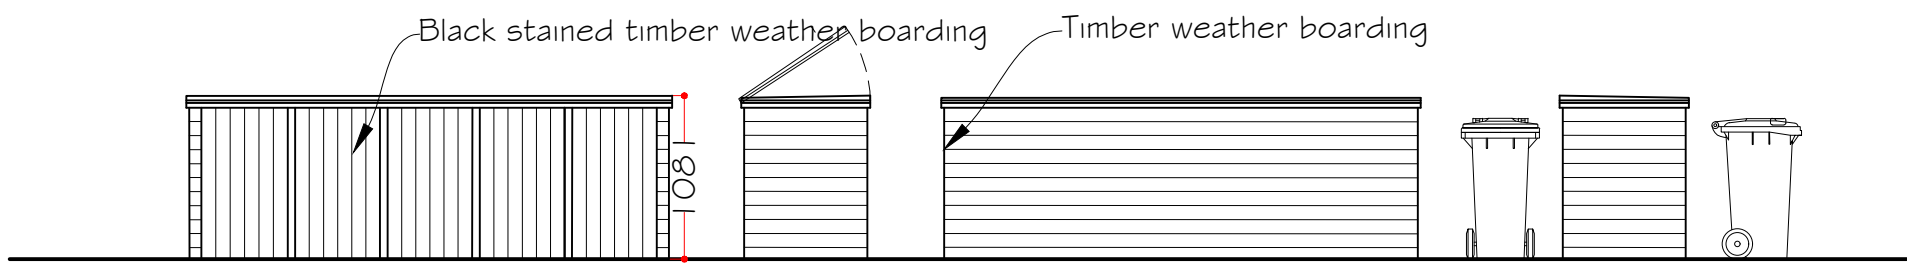 



Elevations

Scale 1:50

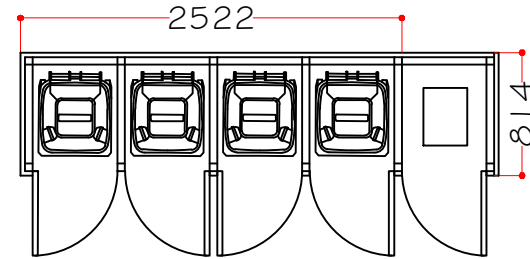


Plan

Scale 1:50

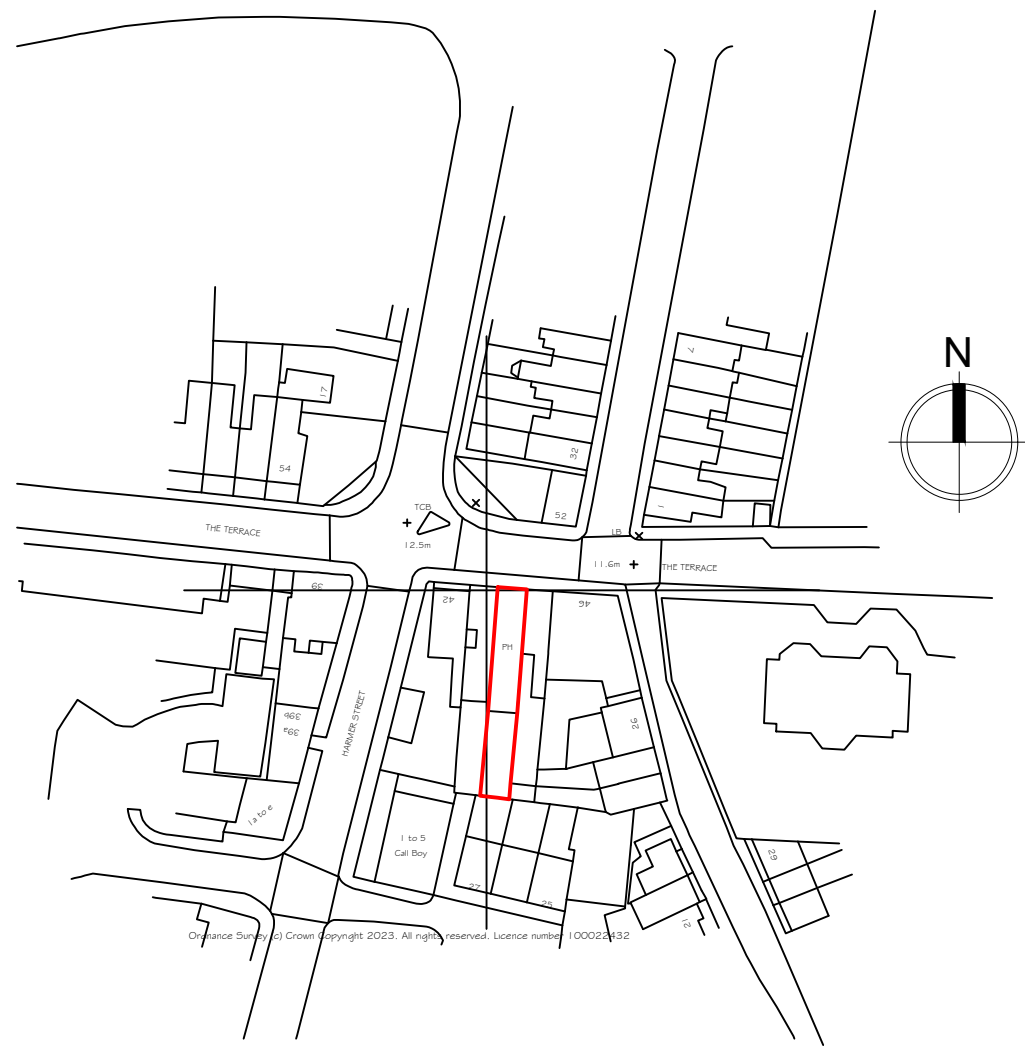 

Location Plan

Scale 1:1250

 

Rev F- Double glazing note removed. 14 October 2024
Rev E- Fence removed. 5 August 2024
Rev D- Fence height lowered. 15 July 2024
Rev C- Elevation amended. 20 May 2024
Rev B- Layout amended. 15 January 2023
Rev A- Note added to block plan. 26 June 2023

Synergy Planning & Property Consultants Ltd The Office The Lanchester Rochester Kent ME3 7NQW		
Client	Mudita Group	
Address	44 The Terrace Gravesend	
Drawing title	Proposed elevations, location and block plan	
Scale	1:200/1:100/1:1250	
Date	March 2023	Drawn by
Drawing No	22/399/03	F