

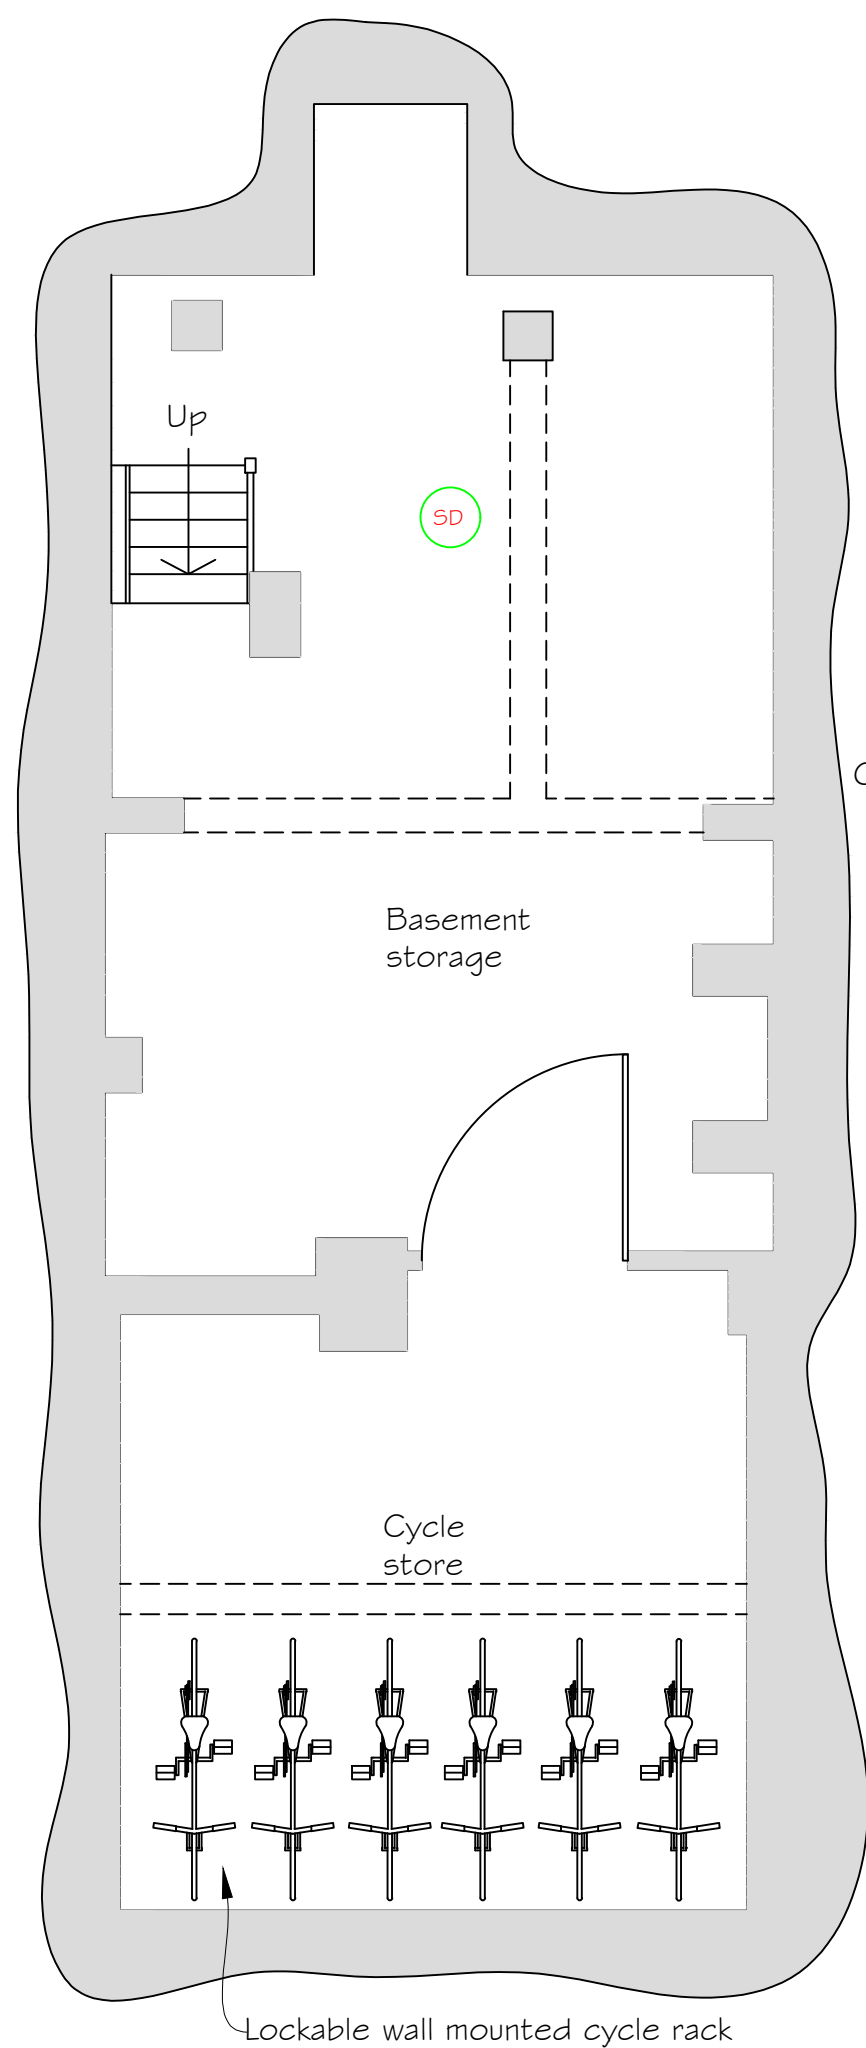


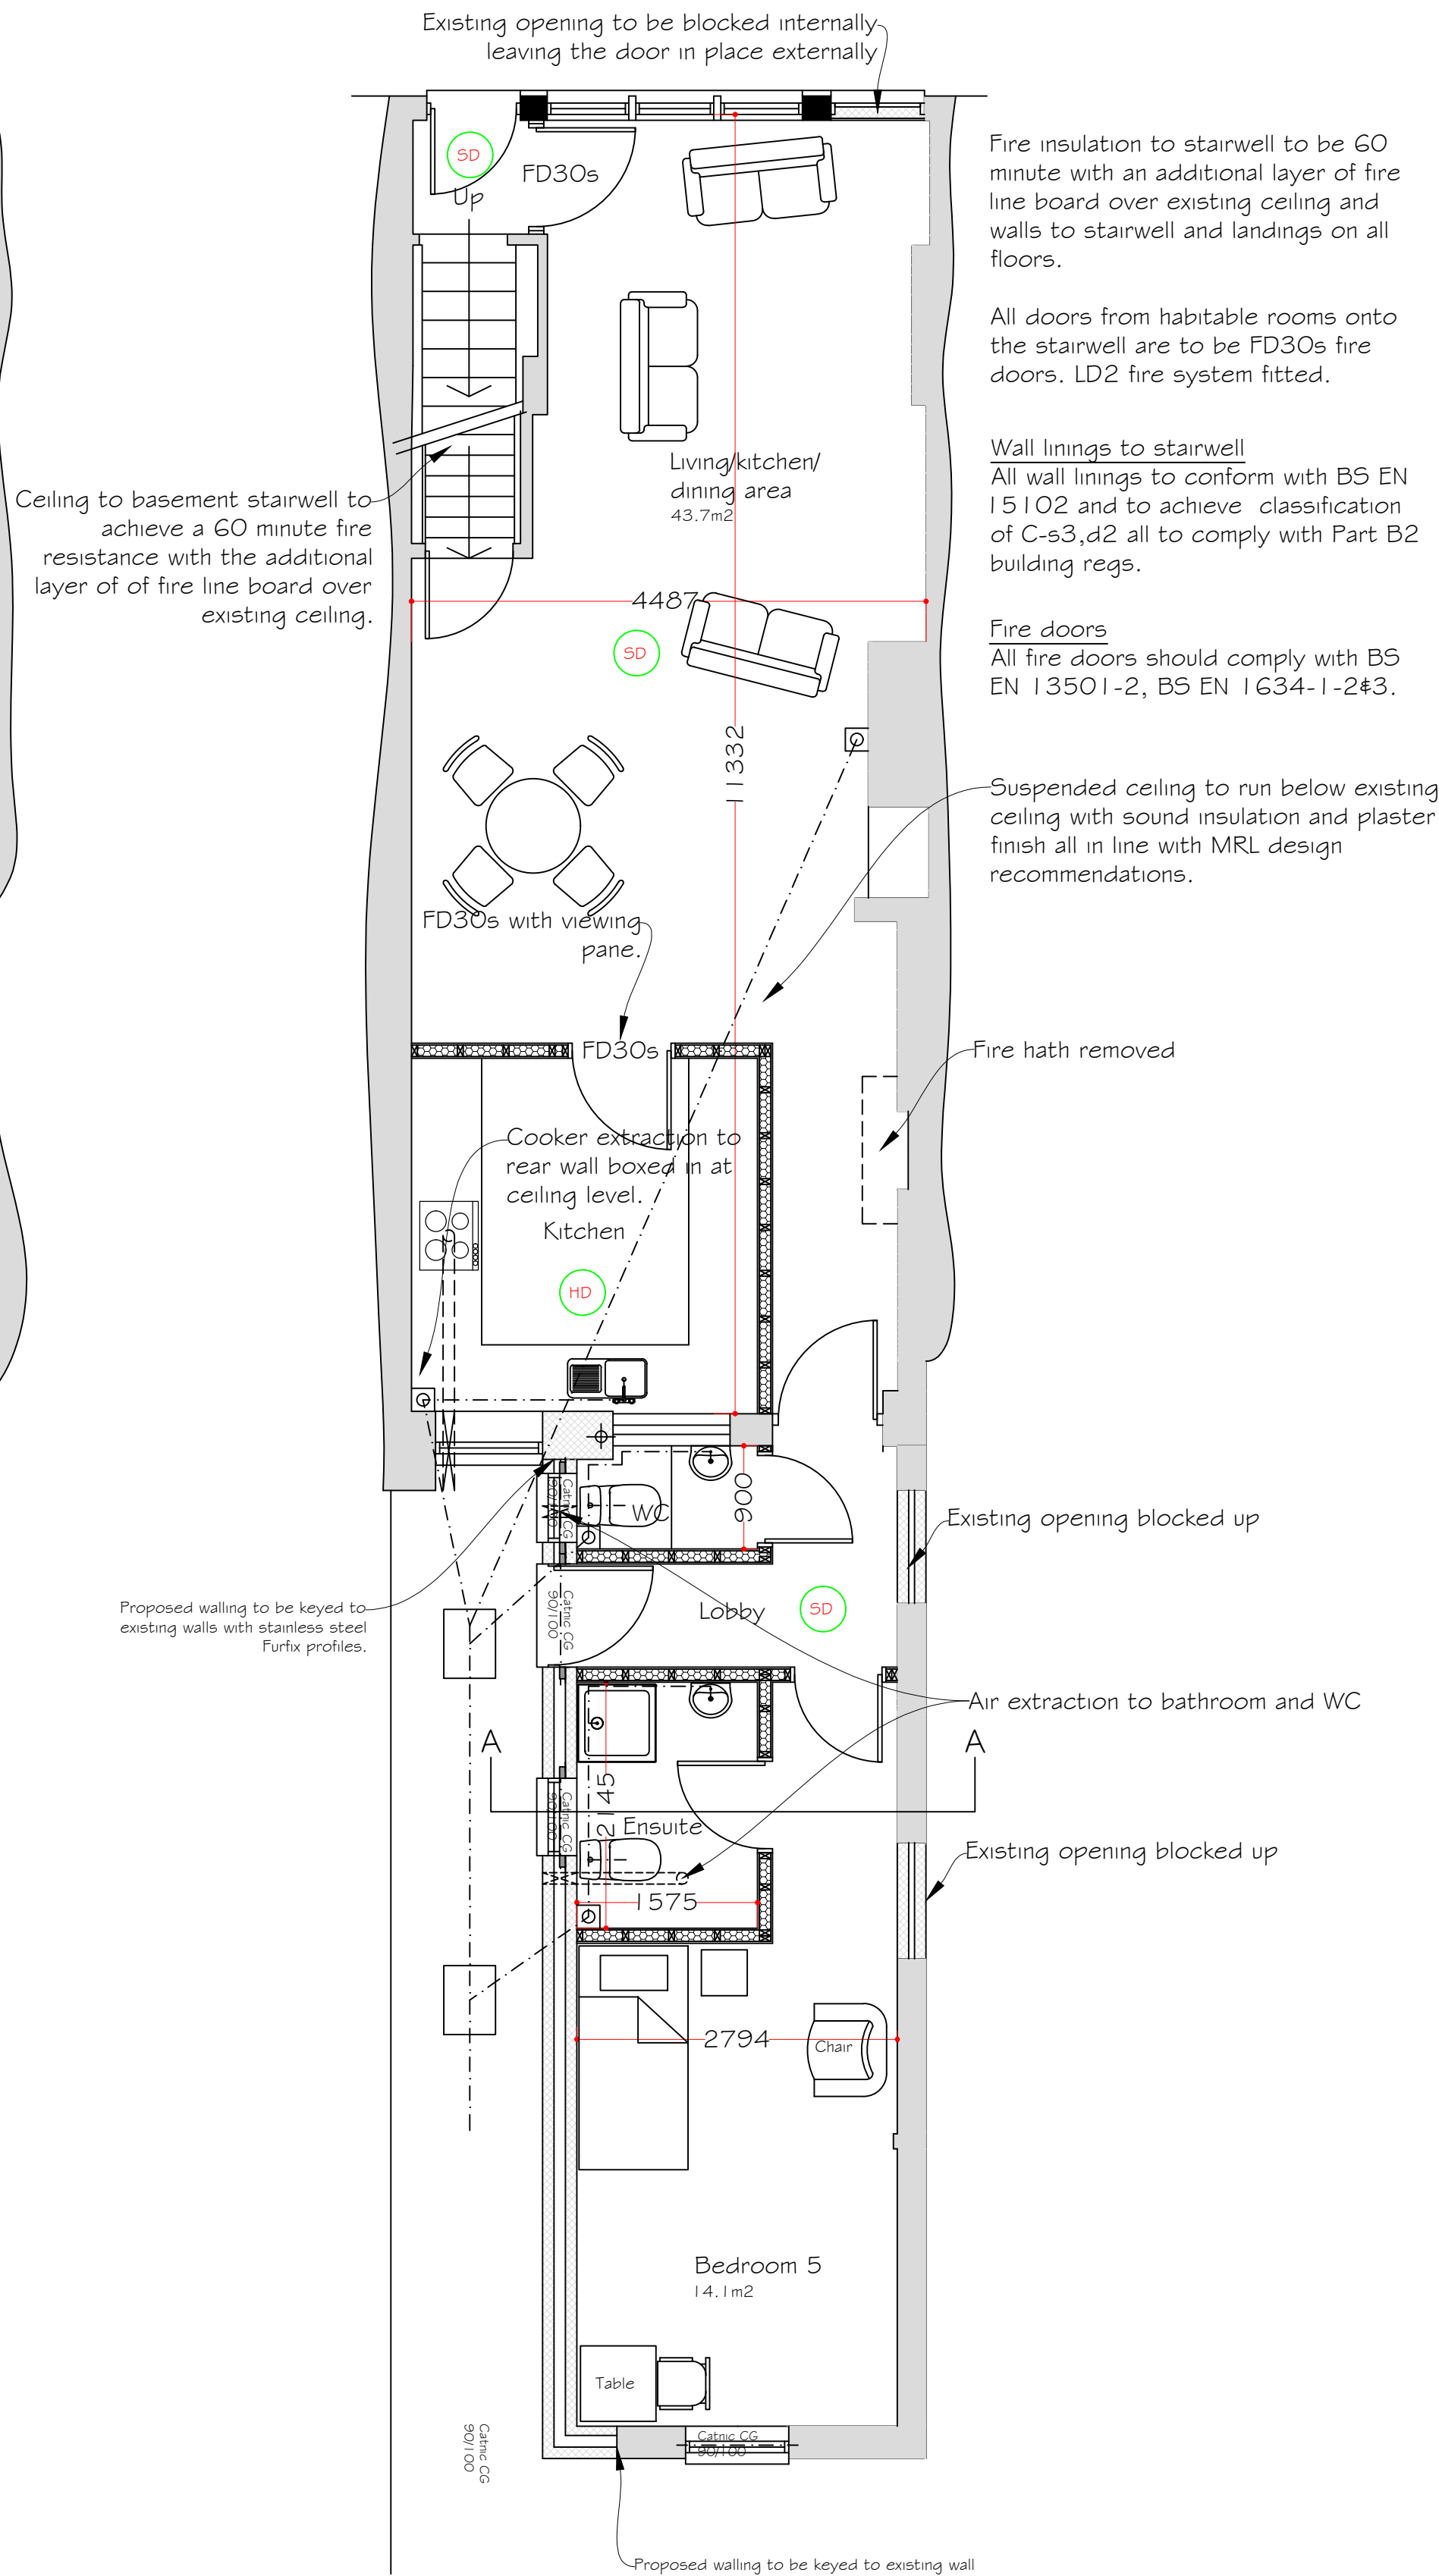


Proposed 5 bed roomed HMO.

Basement Floor Plan

Scale 1:50

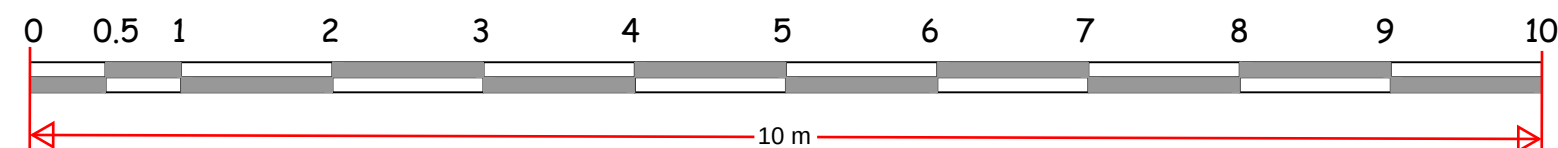

Ground Floor Plan

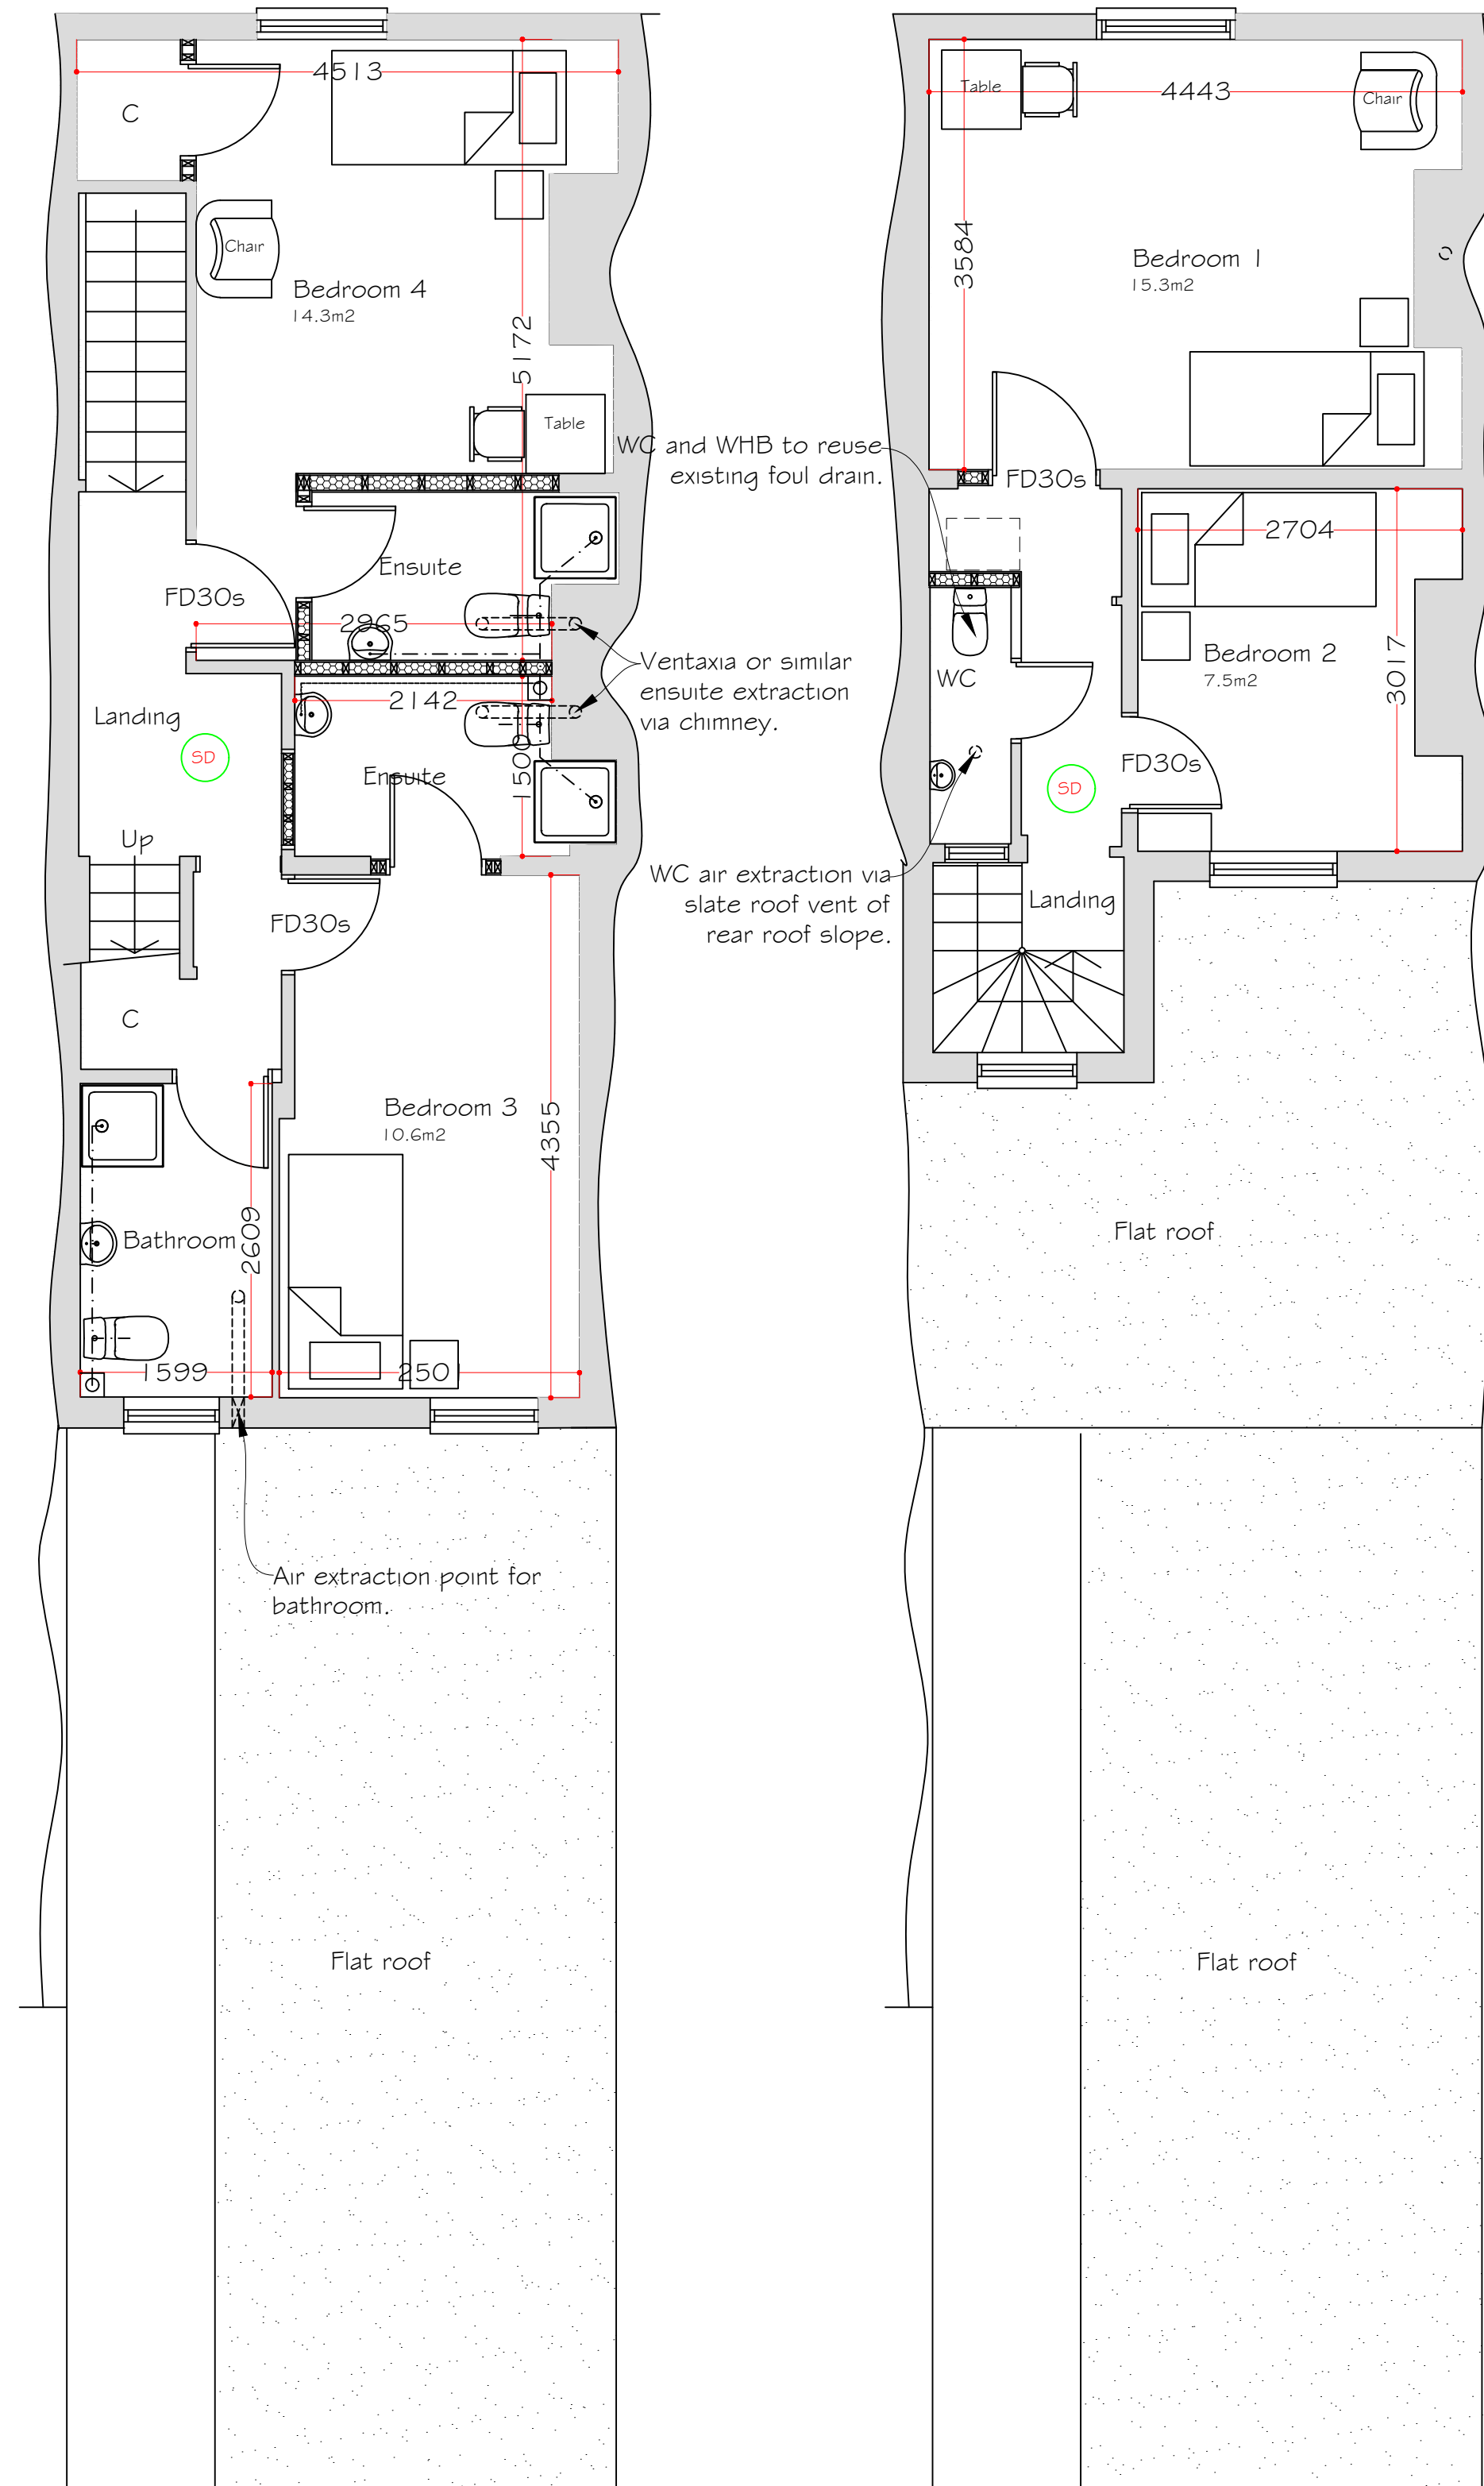

First Floor Plan

Second Floor Plan

Rev D- Building regs. 02 December 2024
Rev C- Layout amended. 20 May 2024
Rev B- Layout amended. 13 May 2024
Rev A- Layout amended. 15 January 2024

Synergy

Planning & Property Consultants Ltd
The Office
The Larches
Rochester
Kent ME3 7NQW

Client
Mudita Group

Address
44 The Terrace Gravesend

Drawing title
Proposed plans

Scale
1:50

Date
10 March 2023

Drawn by

Drawing No
23/399/04

D