




Front Elevation
1 : 50




Rear Elevation
1 : 50

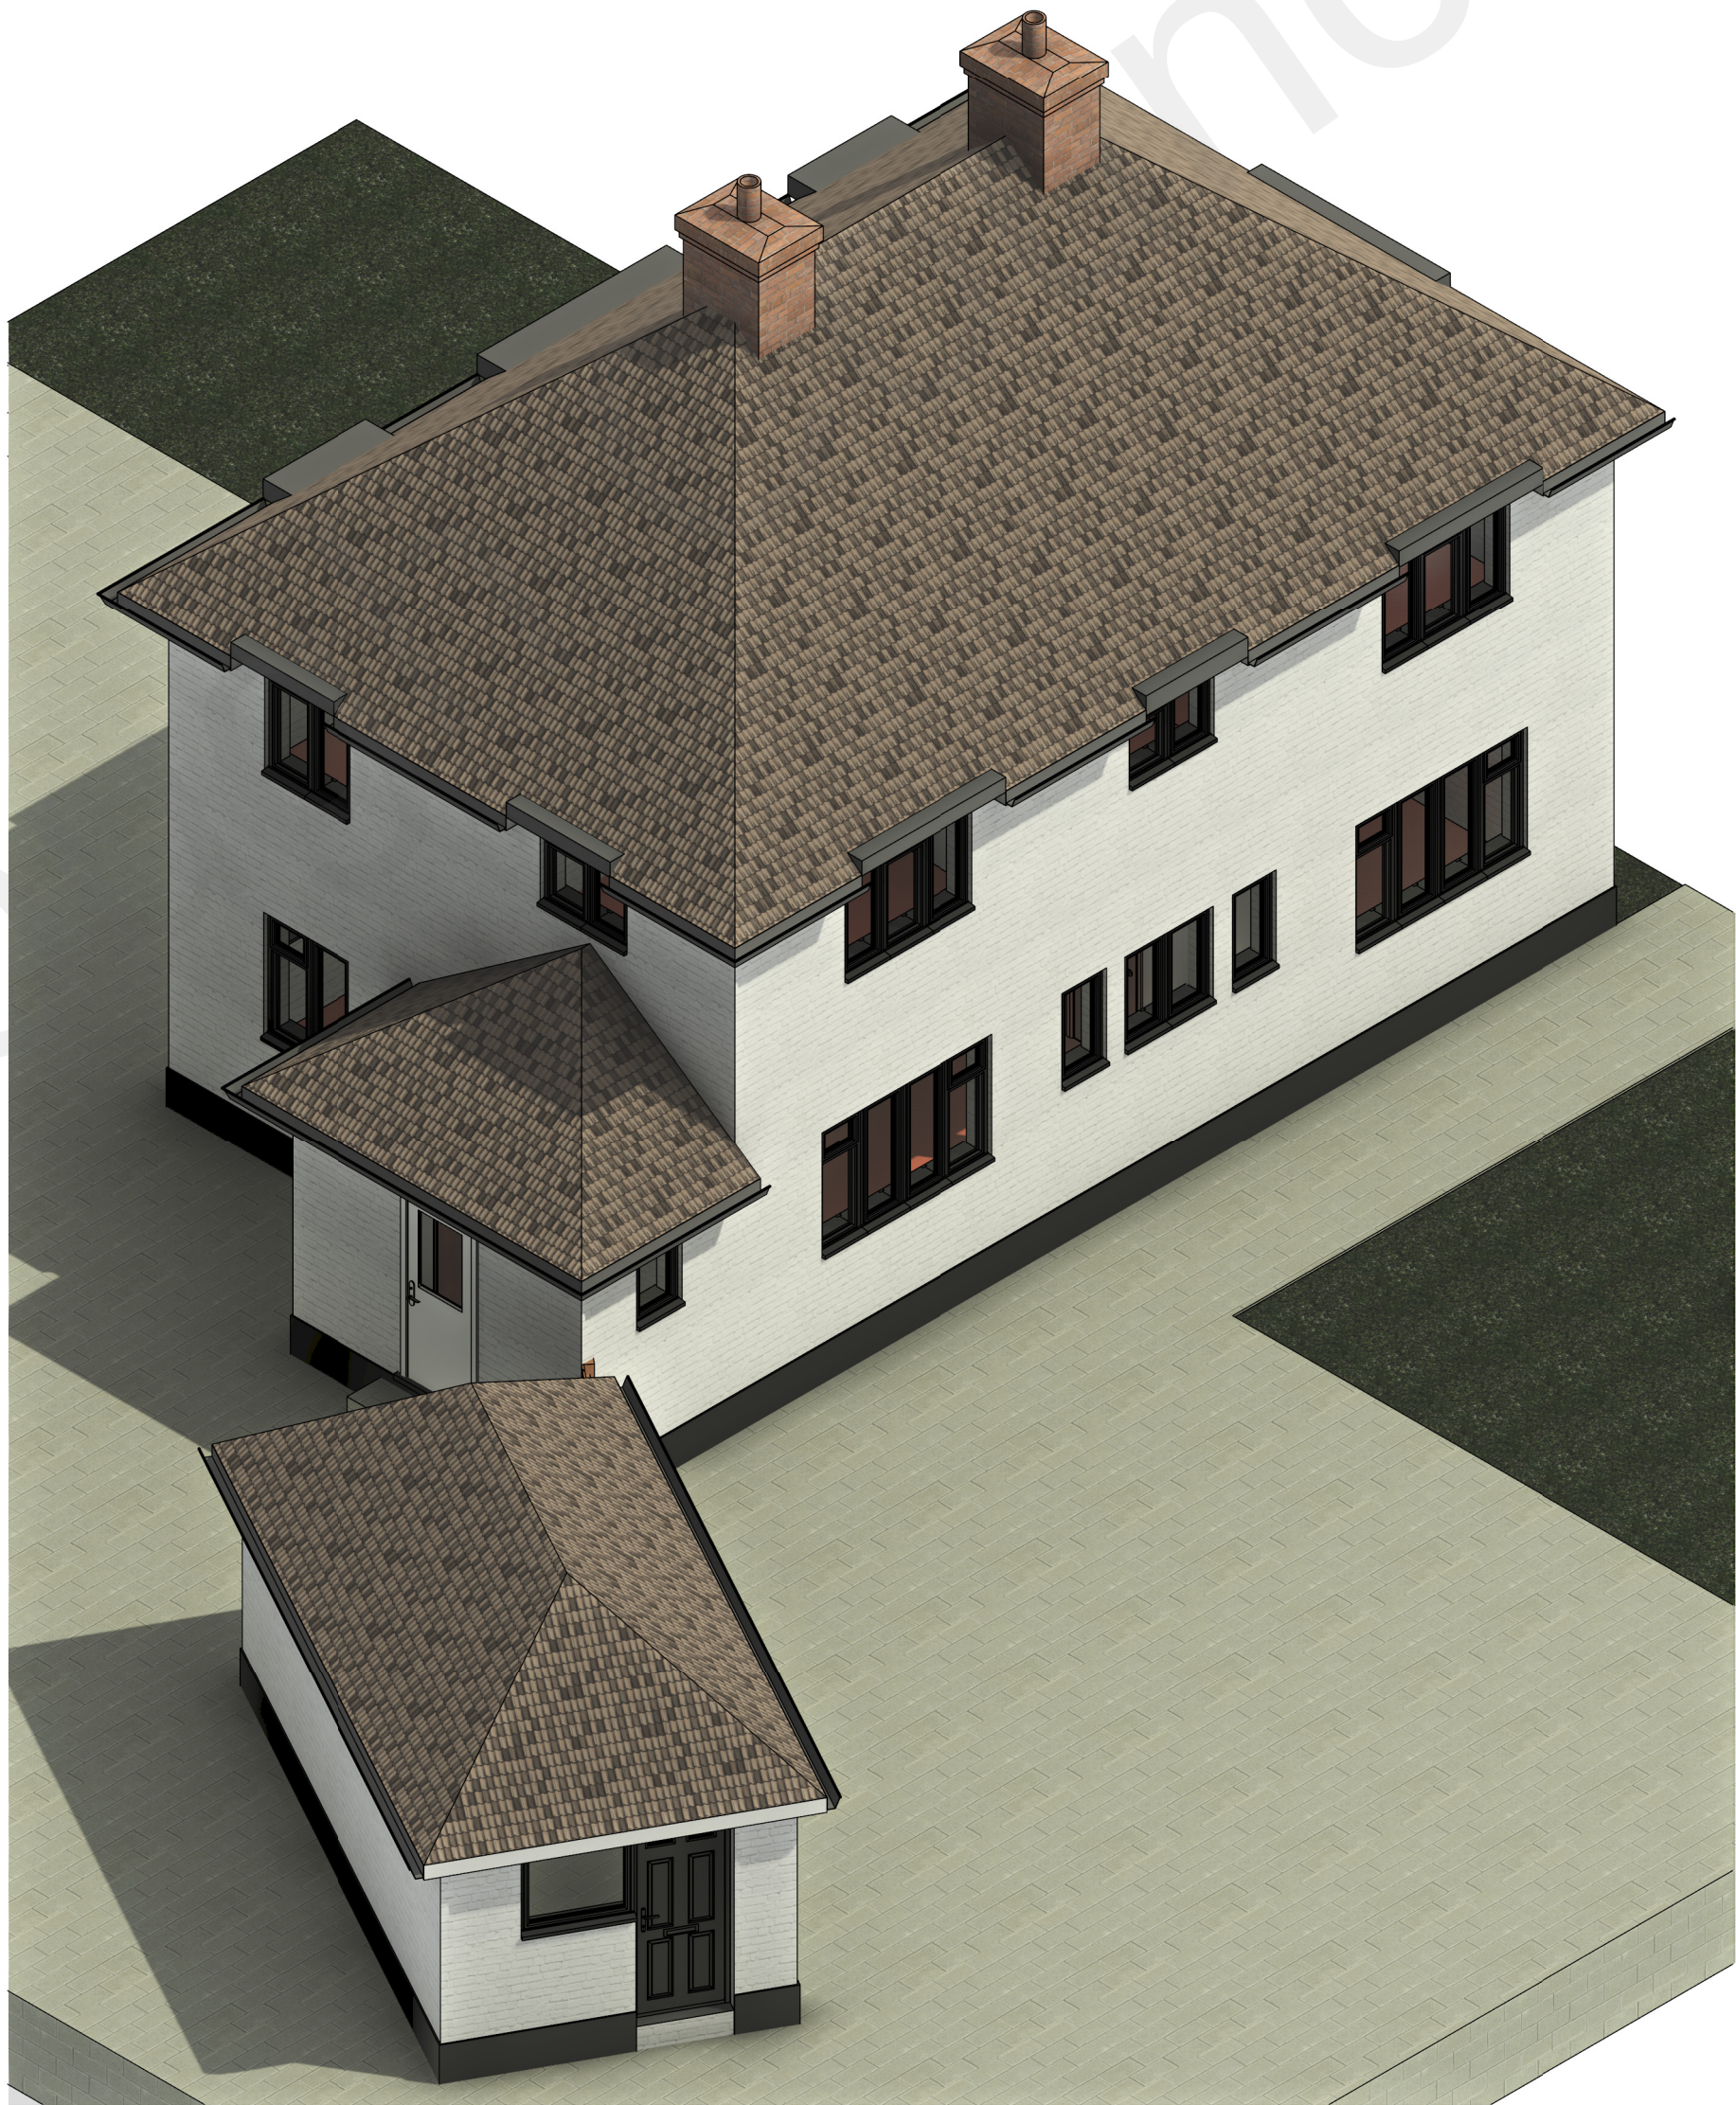

3D View

This drawing is protected under copyright

 

Rev	Description	Date

PROJECT		
Farm Stead Meopham Green Meopham		
TITLE		
Existing Drawing		
CLIENT		
DRAWN BY AK	CHECKED BY AK	DATE 20/09/21
SCALE (@ A1) 1 : 50		PROJECT NUMBER 328
DRAWING NUMBER PL004		REV