
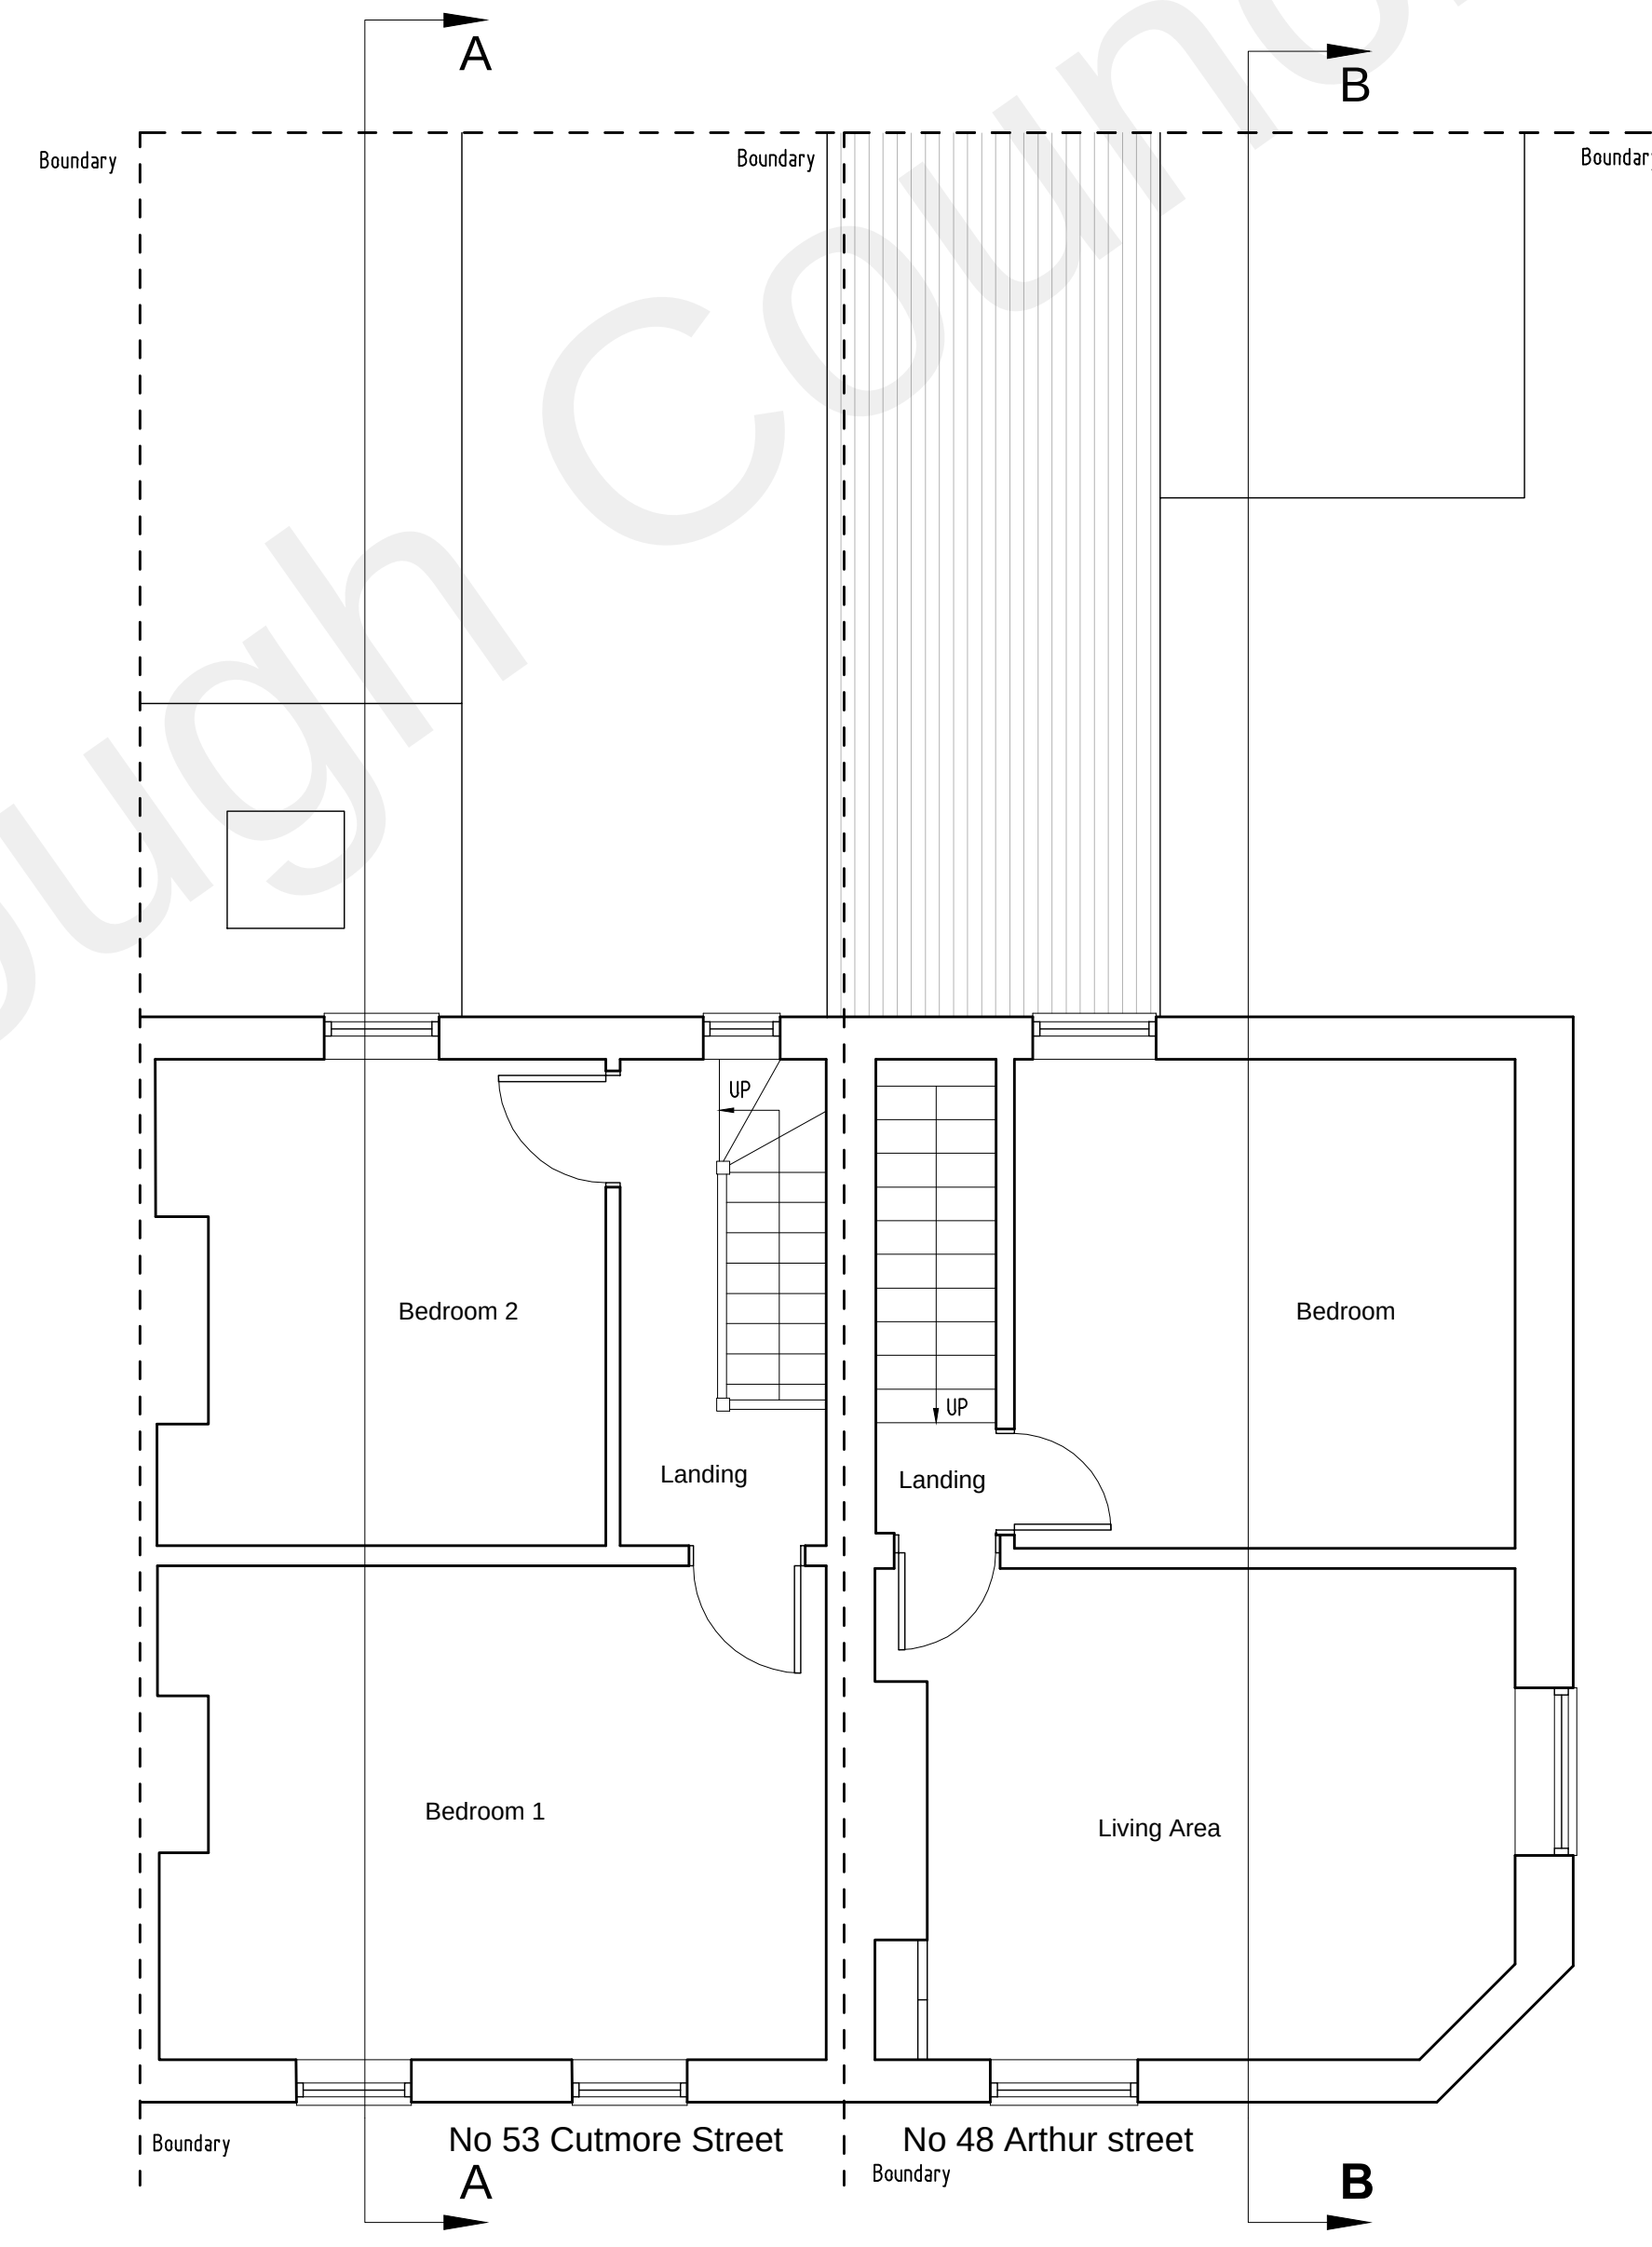
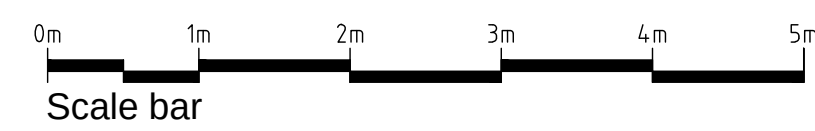
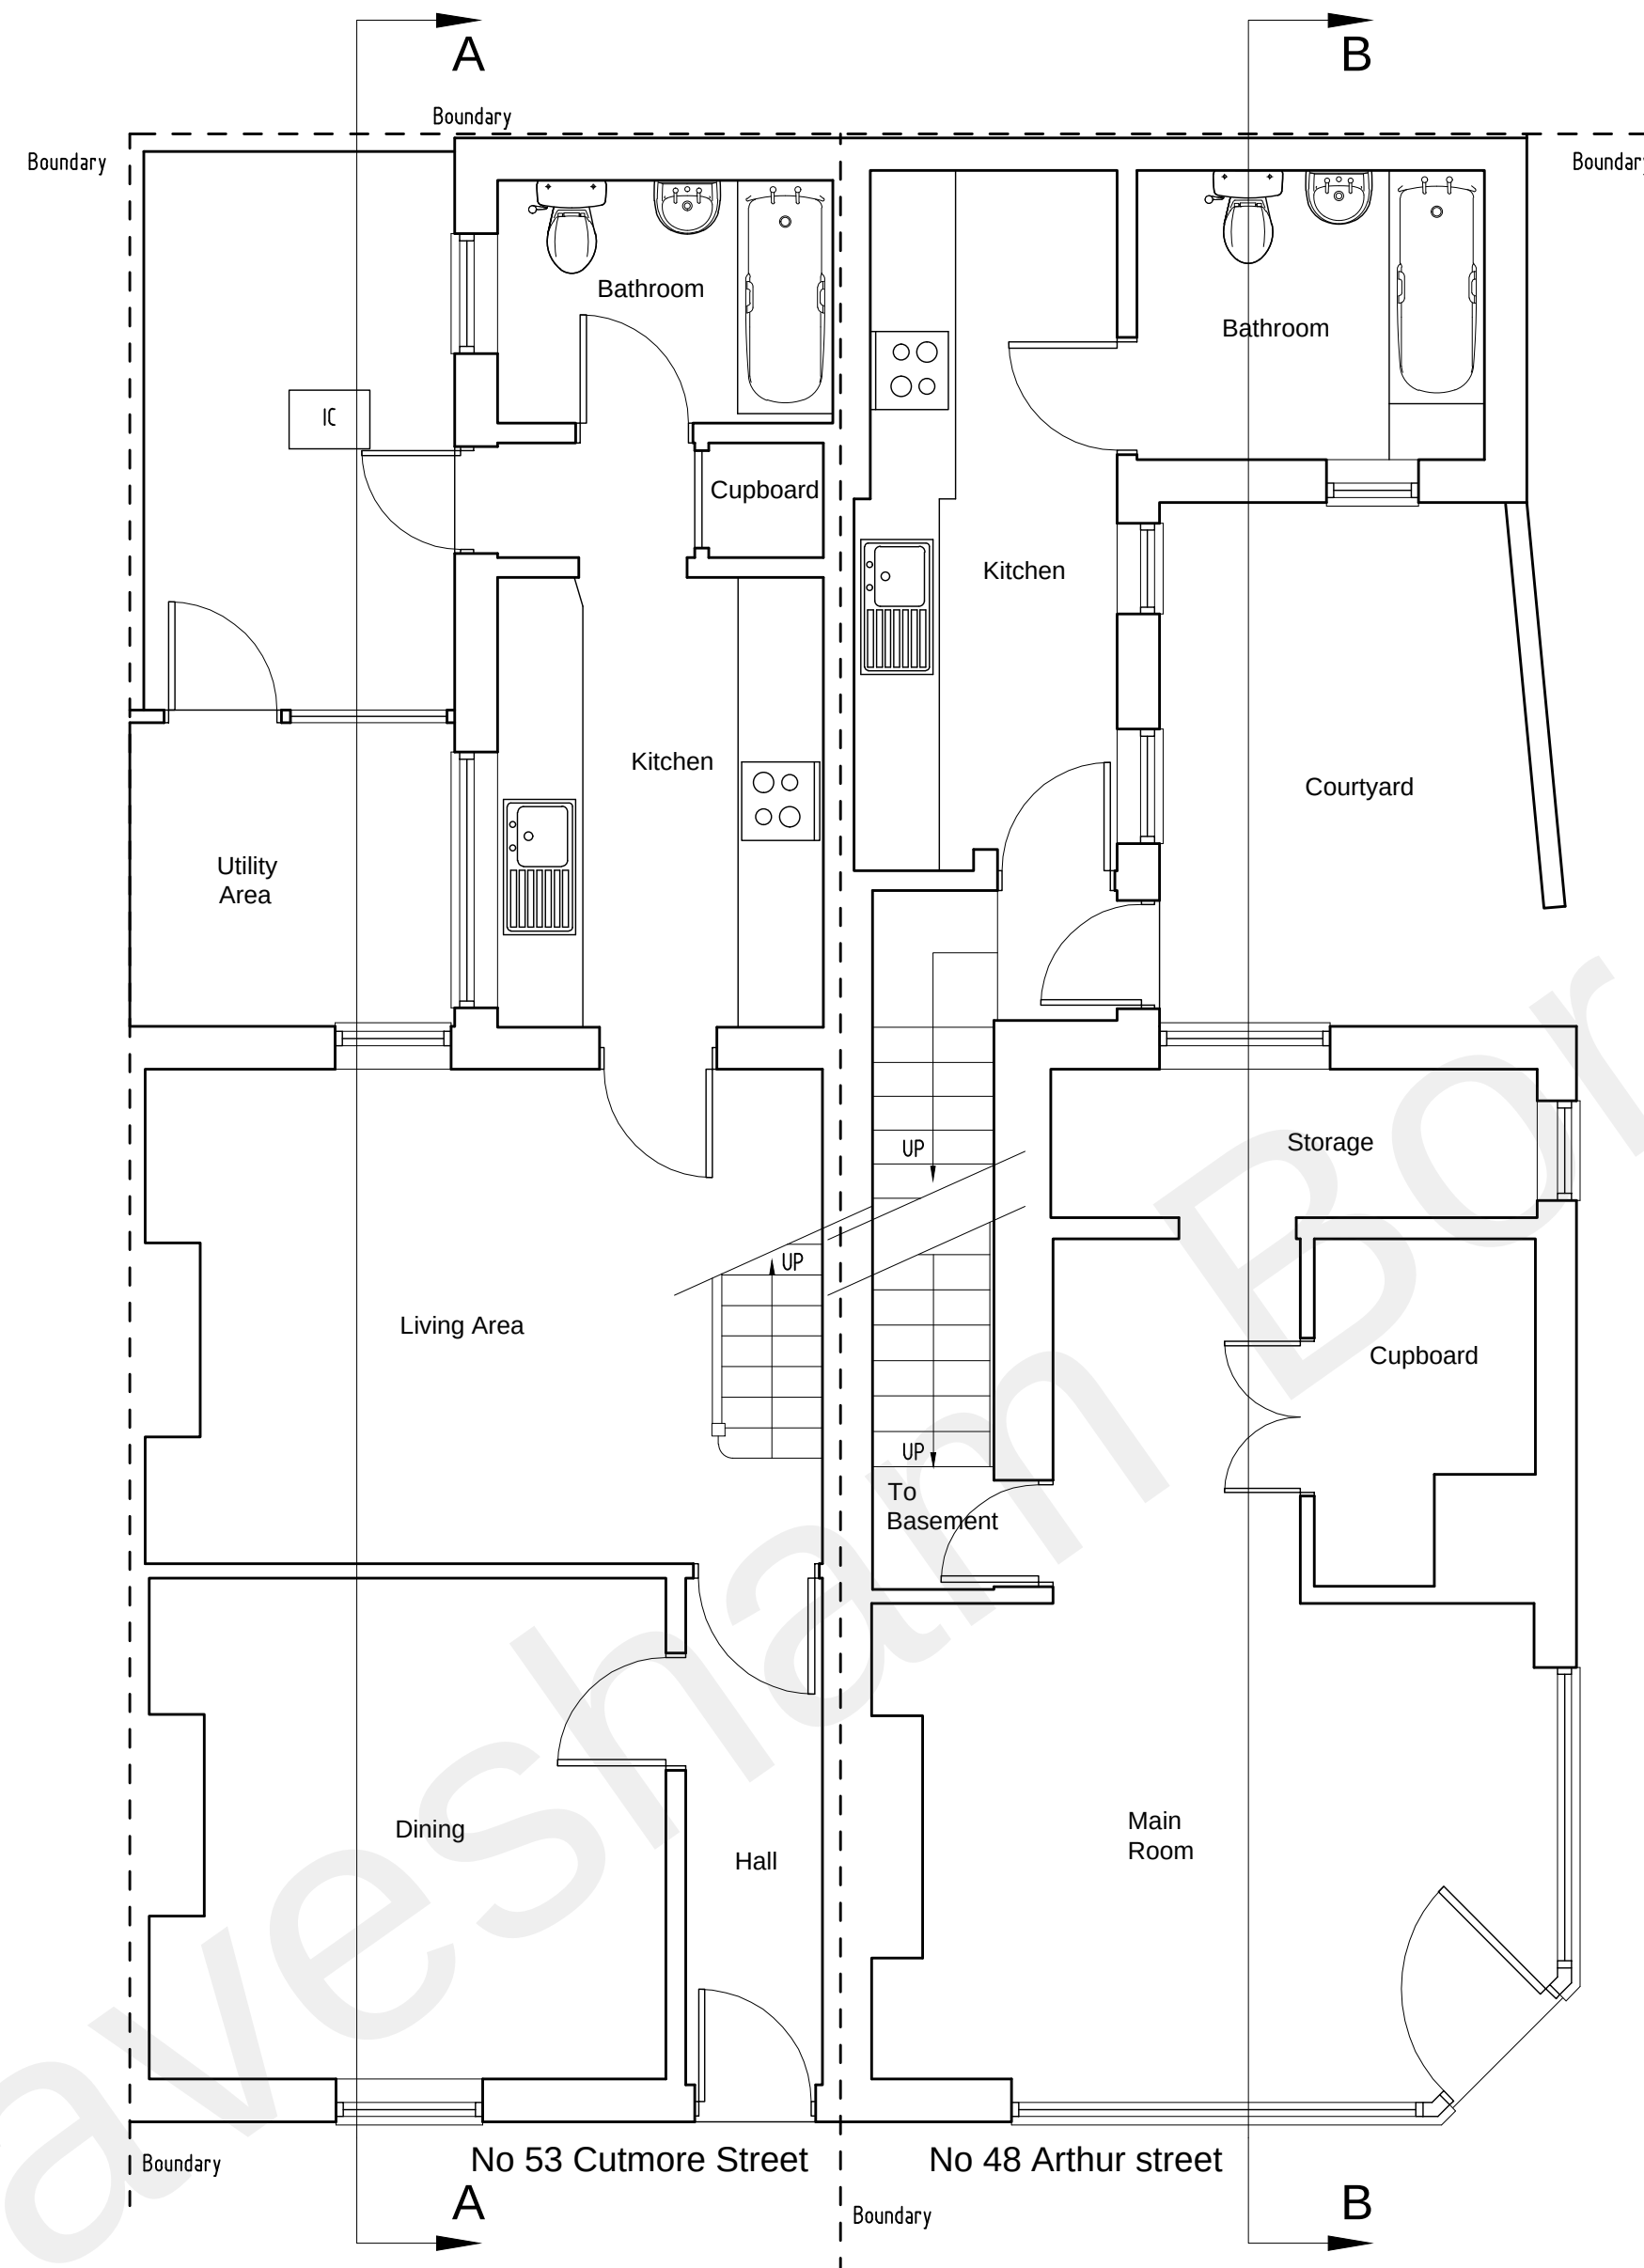


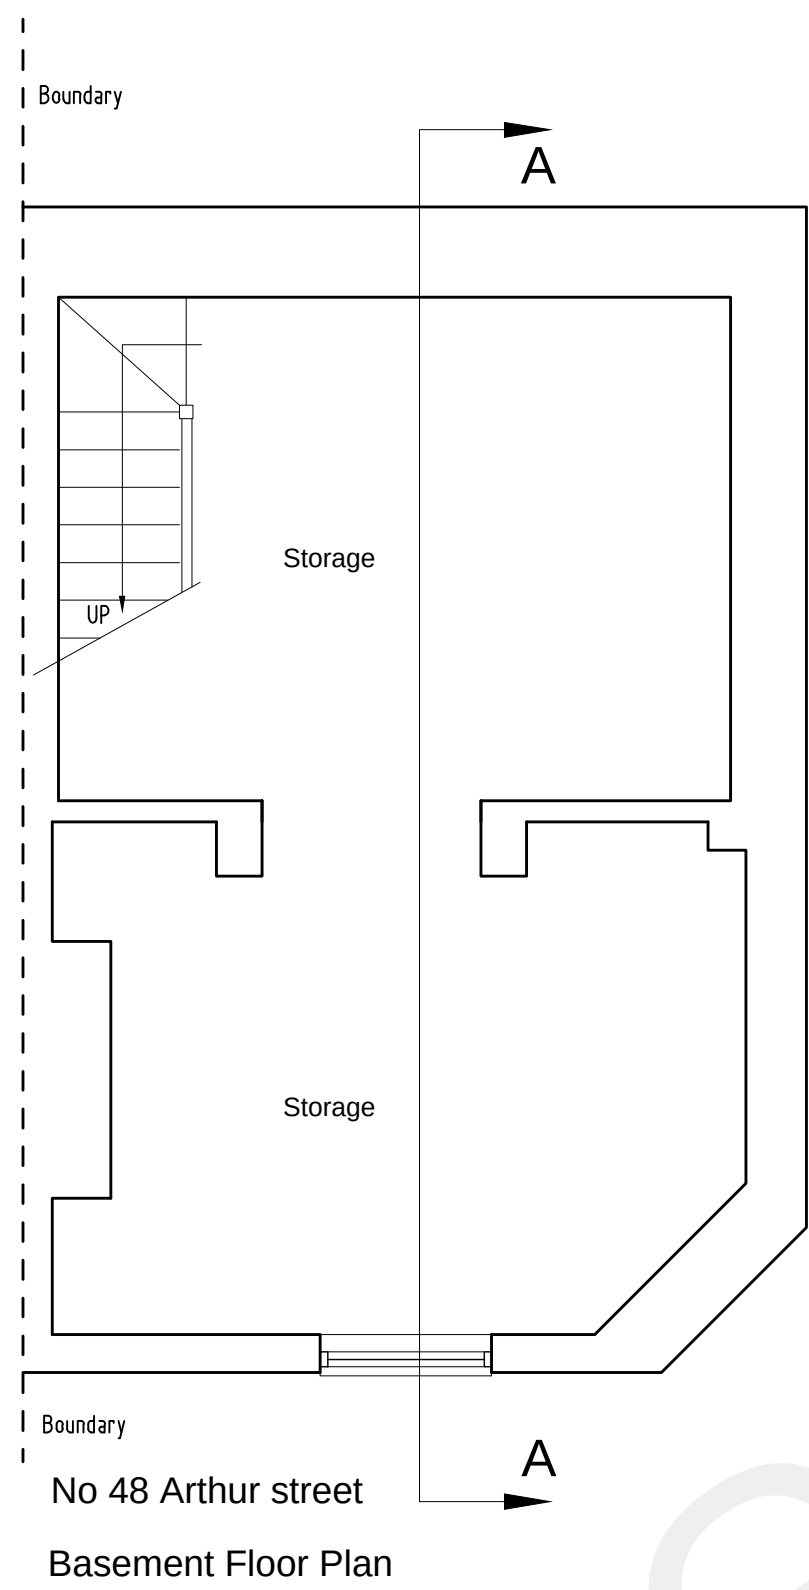

REV	DESCRIPTION	DATE	INT	CHKD
STATUS	FOR INFORMATION			

Client
Mrs H

Project
53 Cutmore Street & 48 Arthur Street
Kent. DA11 0PR

Title
Existing Floor Plans

Scale 1:50@A1	Date 21/12/2022	Drawn N/A	Checked N/A
Project No: 2022/230	Drawing No. 002	Revision ~	