

Note:-


- All dimensions where indicated are approximate and are for guidance purposes only. Actual dimensions should be checked on site.
- For proposed floor plans see drawing 2022/230 - 005.
- For proposed sections see drawing 2022/230 - 007.
- Contractor to assume design responsibility under CDM2015.
- Note, all structural information noted should be checked against detailed structural engineers information / calculation sheets.




Front Elevation



Side Elevation

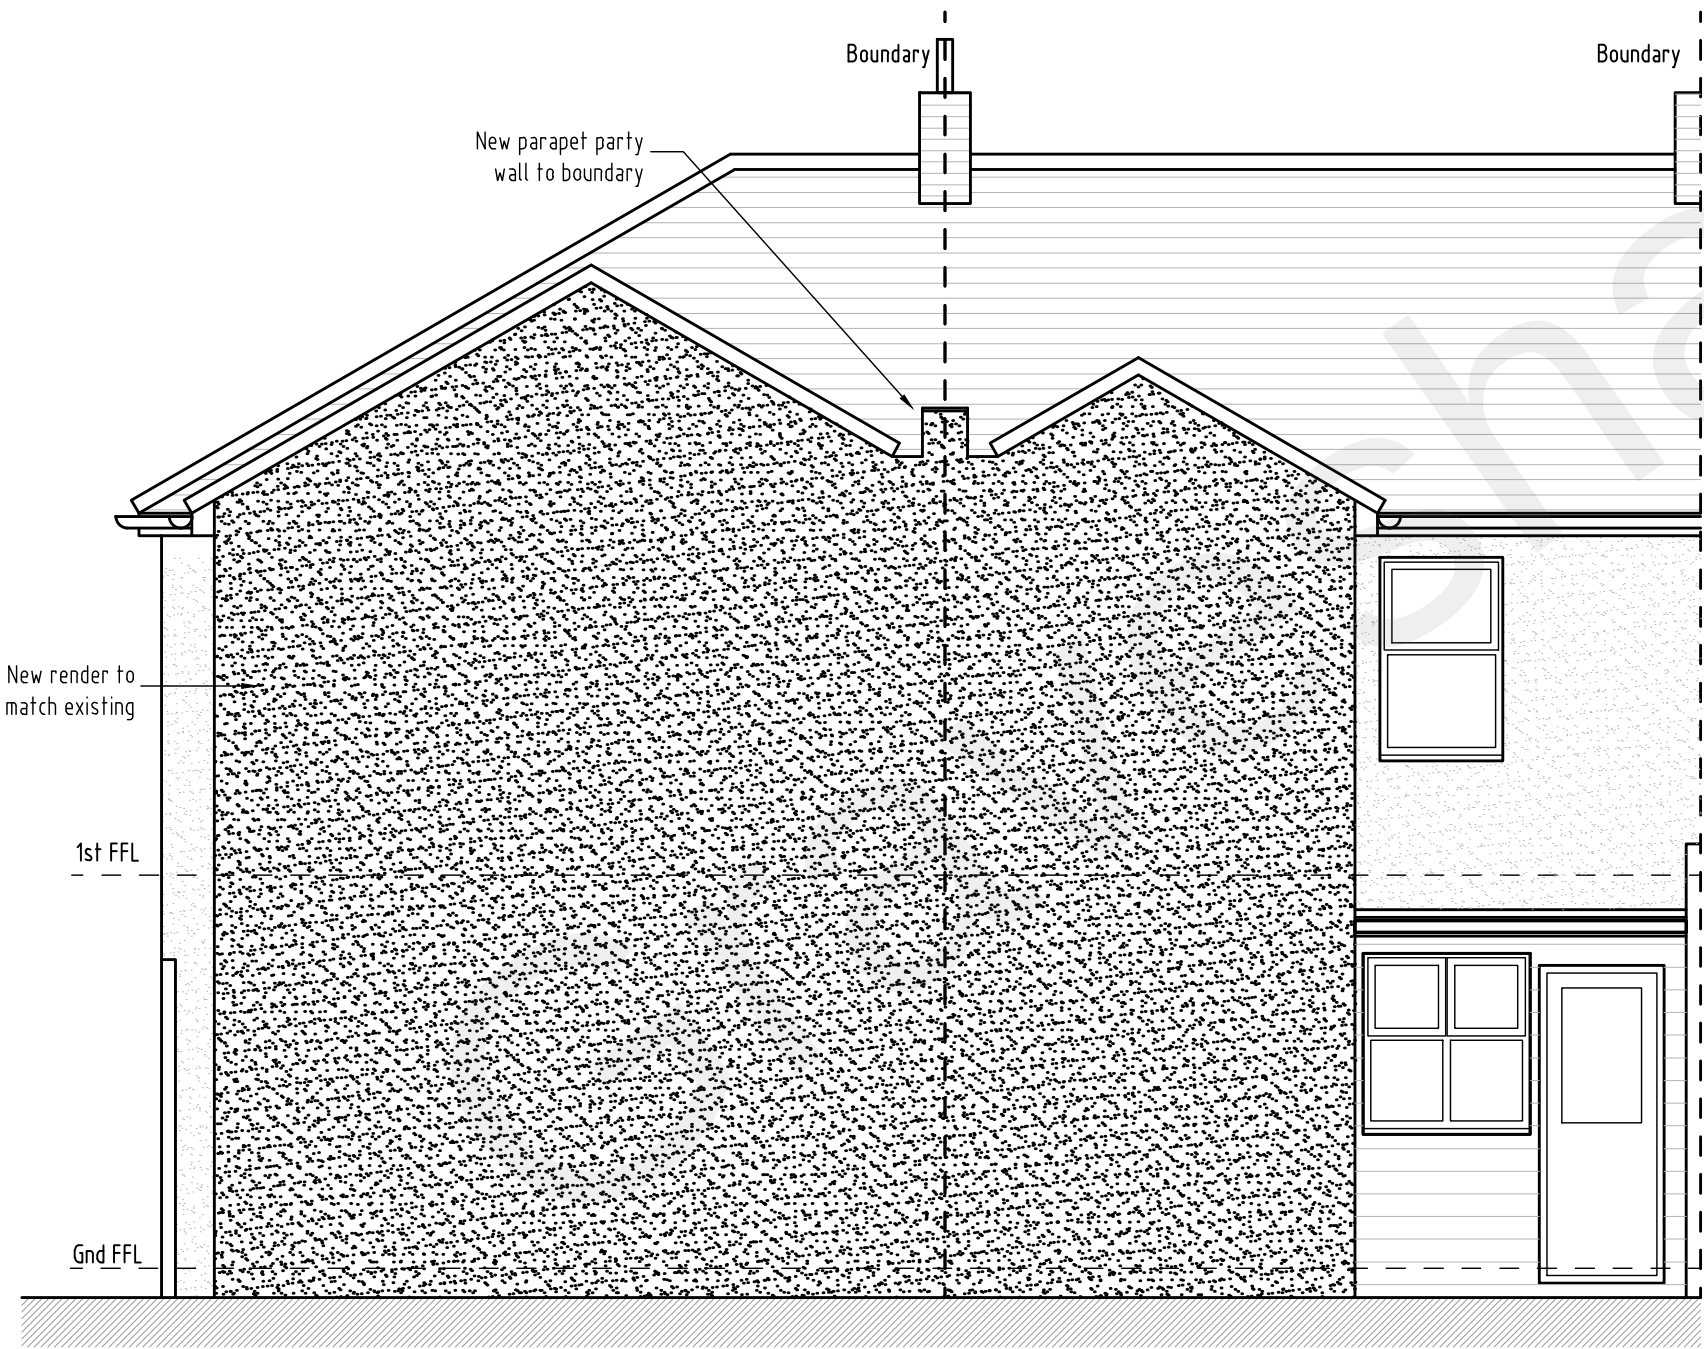

Rear Elevation

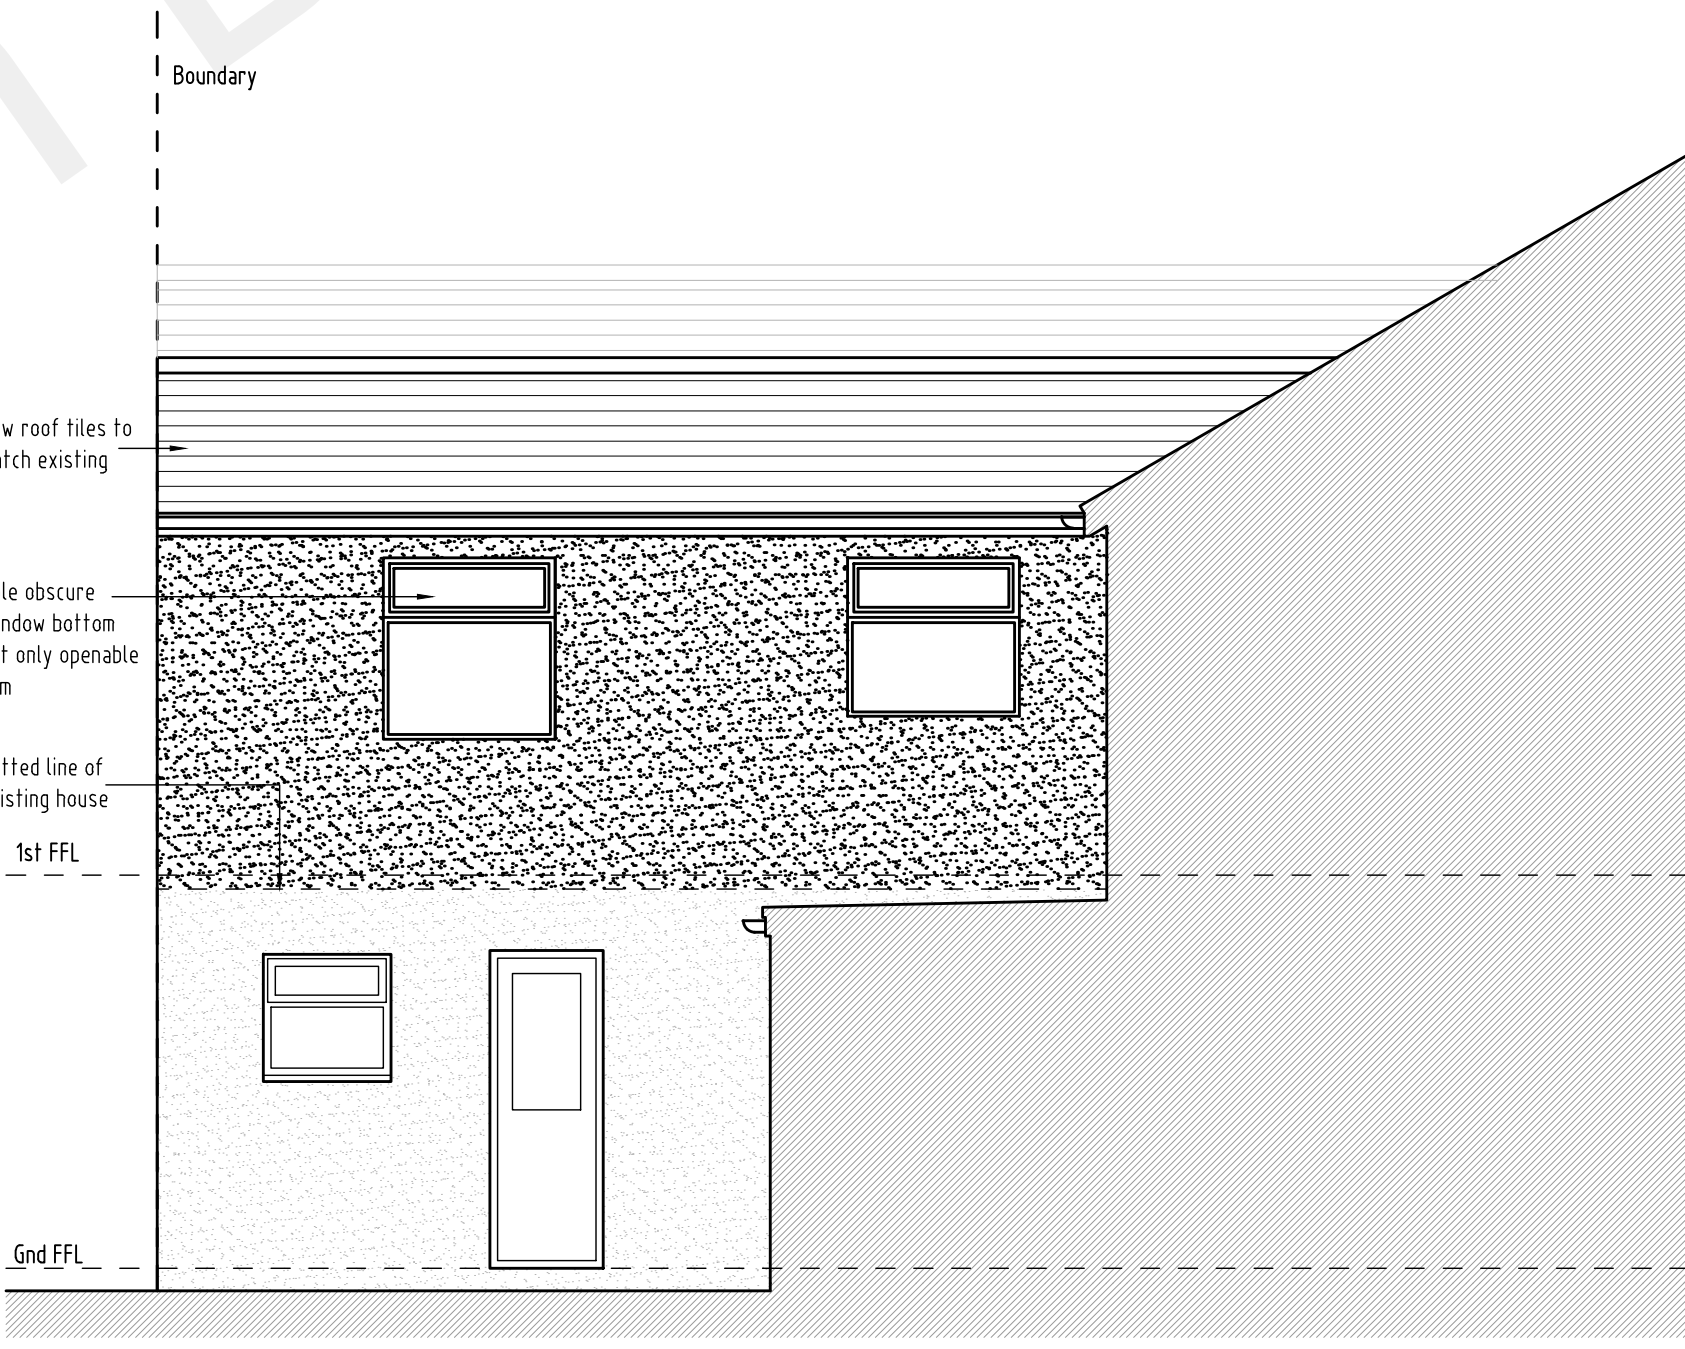

Side Elevation

REV	DESCRIPTION	DATE	INT	CHKD
STATUS	FOR INFORMATION			

Client
Mrs H

Project
53 Cutmore Street & 48 Arthur Street
Kent. DA11 0PR

Title
Proposed Elevations

Scale 1:50@A1	Date 04.01.23	Drawn N/A	Checked N/A
Project No: 2022/230	Drawing No. 006	Revision ~	