



ALL DIMENSIONS TO BE VERIFIED BY THE CONTRACTOR ON SITE

Note:-

- All dimensions where indicated are approximate and are for guidance purposes only. Actual dimensions should be checked on site.
- For proposed floor plans see drawing 2022/230 - 005.
- For proposed elevations see drawing 2022/230 - 006.
- Contractor to assume design responsibility under CDM2015.
- Note, all structural information noted should be checked against detailed structural engineers information / calculation sheets.

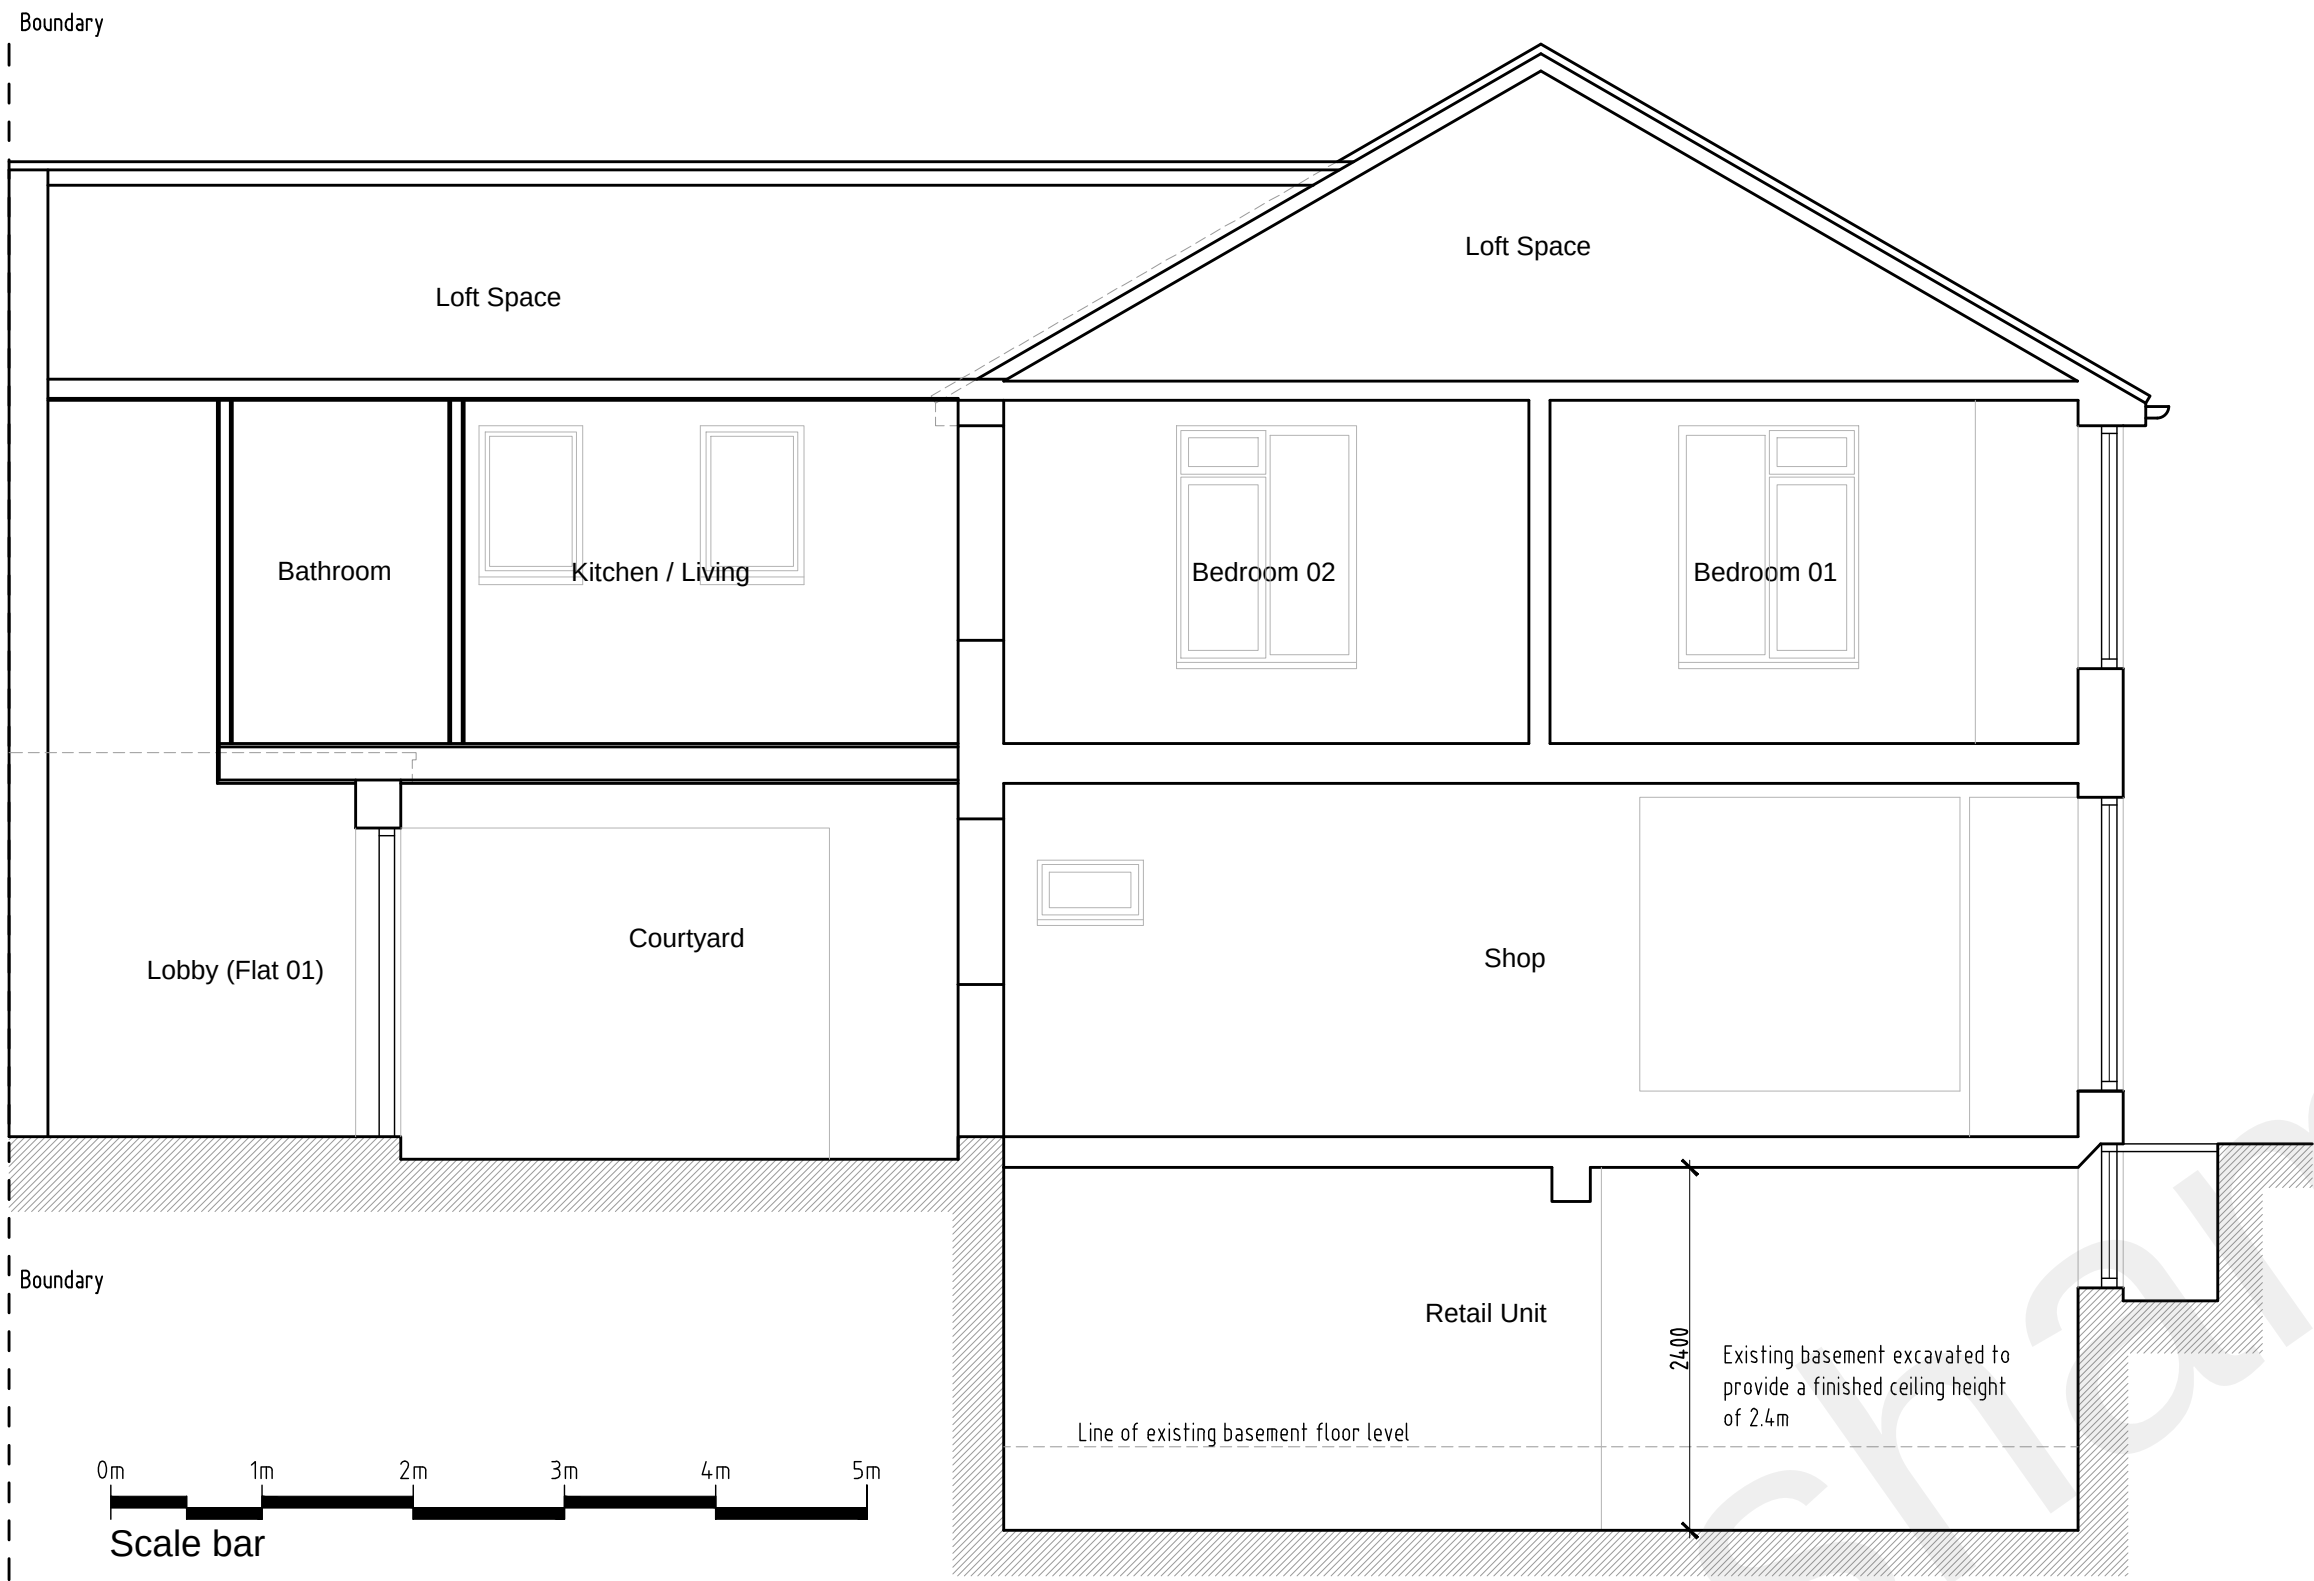

Section B-B No 48 Arthur street

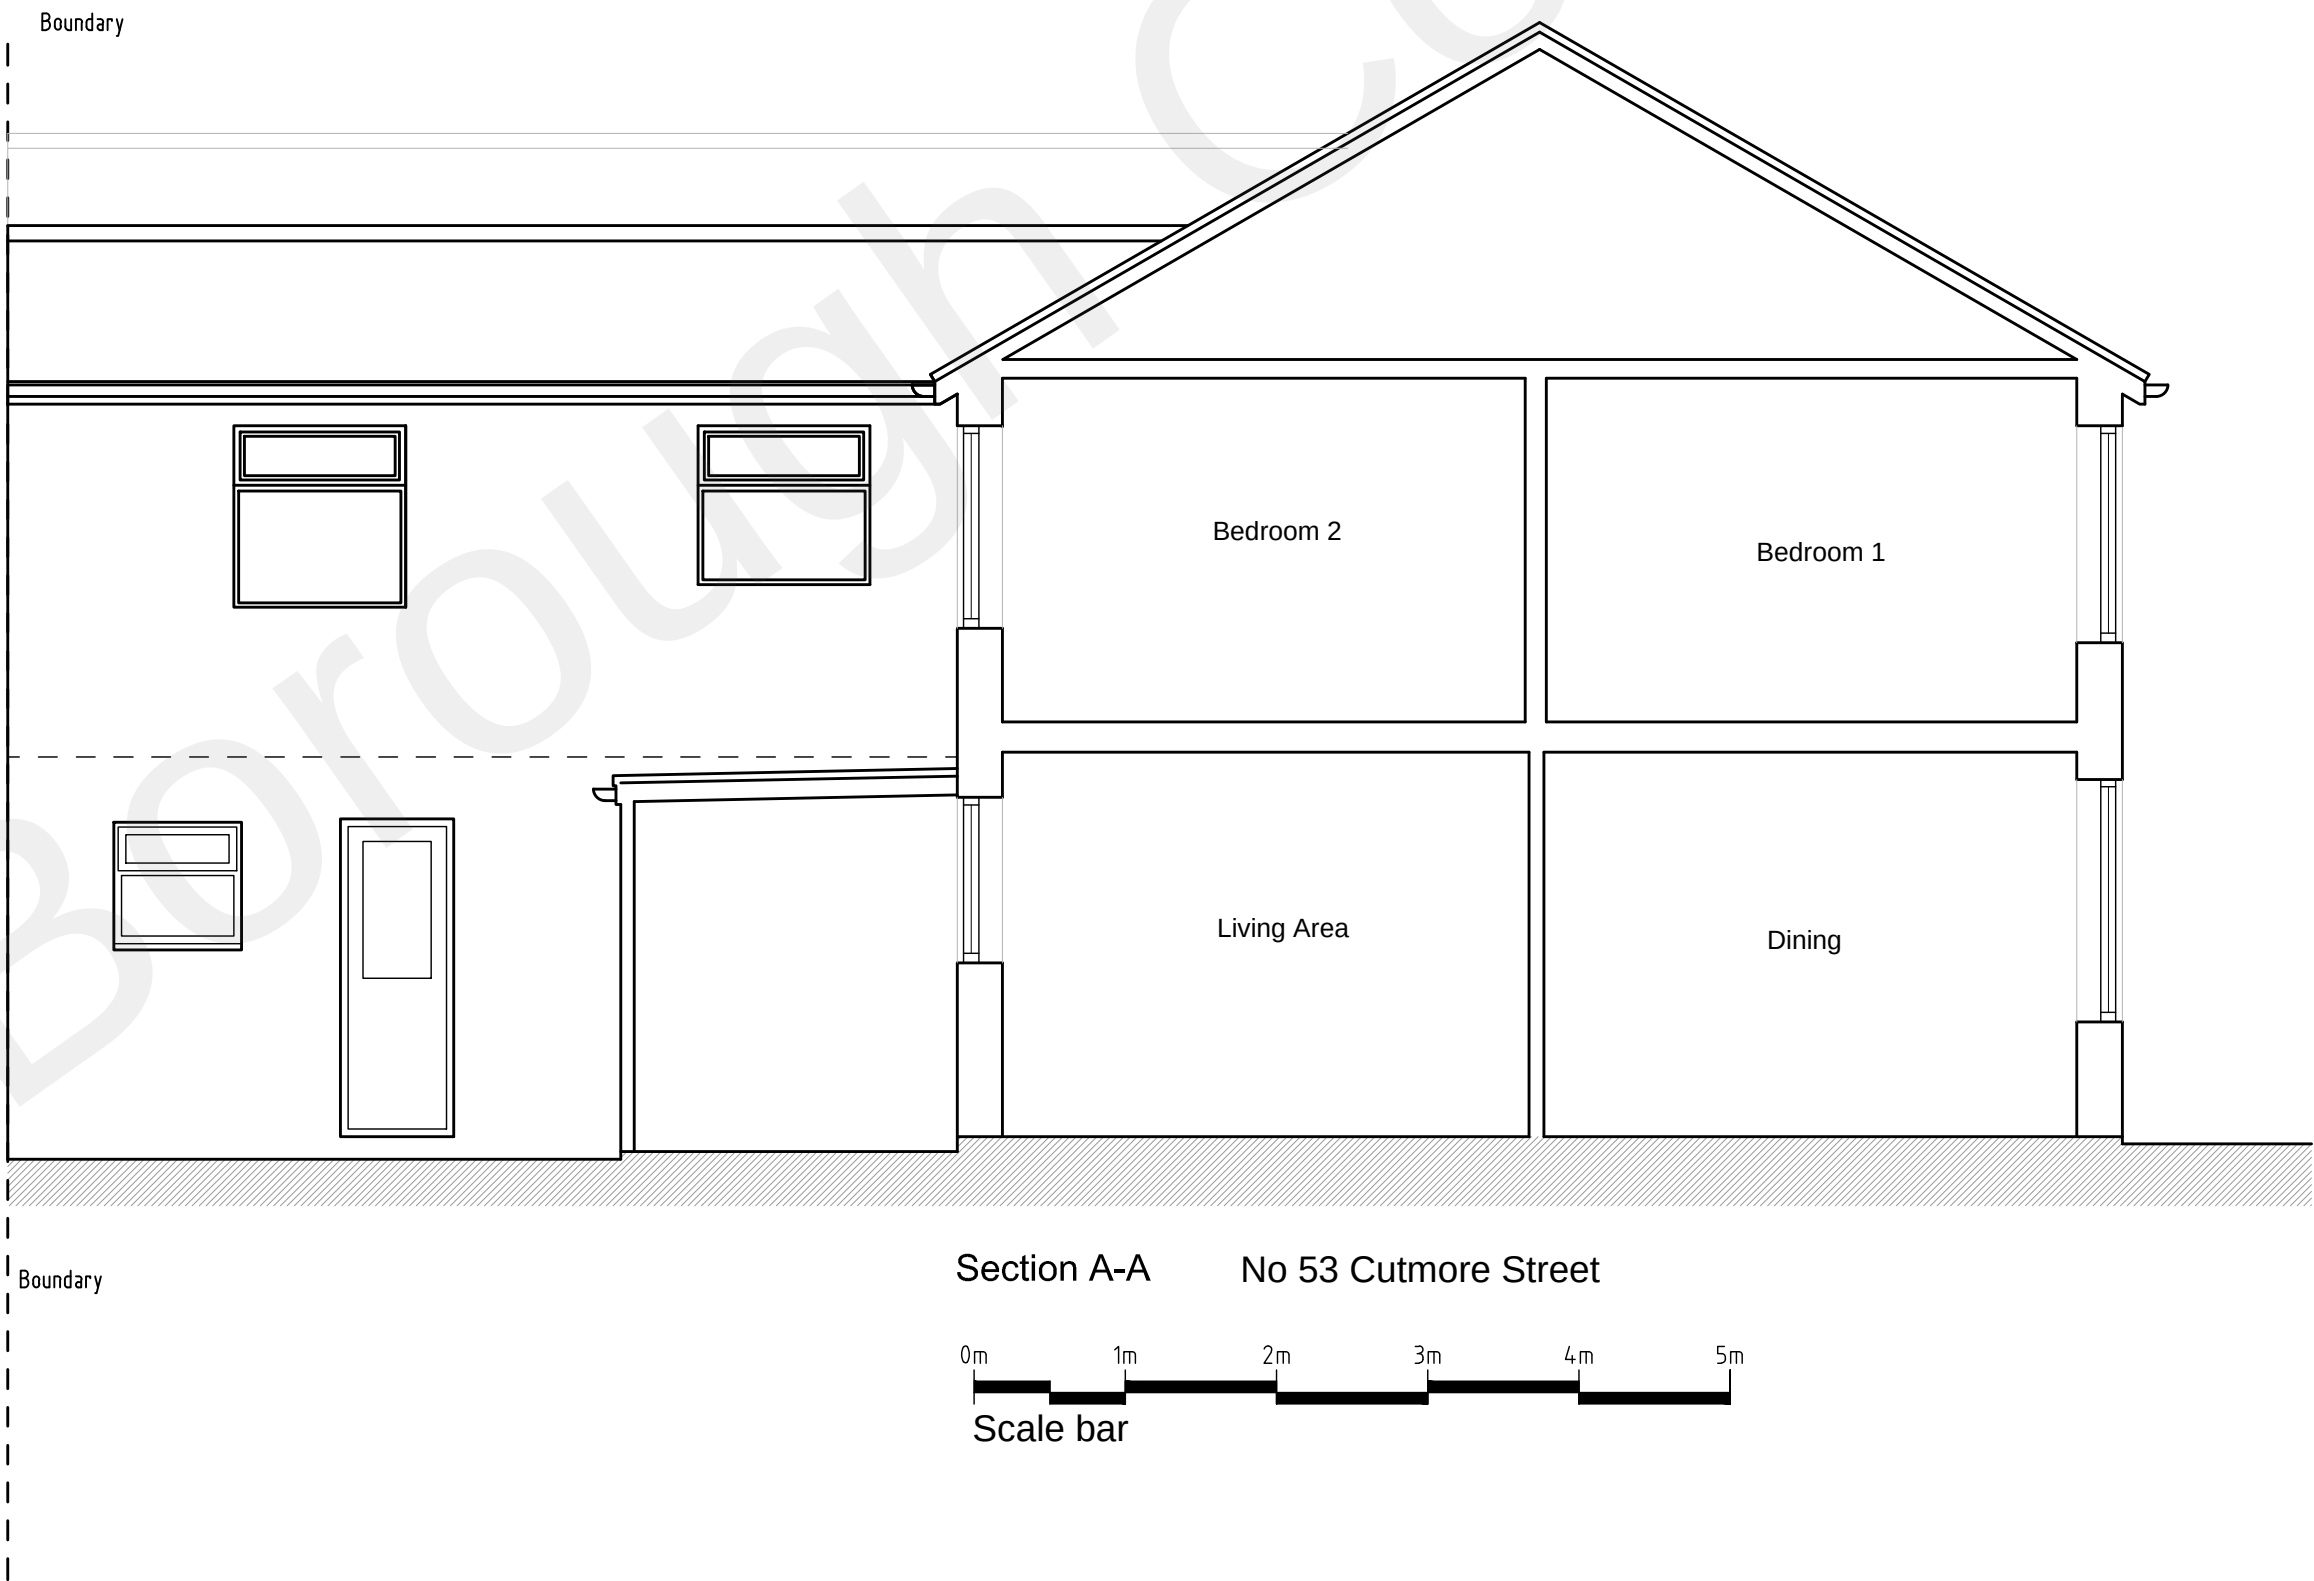

Section A-A No 53 Cutmore Street

REV	DESCRIPTION	DATE	INT	CHKD
STATUS	FOR INFORMATION			

Client

Mrs H

Project

53 Cutmore Street & 48 Arthur Street
Kent. DA11 0PR

Title

Proposed Sections

Scale 1:50@A1 Date 04.01.23 Drawn N/A Checked N/A

Project No: 2022/230 Drawing No. 007 Revision ~