
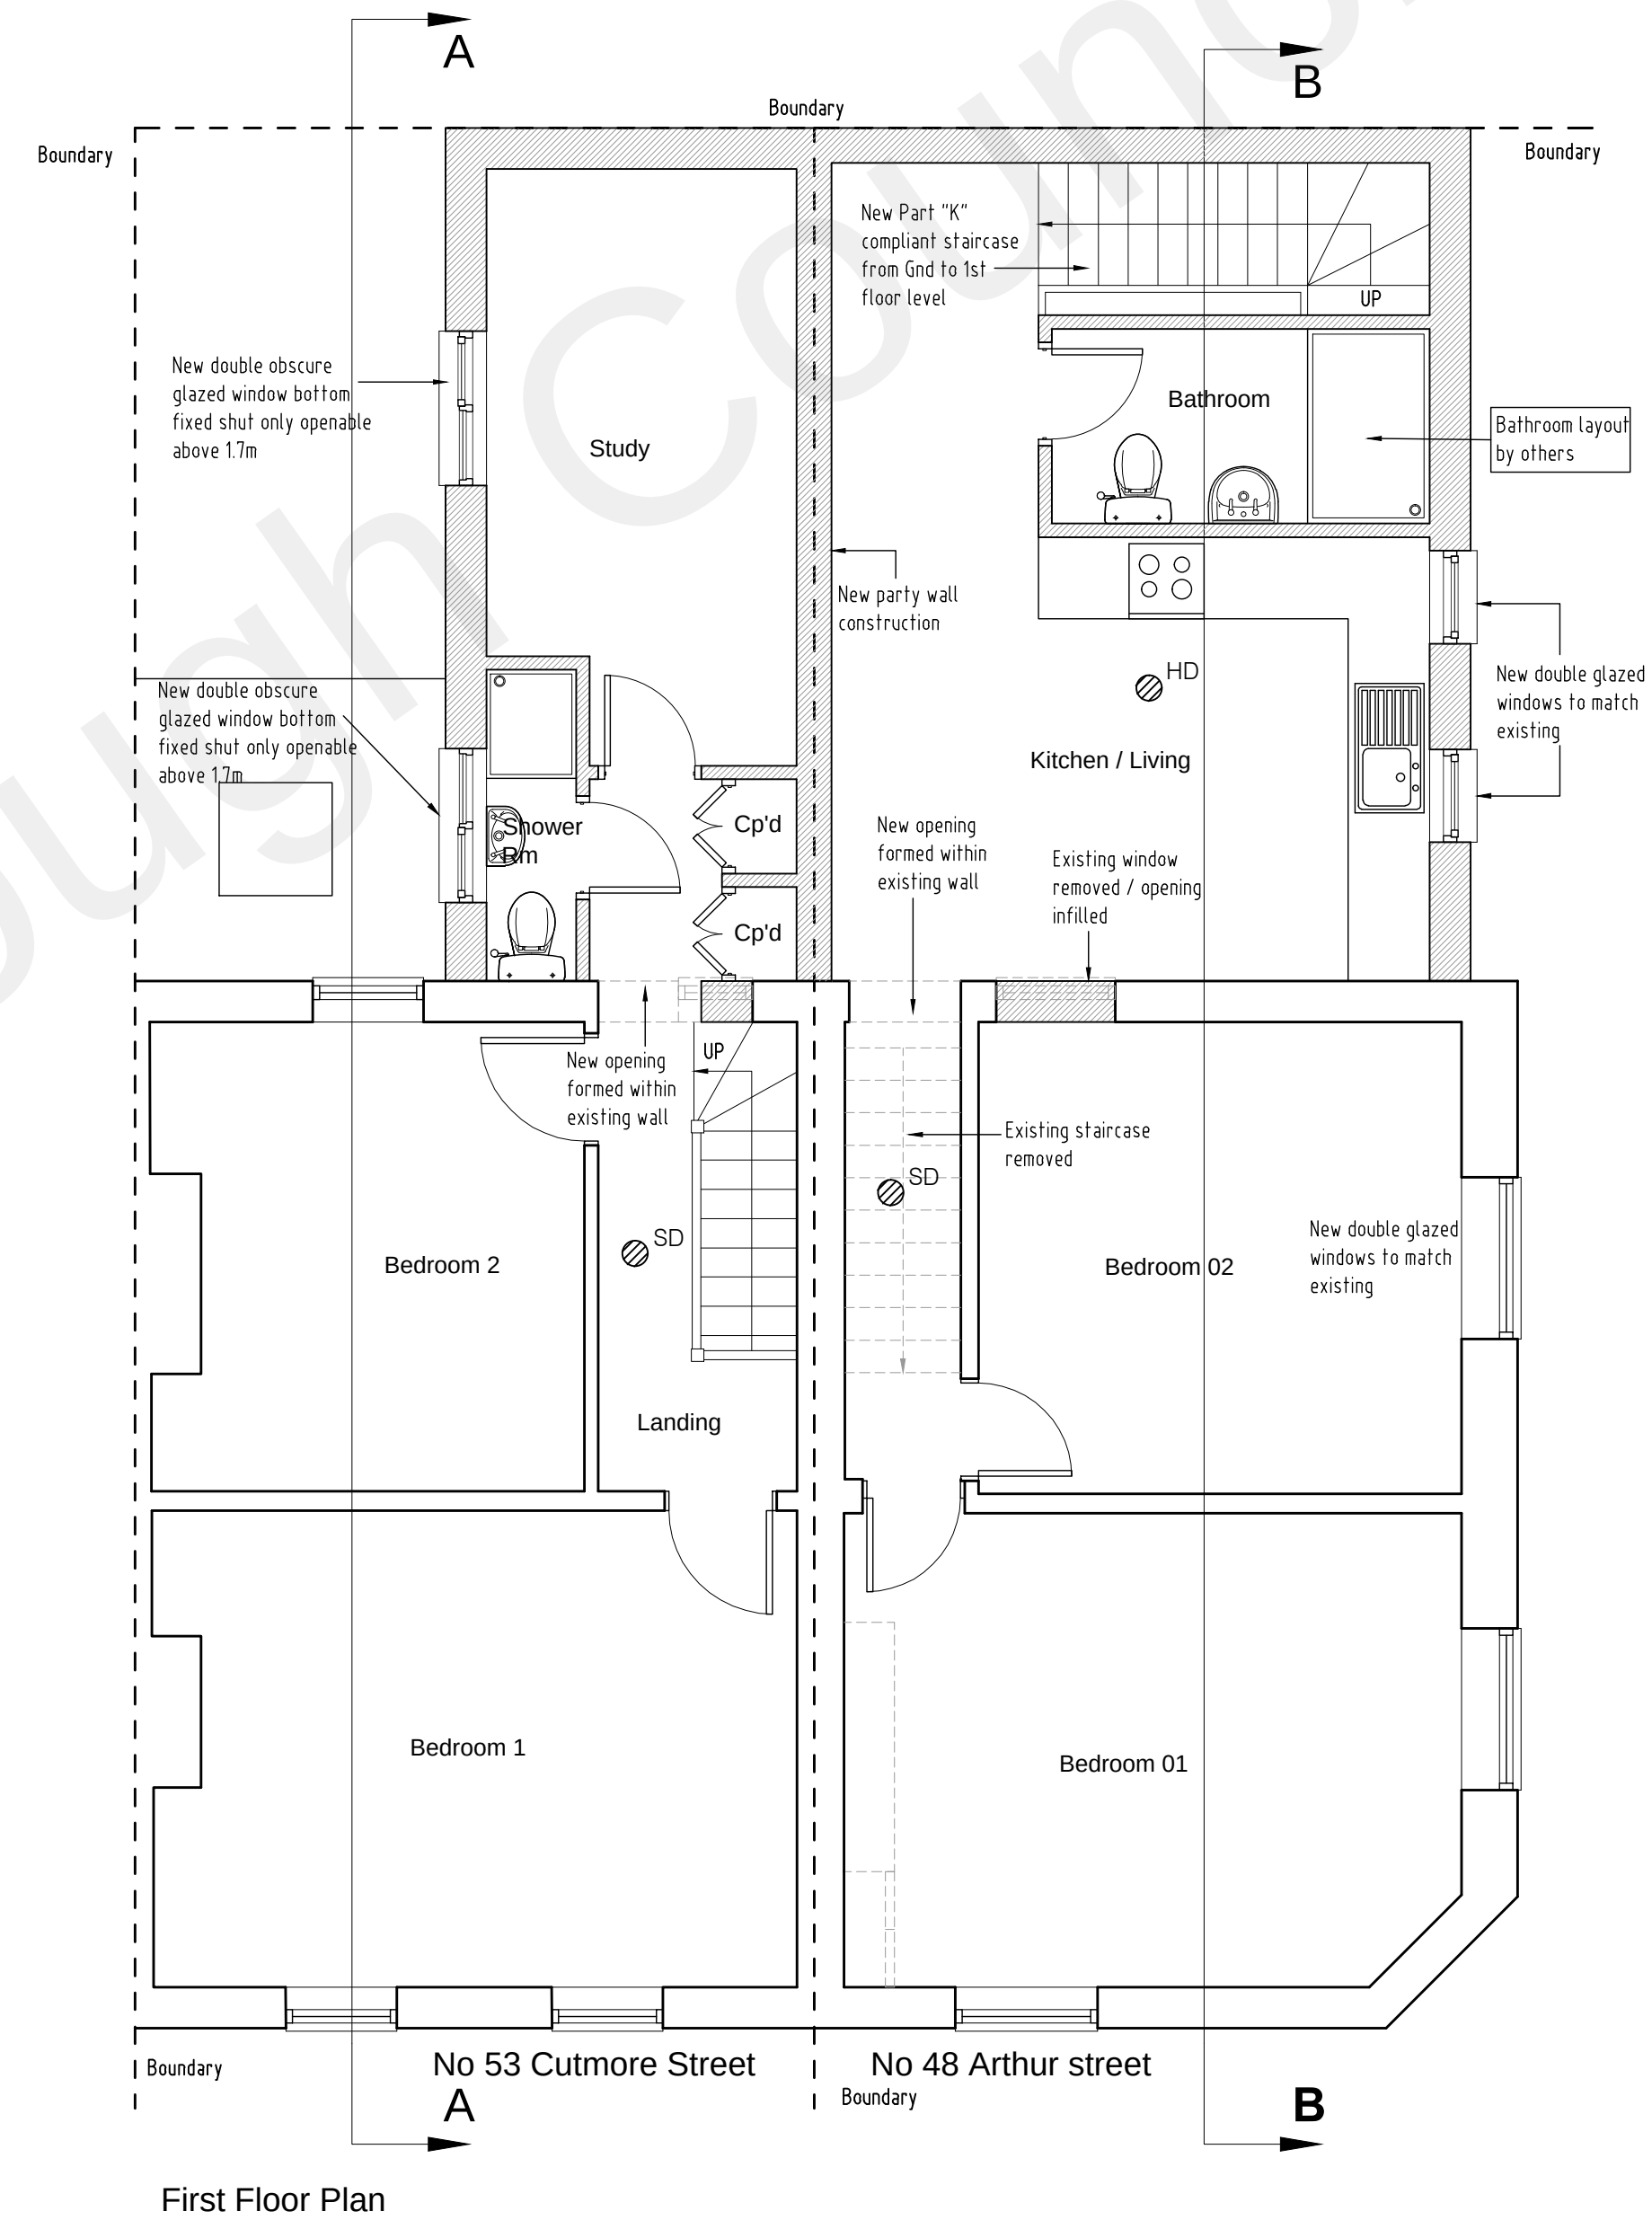


ALL DIMENSIONS TO BE VERIFIED BY THE CONTRACTOR ON SITE

Note:-

- All dimensions where indicated are approximate and are for guidance purposes only. Actual dimensions should be checked on site.
- For proposed elevations see drawing 2022/230 - 006.
- For proposed sections see drawing 2022/230 - 007.
- Contractor to assume design responsibility under CDM2015.
- Note, all structural information noted should be checked against detailed structural engineers information / calculation sheets.

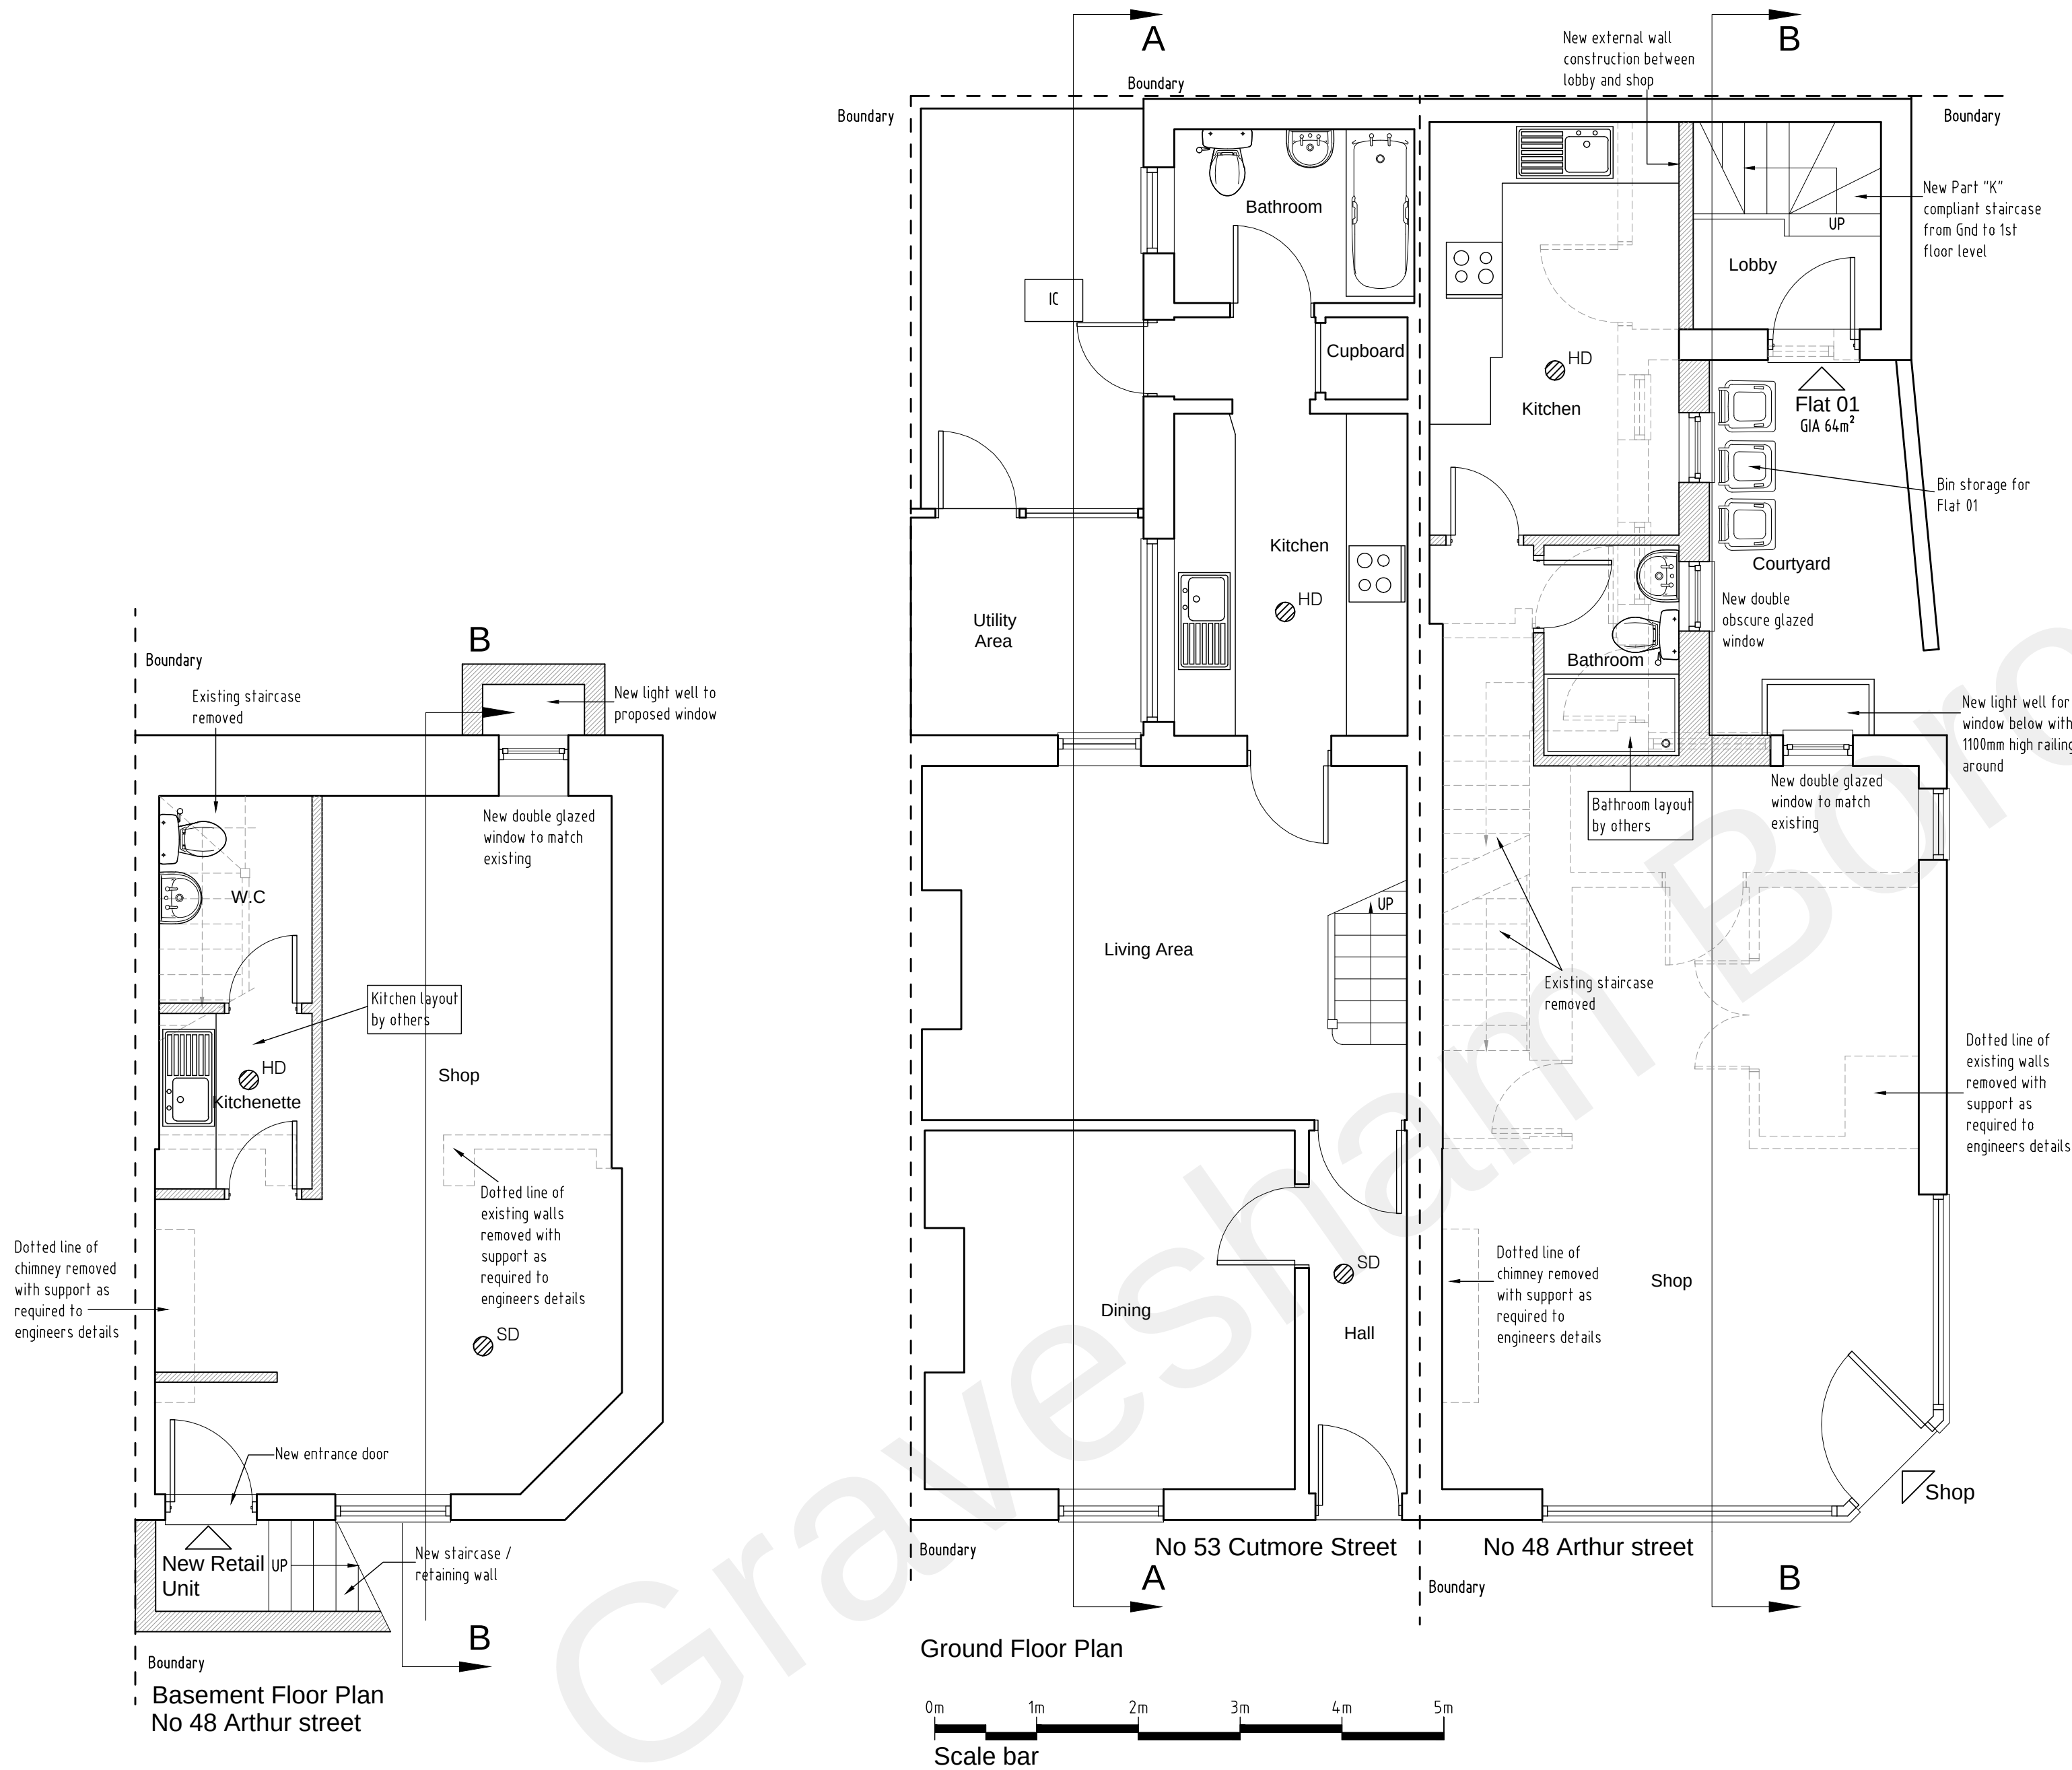

REV	DESCRIPTION	DATE	INT	CHK
STATUS	FOR INFORMATION			

Client
Mrs H

Project
53 Cutmore Street & 48 Arthur Street
Kent. DA11 0PR

Title
Proposed Floor Plans

Scale 1:50@A1	Date 04.01.23	Drawn N/A	Checked N/A
Project No: 2022/230	Drawing No. 005	Revision ~	