


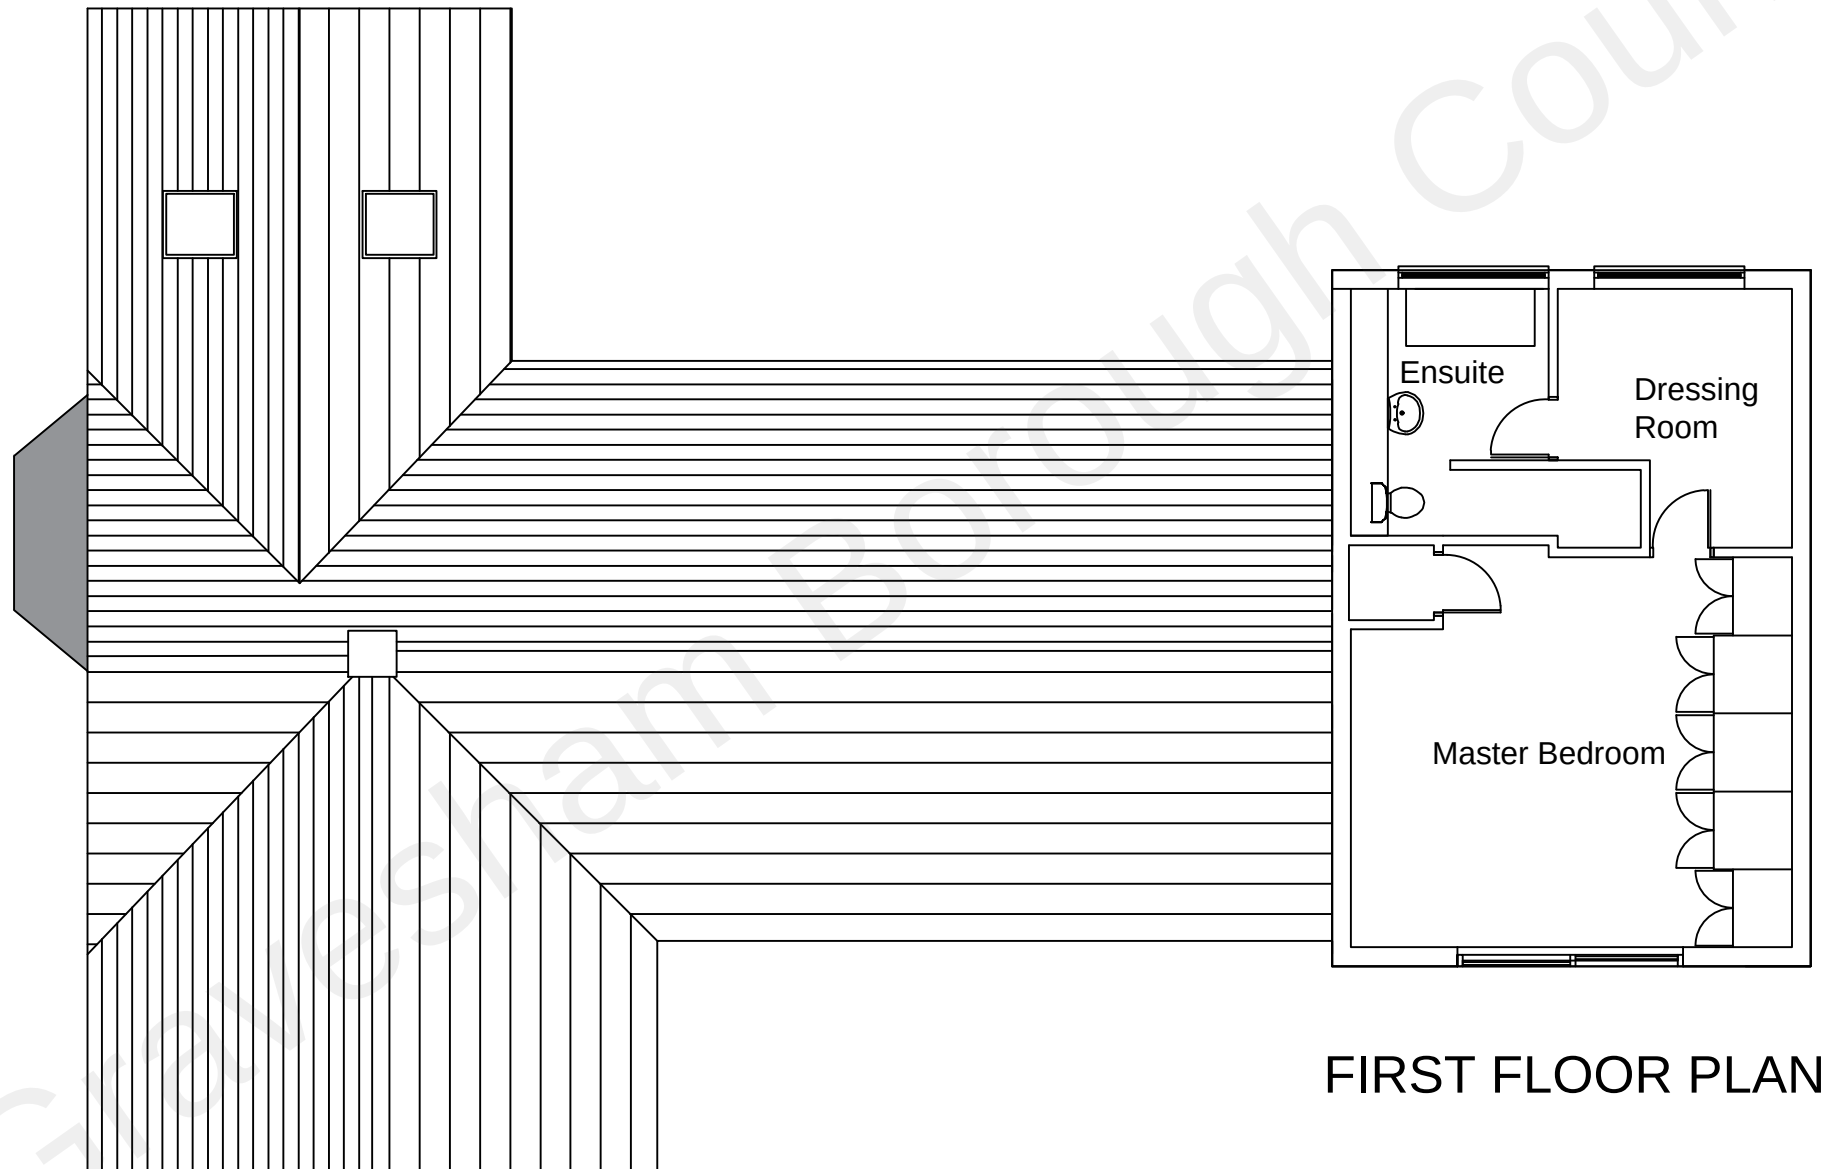

FIRST FLOOR PLAN

1:100



Proposed Extension
Robin Hill, Bowsden Lane,
Shorne DA12 3LA

Scale: 1:100 @ A3

Date: July 21

EXISTING 1ST FLOOR
PLAN

Drg.No:

P4