



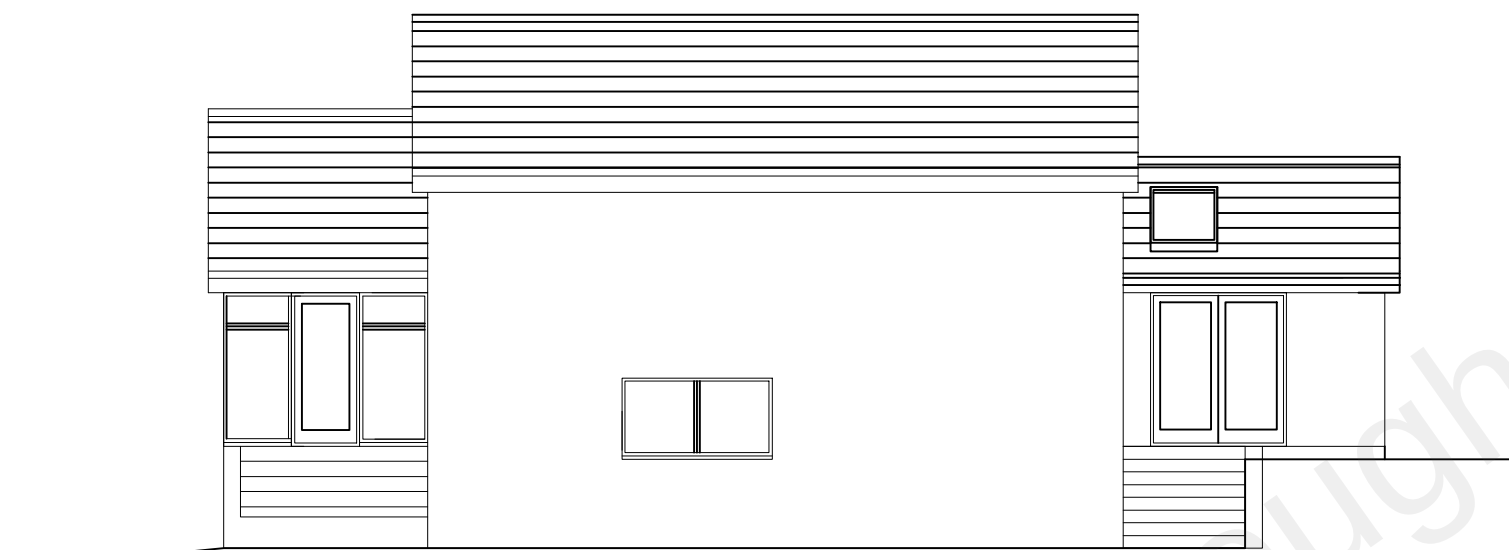

North-East Elevation

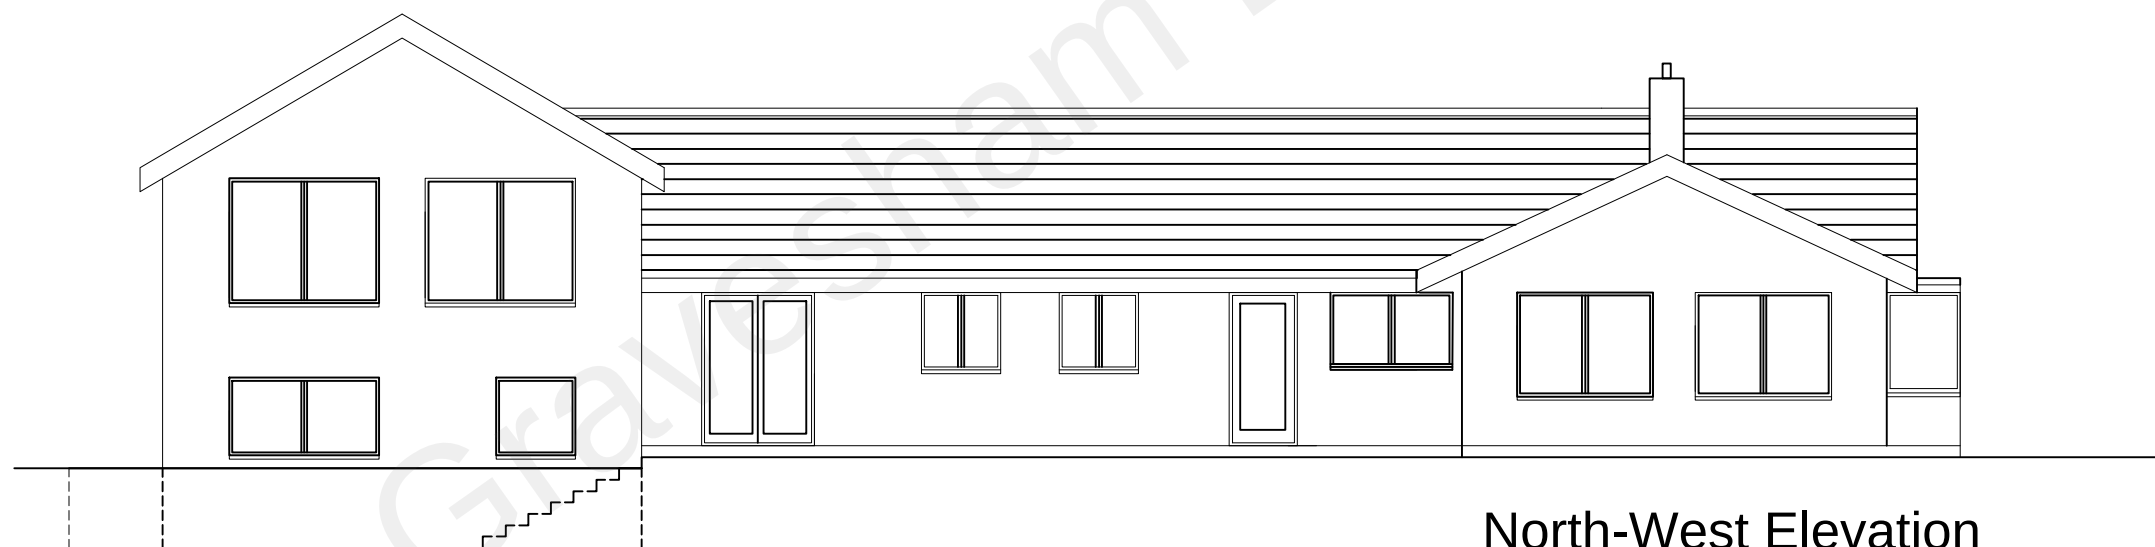

North-West Elevation

1:100



Proposed Extension
Robin Hill, Bowsden Lane,
Shorne DA12 3LA

Scale: 1:100 @ A3

Date: July 21

EXISTING ELEVATIONS

Dwg.No:

P5