




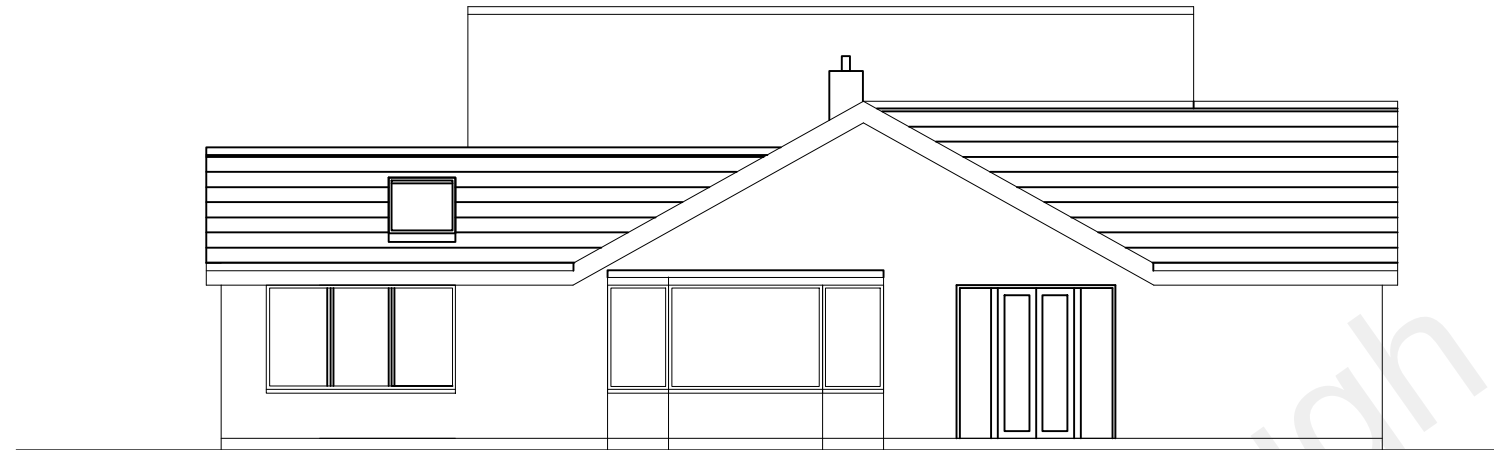

South-West Elevation

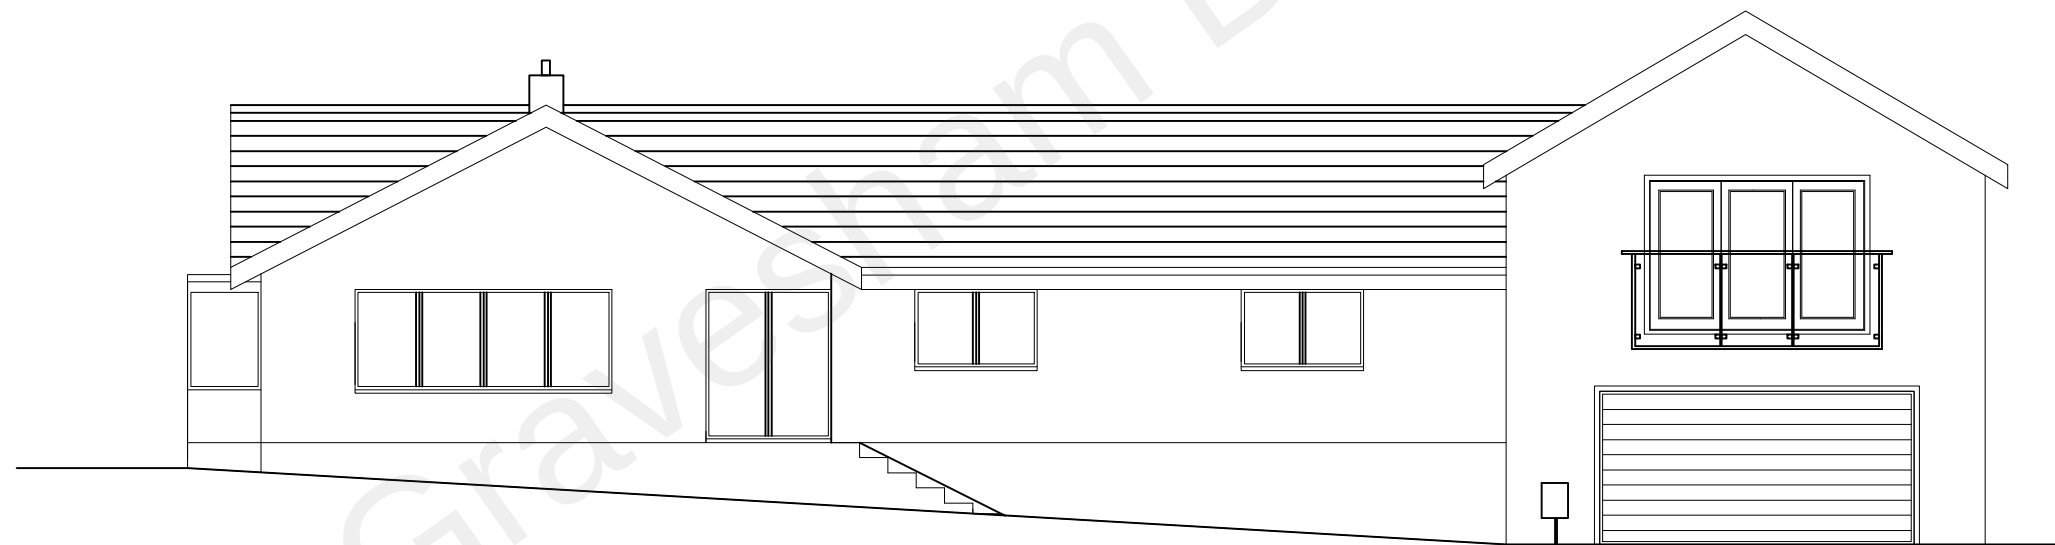

South-East Elevation

 

Proposed Extension
Robin Hill, Bowsden Lane,
Shorne DA12 3LA

Scale: 1:100 @ A3

Date: July 21

EXISTING ELEVATIONS

Dwg.No:

P6