


- NOTES:
- Do not scale from this drawing.
 - All dimensions to be verified on site and is in mm.
 - Builder to verify all dimensions, heights and levels prior to commencement of work.
 - All documents shall be checked to ensure that they are compatible by the contractor before construction commences. In the event of apparent ambiguity or contradiction the engineer and/ or architect shall be notified immediately.
 - The contractor in preparing his estimate shall visit the site and acquaint himself with the problems involved.
 - The contractor shall issue all statutory notices to the local Authority during progress and completion of works.

East Floor Plan Layout



South Elevation

West Elevation

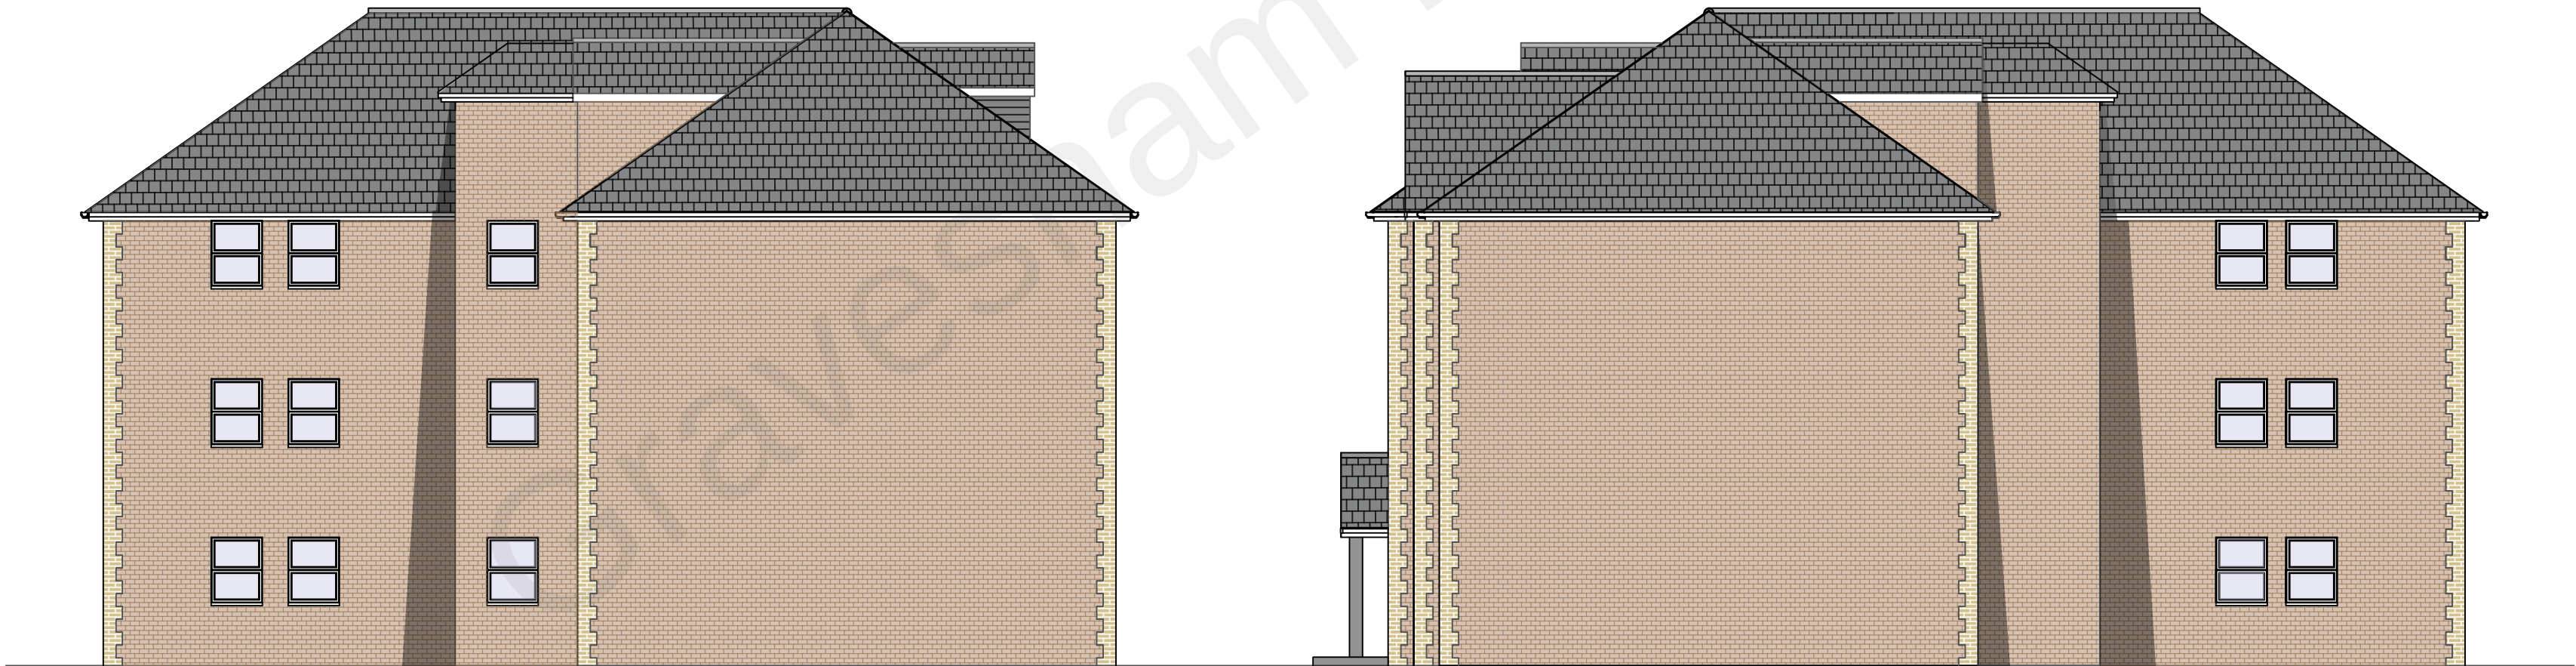

North Elevation

East Elevation

A	-	-	-/-/-
REV:	DESCRIPTION:	BY:	DATE:
STATUS: PLANNING			

BARRON

EDWARDS

STERLING

Whitehall Place Ltd
47 The Terrace
Gravesend, Kent
DA12 2DL
info@barronedwards.co.uk
www.barronedwards.co.uk

SITE:	98 Old Road West Gravesend Kent DA11 0LR
TITLE:	Proposed Elevations

SCALE AT A2: 1:100	DATE: 02/11/20	DRAWN: GK
PROJECT NO: ORW98-A	DRAWING NO: 005	REVISION: A

