




RECEIVED
15 SEP 2021

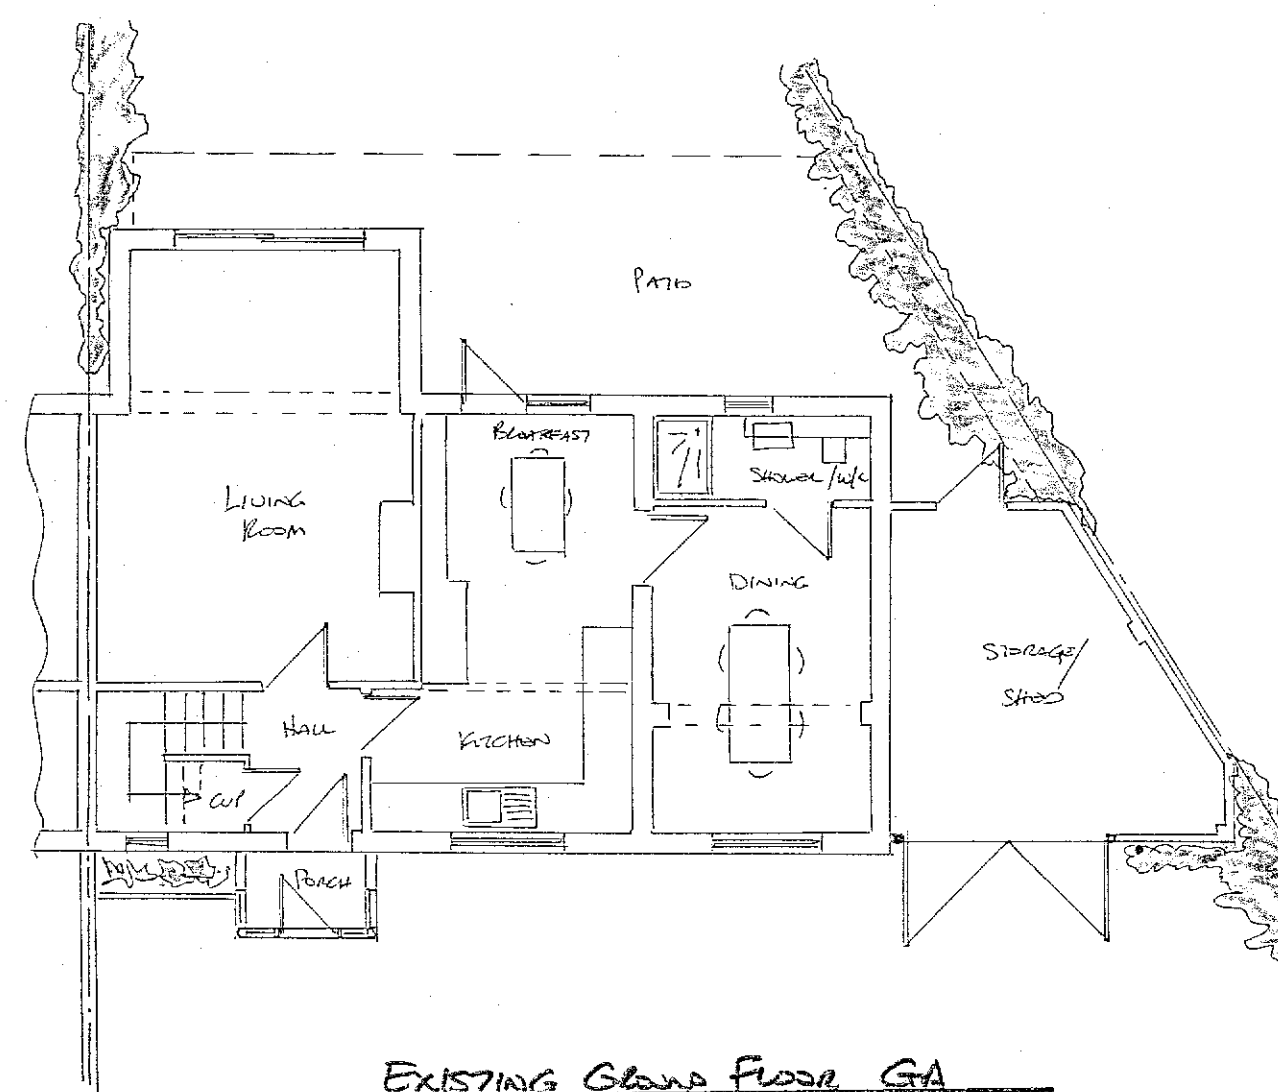

EXISTING GROUND FLOOR GA

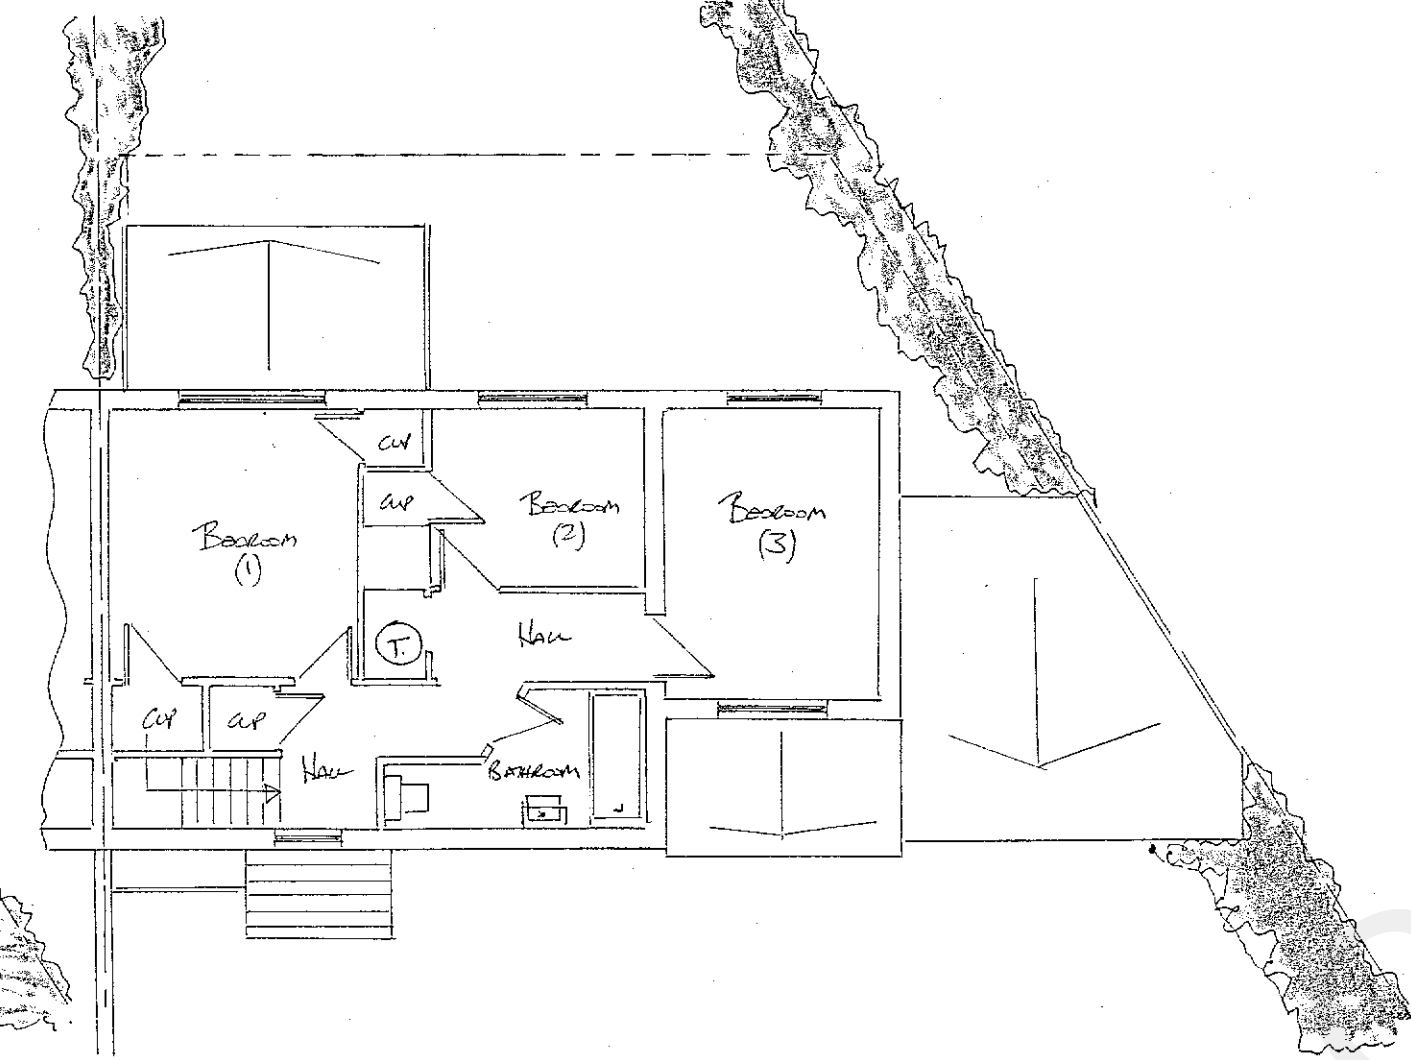


EXISTING FIRST FLOOR GA

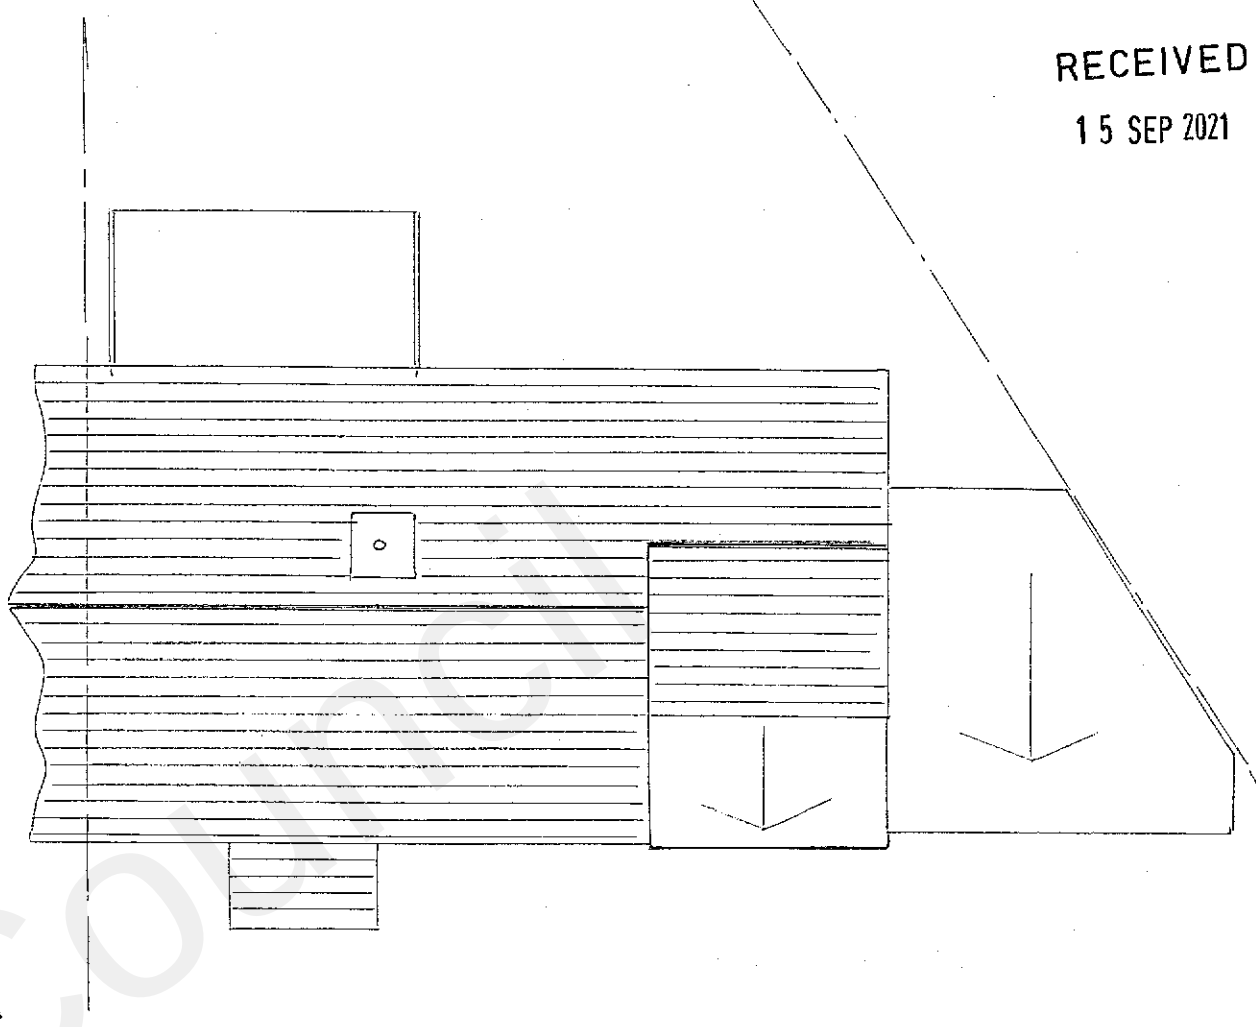

EXISTING ROOF PLAN GA




EXISTING FRONT ELEVATION

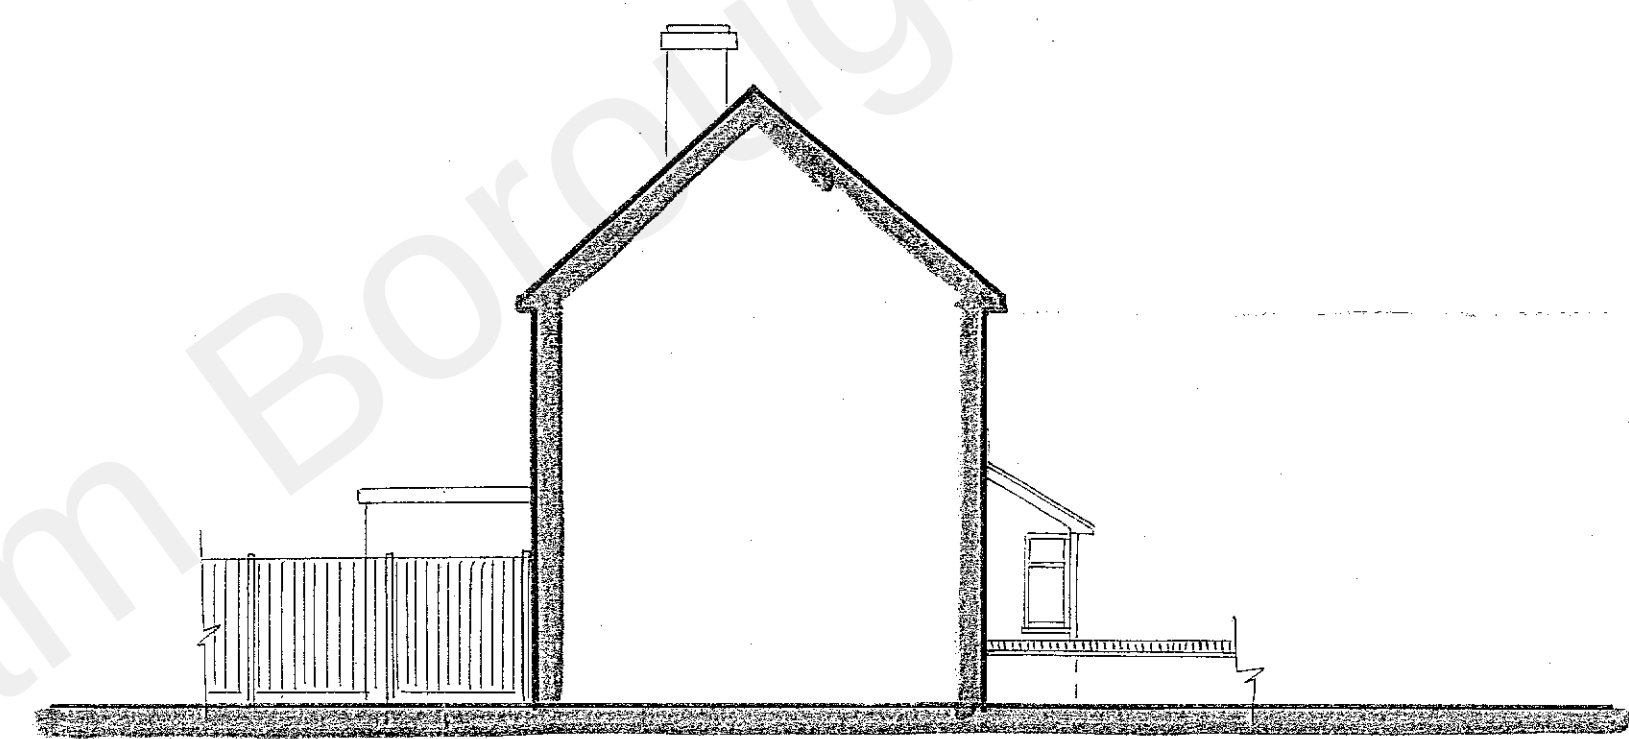


EXISTING SIDE ELEVATION



EXISTING REAR ELEVATION

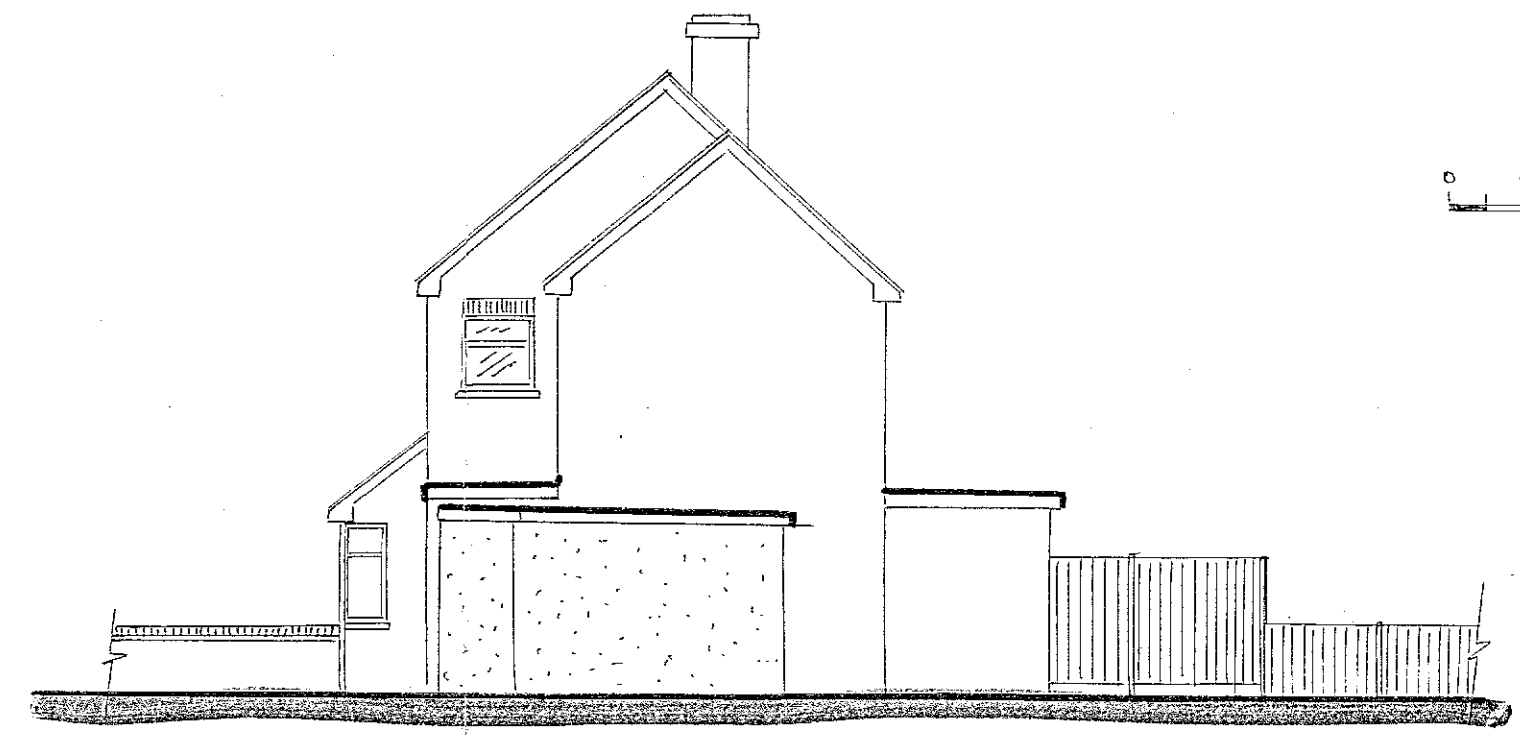

EXISTING SIDE ELEVATION

 

EXPLAN
20211135

DATE	15/09/2021
SCALE	1:100 CAR
PROJECT	14 SUTTON FIELDS COBHAM GLAUCESHAM
CLIENT	DAVE & JANE
DRAWN BY	DKM / 11
CHECKED BY	CI