


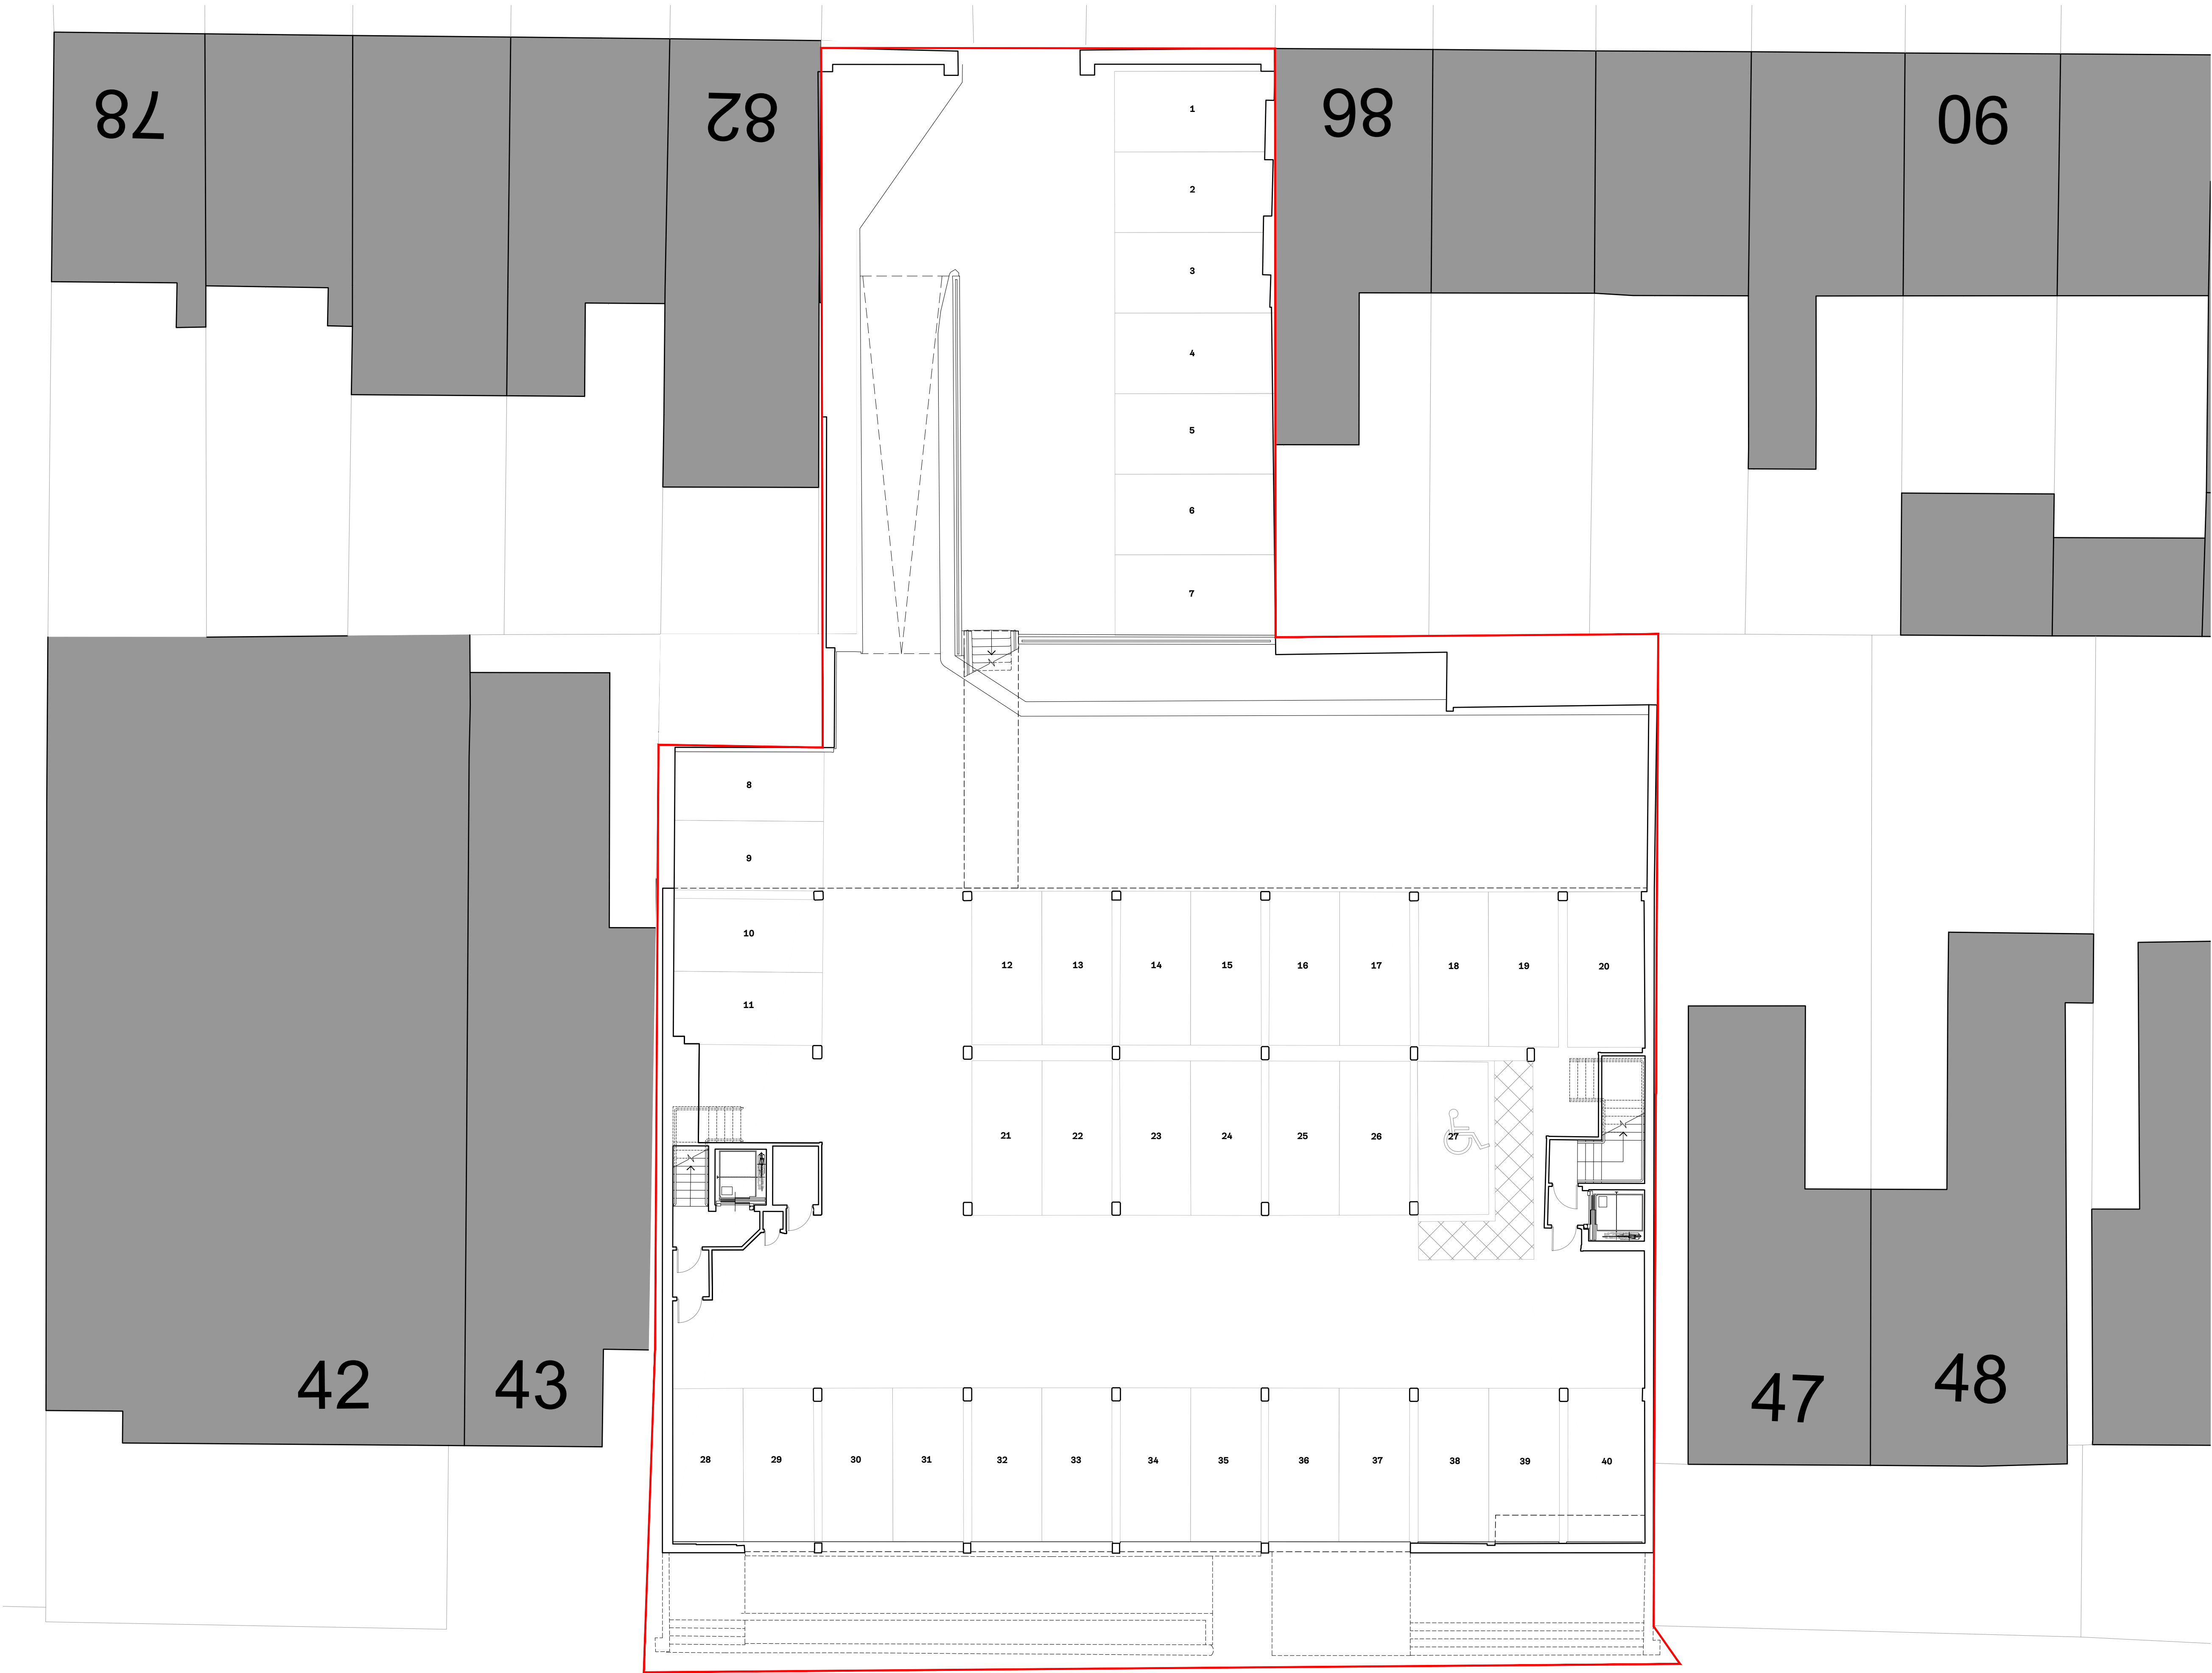

RED LINE BOUNDARY

Hollaway

London | 11a Acton Street | London | WC1X 9BG
T +44 (0) 20 7095 5425 | E london@hollawaystudio.co.uk | W www.hollawaystudio.co.uk
Kent | The Tramway Stables | Ramport Road | Rythe | Kent | CT21 5BG
T +44 (0)1303 260 515 | E kent@hollawaystudio.co.uk | W www.hollawaystudio.co.uk

Project | 44-46 THE GROVE
GRAVESEND,----

Client | THE SUBSTANTIA GROUP

Title | EXISTING SITE PLAN

Status | PLANNING

Scale@A1 | 1:200 Date | JUL 25 Drawn | AD Chk'd | MWJ



Project Number
22.0101
Bim Number

Drawing Number
100.002

Revision
P0

Existing Site Plan
Scale 1:100 @ A1

Red Line Boundary

  

Ordnance Survey, (c) Crown Copyright 2024. All rights reserved. Licence number 100022432