



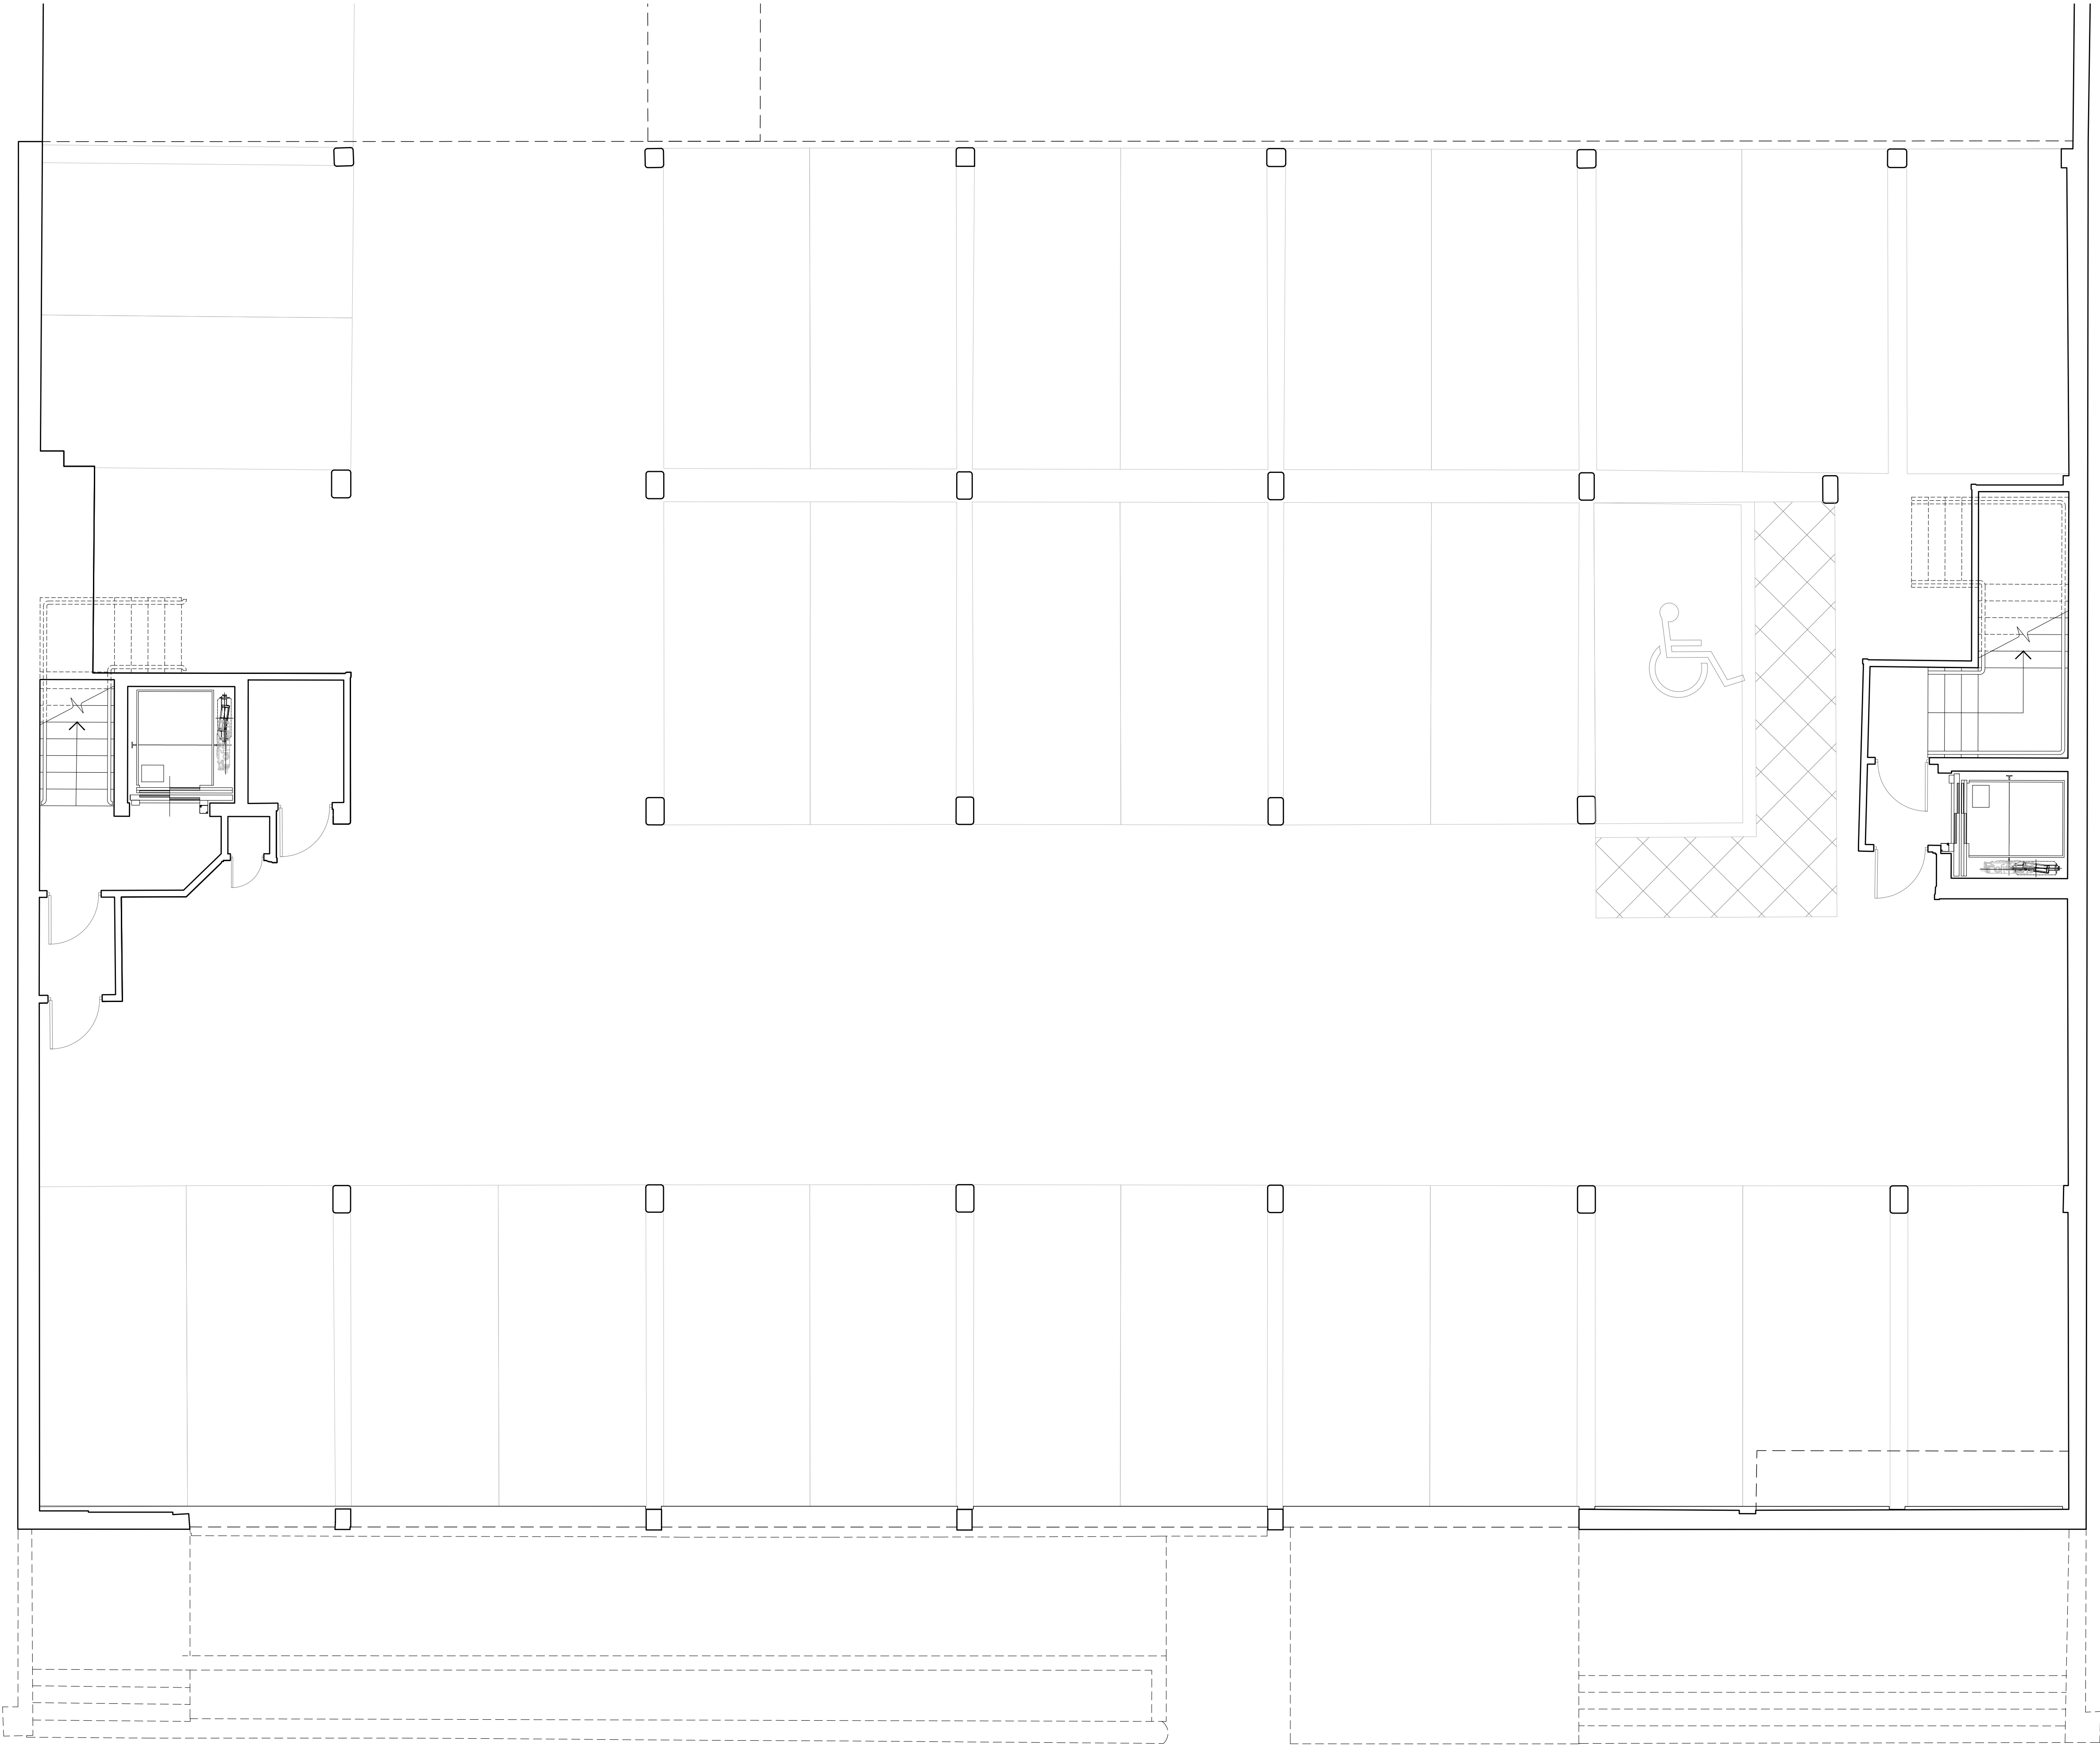

Existing Lower Ground Floor Plan

Scale 1:50 @ A1

 

Hollaway

London | 11a Acton Street | London | WC1X 9BG
T +44 (0) 20 7096 5425 | E london@hollawaystudio.co.uk | W www.hollawaystudio.co.uk

Kent | The Tramway Stables | Ramport Road | Rythe | Kent | CT21 5BG
T +44 (0) 1303 260 515 | E kent@hollawaystudio.co.uk | W www.hollawaystudio.co.uk

Project | 44-46 THE GROVE

GRAVESEND,----

Client | THE SUBSTANTIA GROUP

Title | EXISTING LOWER GROUND FLOOR PLAN

Status | PLANNING

Scale@A1 | 1:50 Date | JUL 25 Drawn | AD Chk'd | MWJ

Project Number Drawing Number Revision
22.0101 100.010 P0
Bim Number