



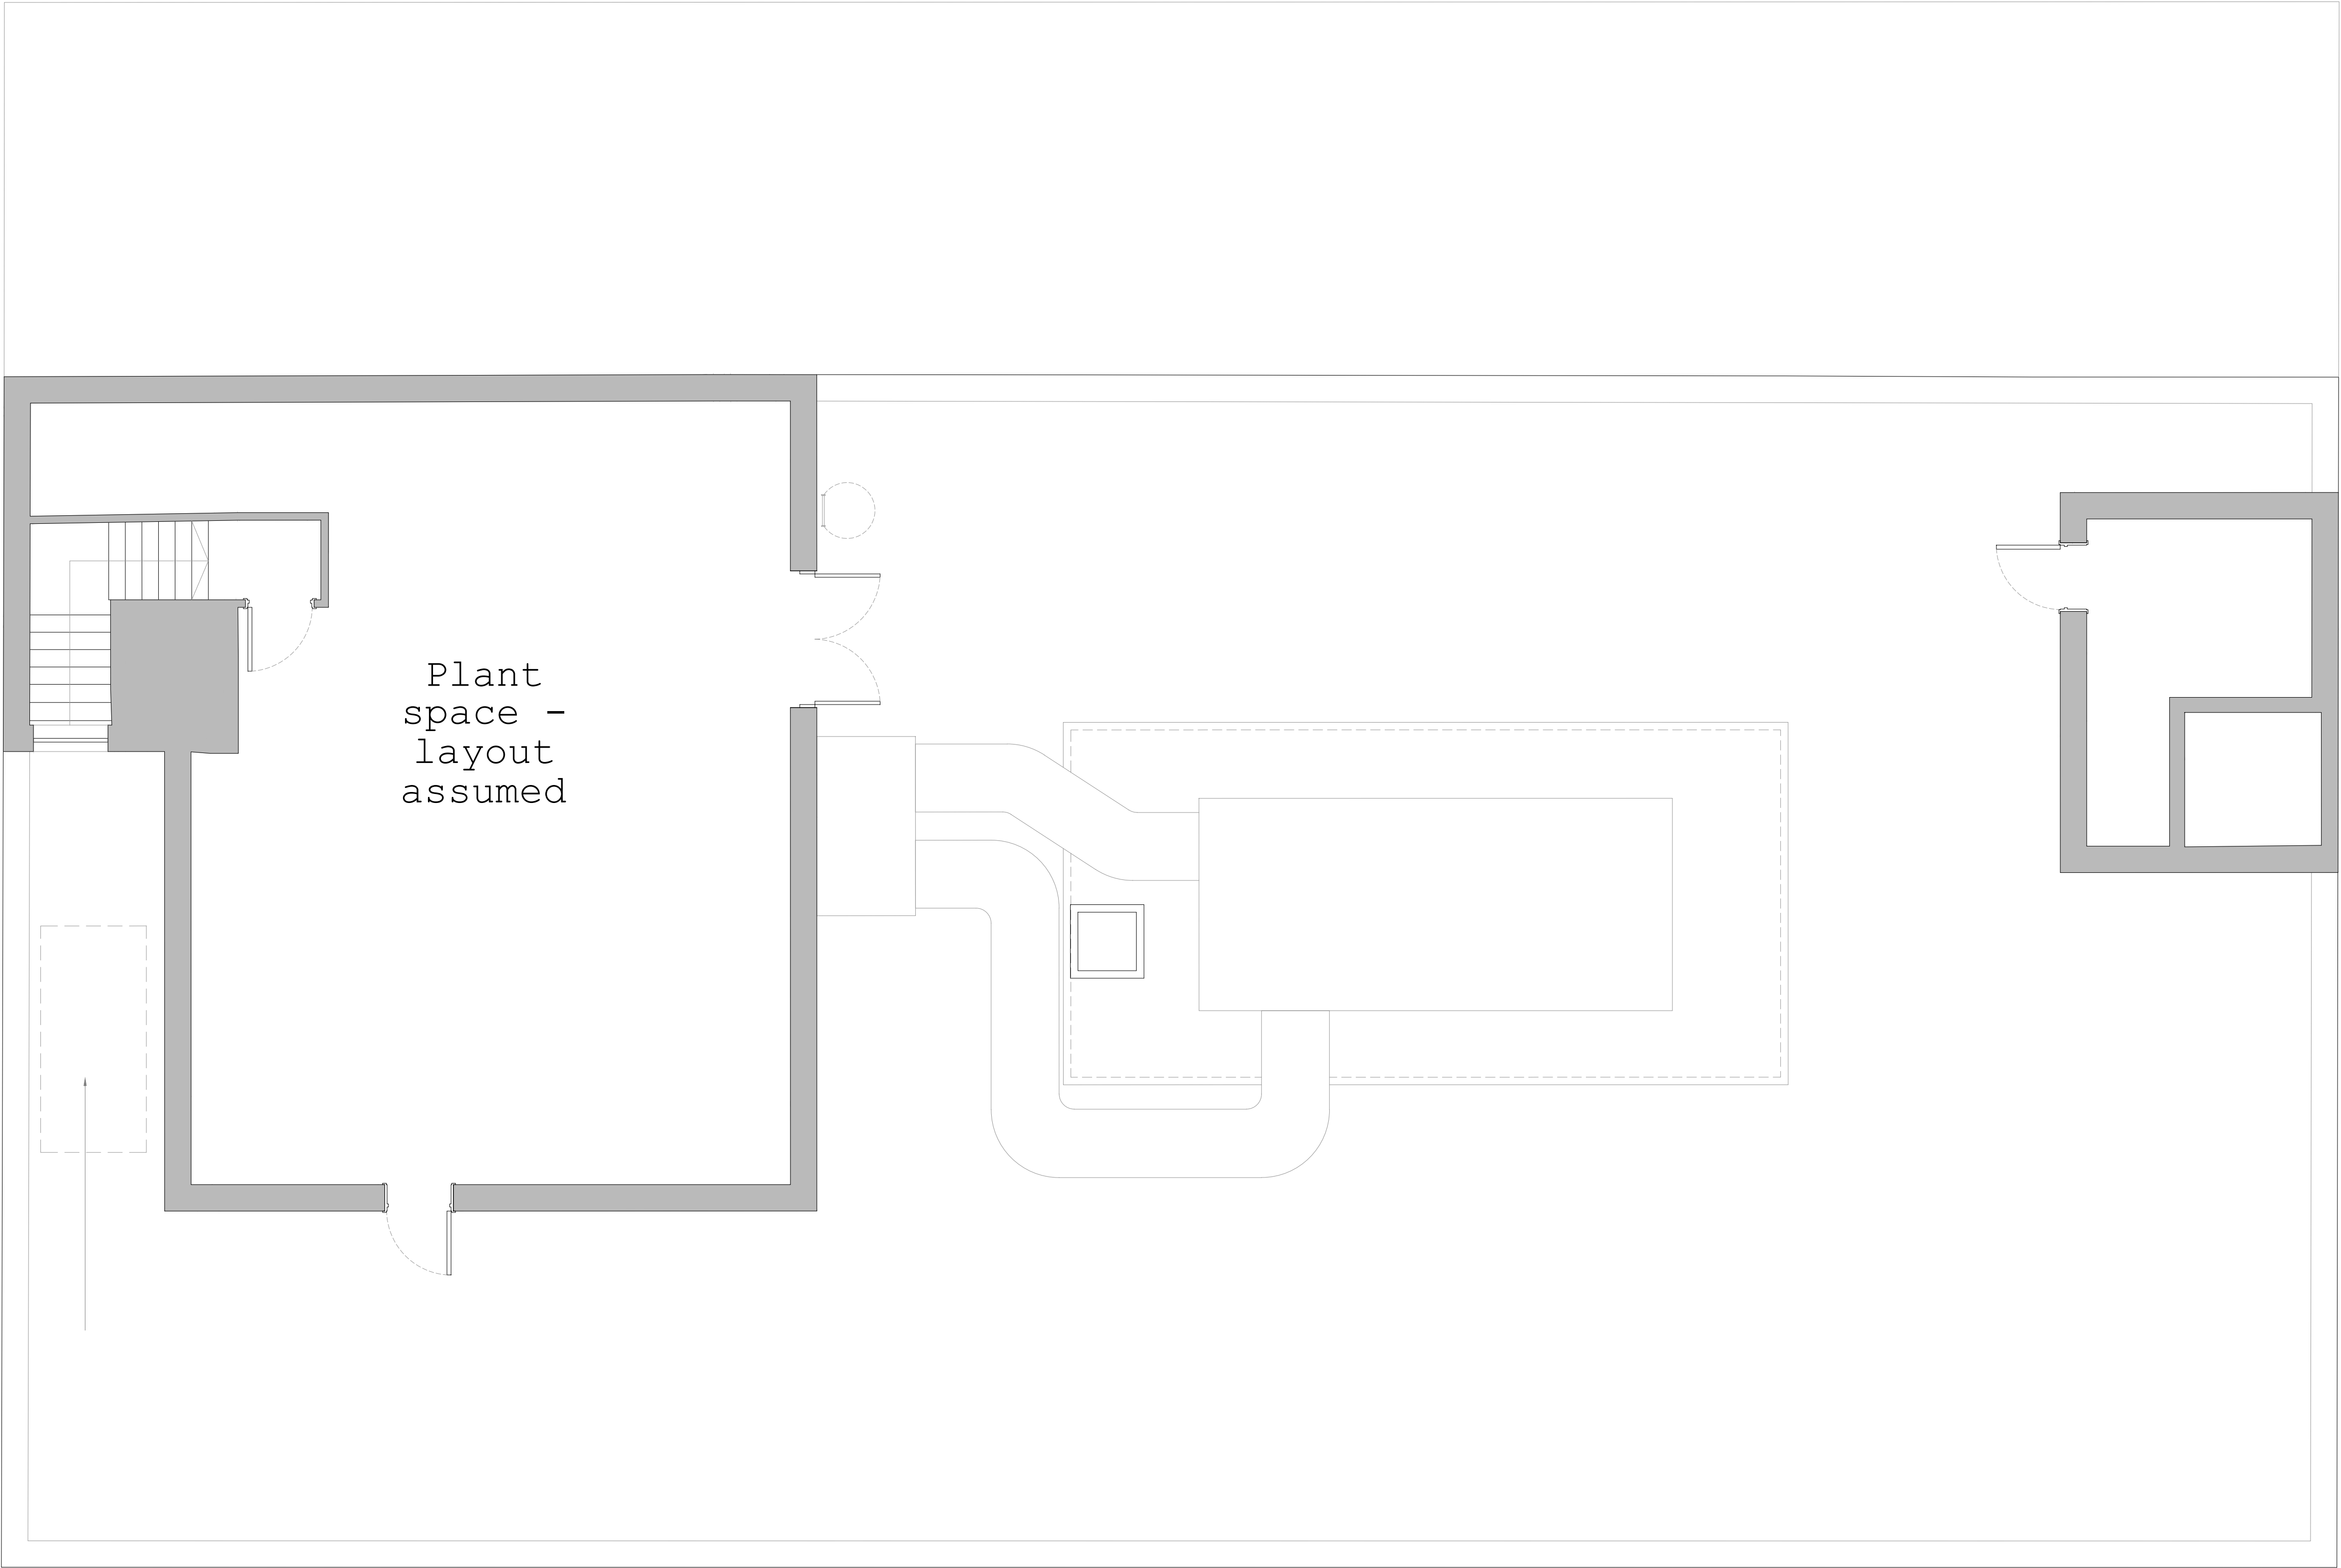

Existing Fourth Floor Plan

Scale 1:50 @ A1

 

# Hollaway

London | 11a Acton Street | London | W1X 9PG  
T +44 (0) 20 7098 5425 | E london@hollawaystudio.co.uk | W www.hollawaystudio.co.uk

Kent | The Tramway Stables | Ramport Road | Rythe | Kent | CT21 5BG  
T +44 (0) 1303 260 515 | E kent@hollawaystudio.co.uk | W www.hollawaystudio.co.uk

Project | 44-46 THE GROVE

GRAVESEND,----

Client | THE SUBSTANTIA GROUP

Title | EXISTING FOURTH FLOOR PLAN

Status | PLANNING

Scale@A1 1:100 Date | JUL 25 Drawn | AD Chk'd | MWJ

Project Number Drawing Number Revision  
22.0101 100.015 P0

This drawing is the copyright of Hollaway Studio and should not be copied or reproduced without written consent.  
All dimensions are to be checked on site prior to fabrication and the architect notified of any discrepancy.  
Do not scale from this drawing.