


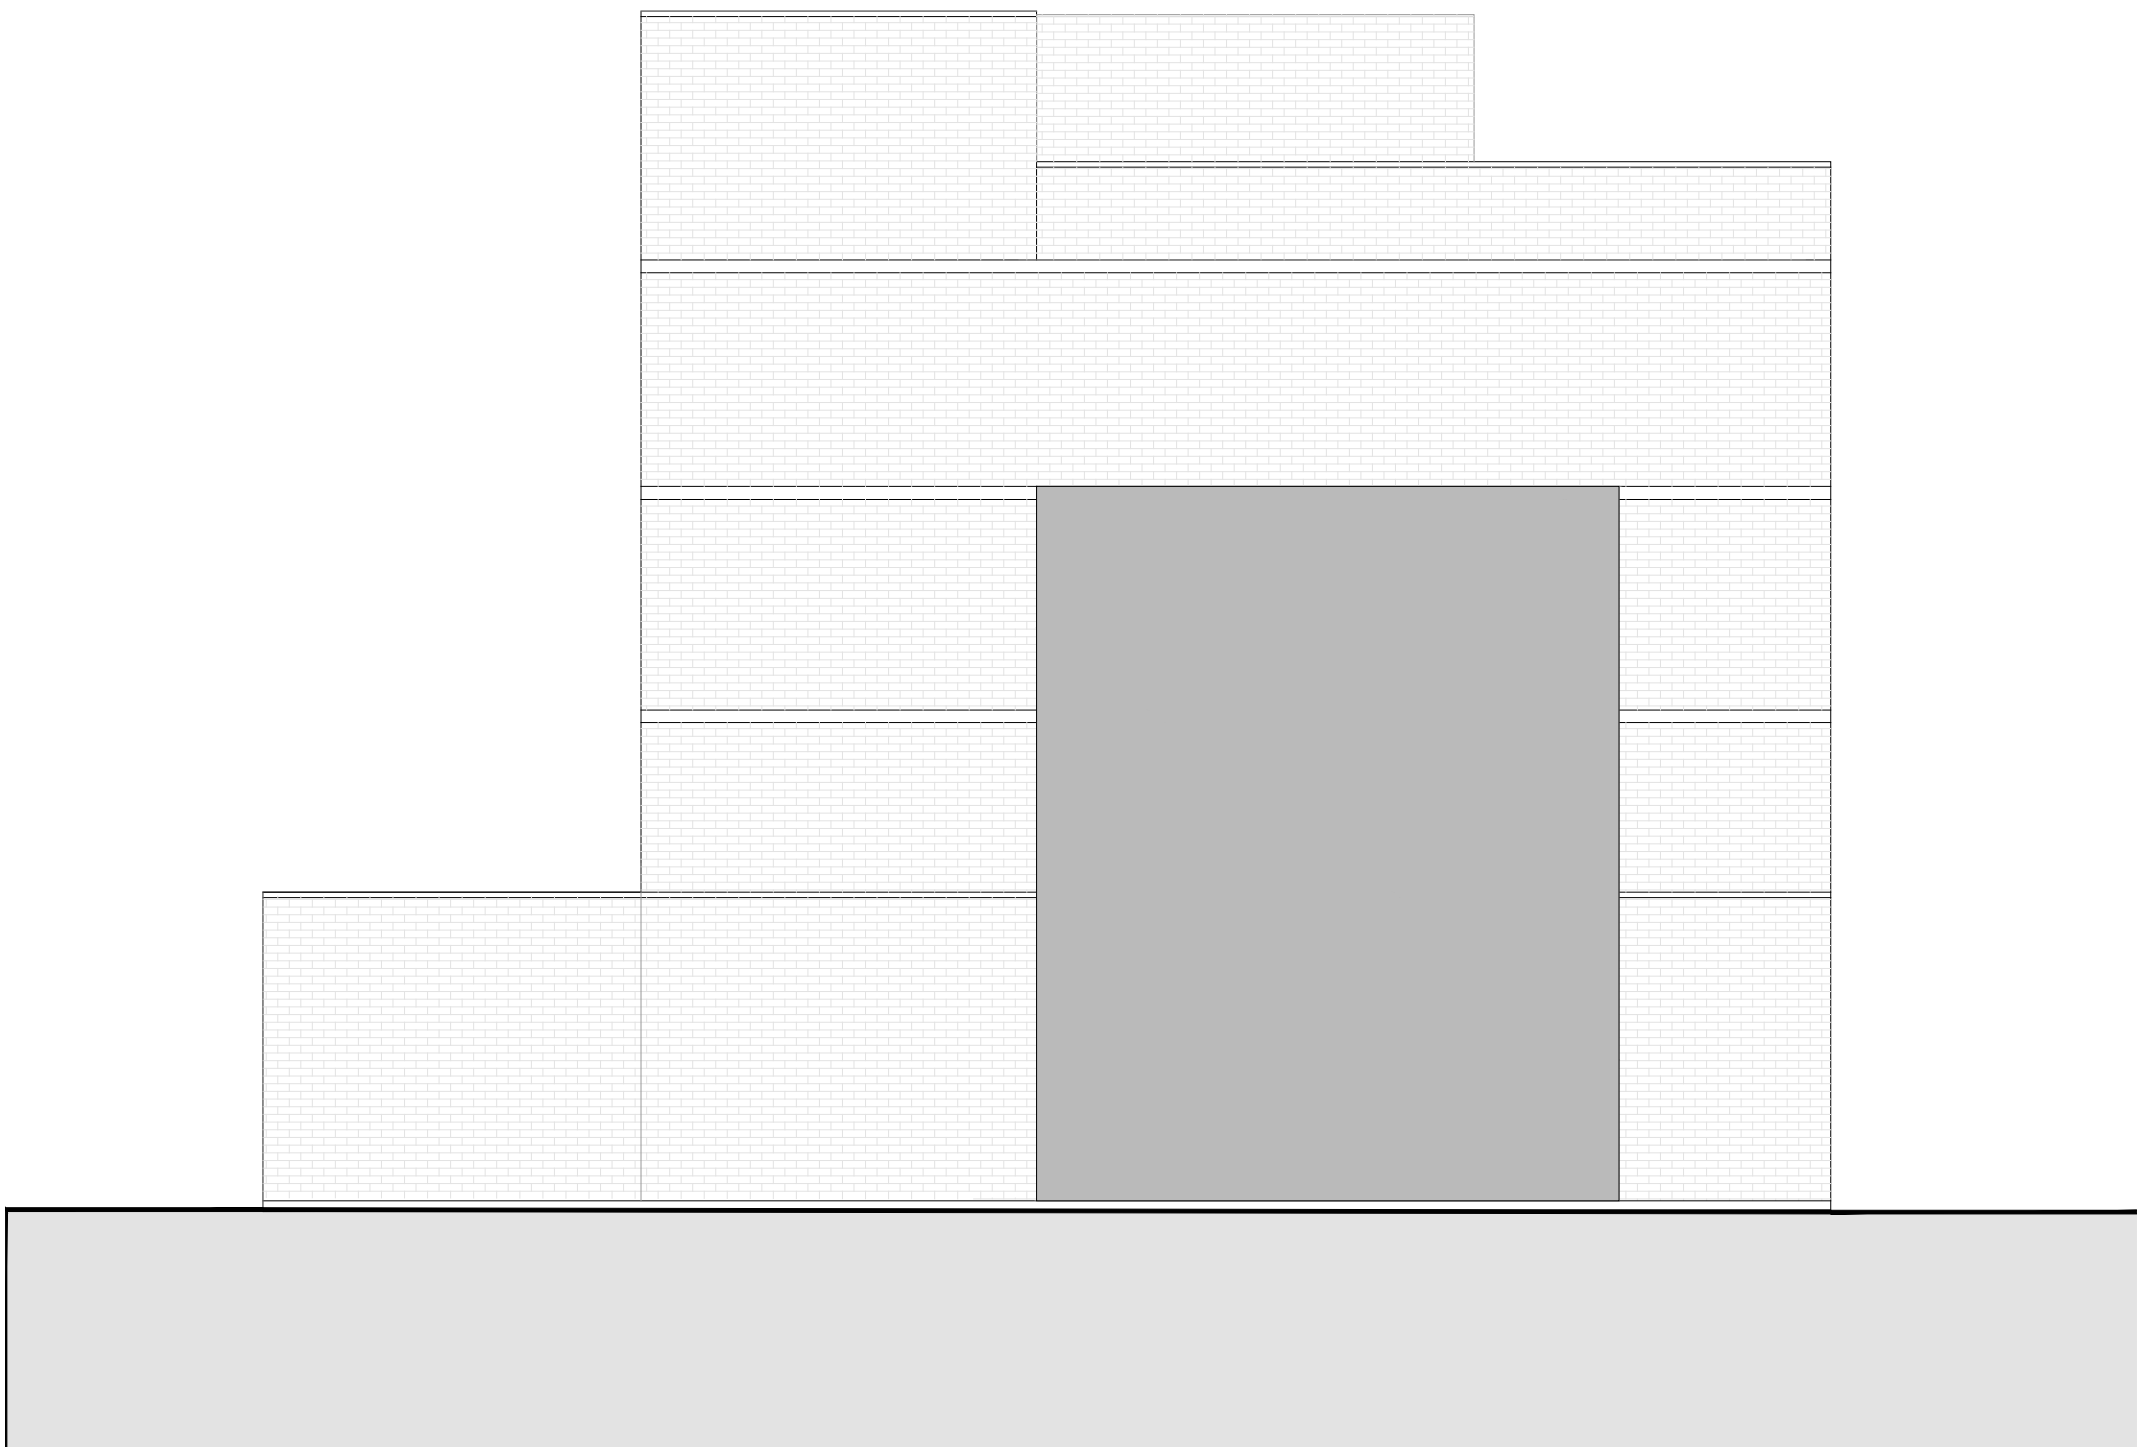


Existing East Elevation (Entrance from The Grove)
Scale 1:100 @ A1




Proposed West Elevation
Scale 1:100 @ A1



Existing South Elevation
Scale 1:100 @ A1

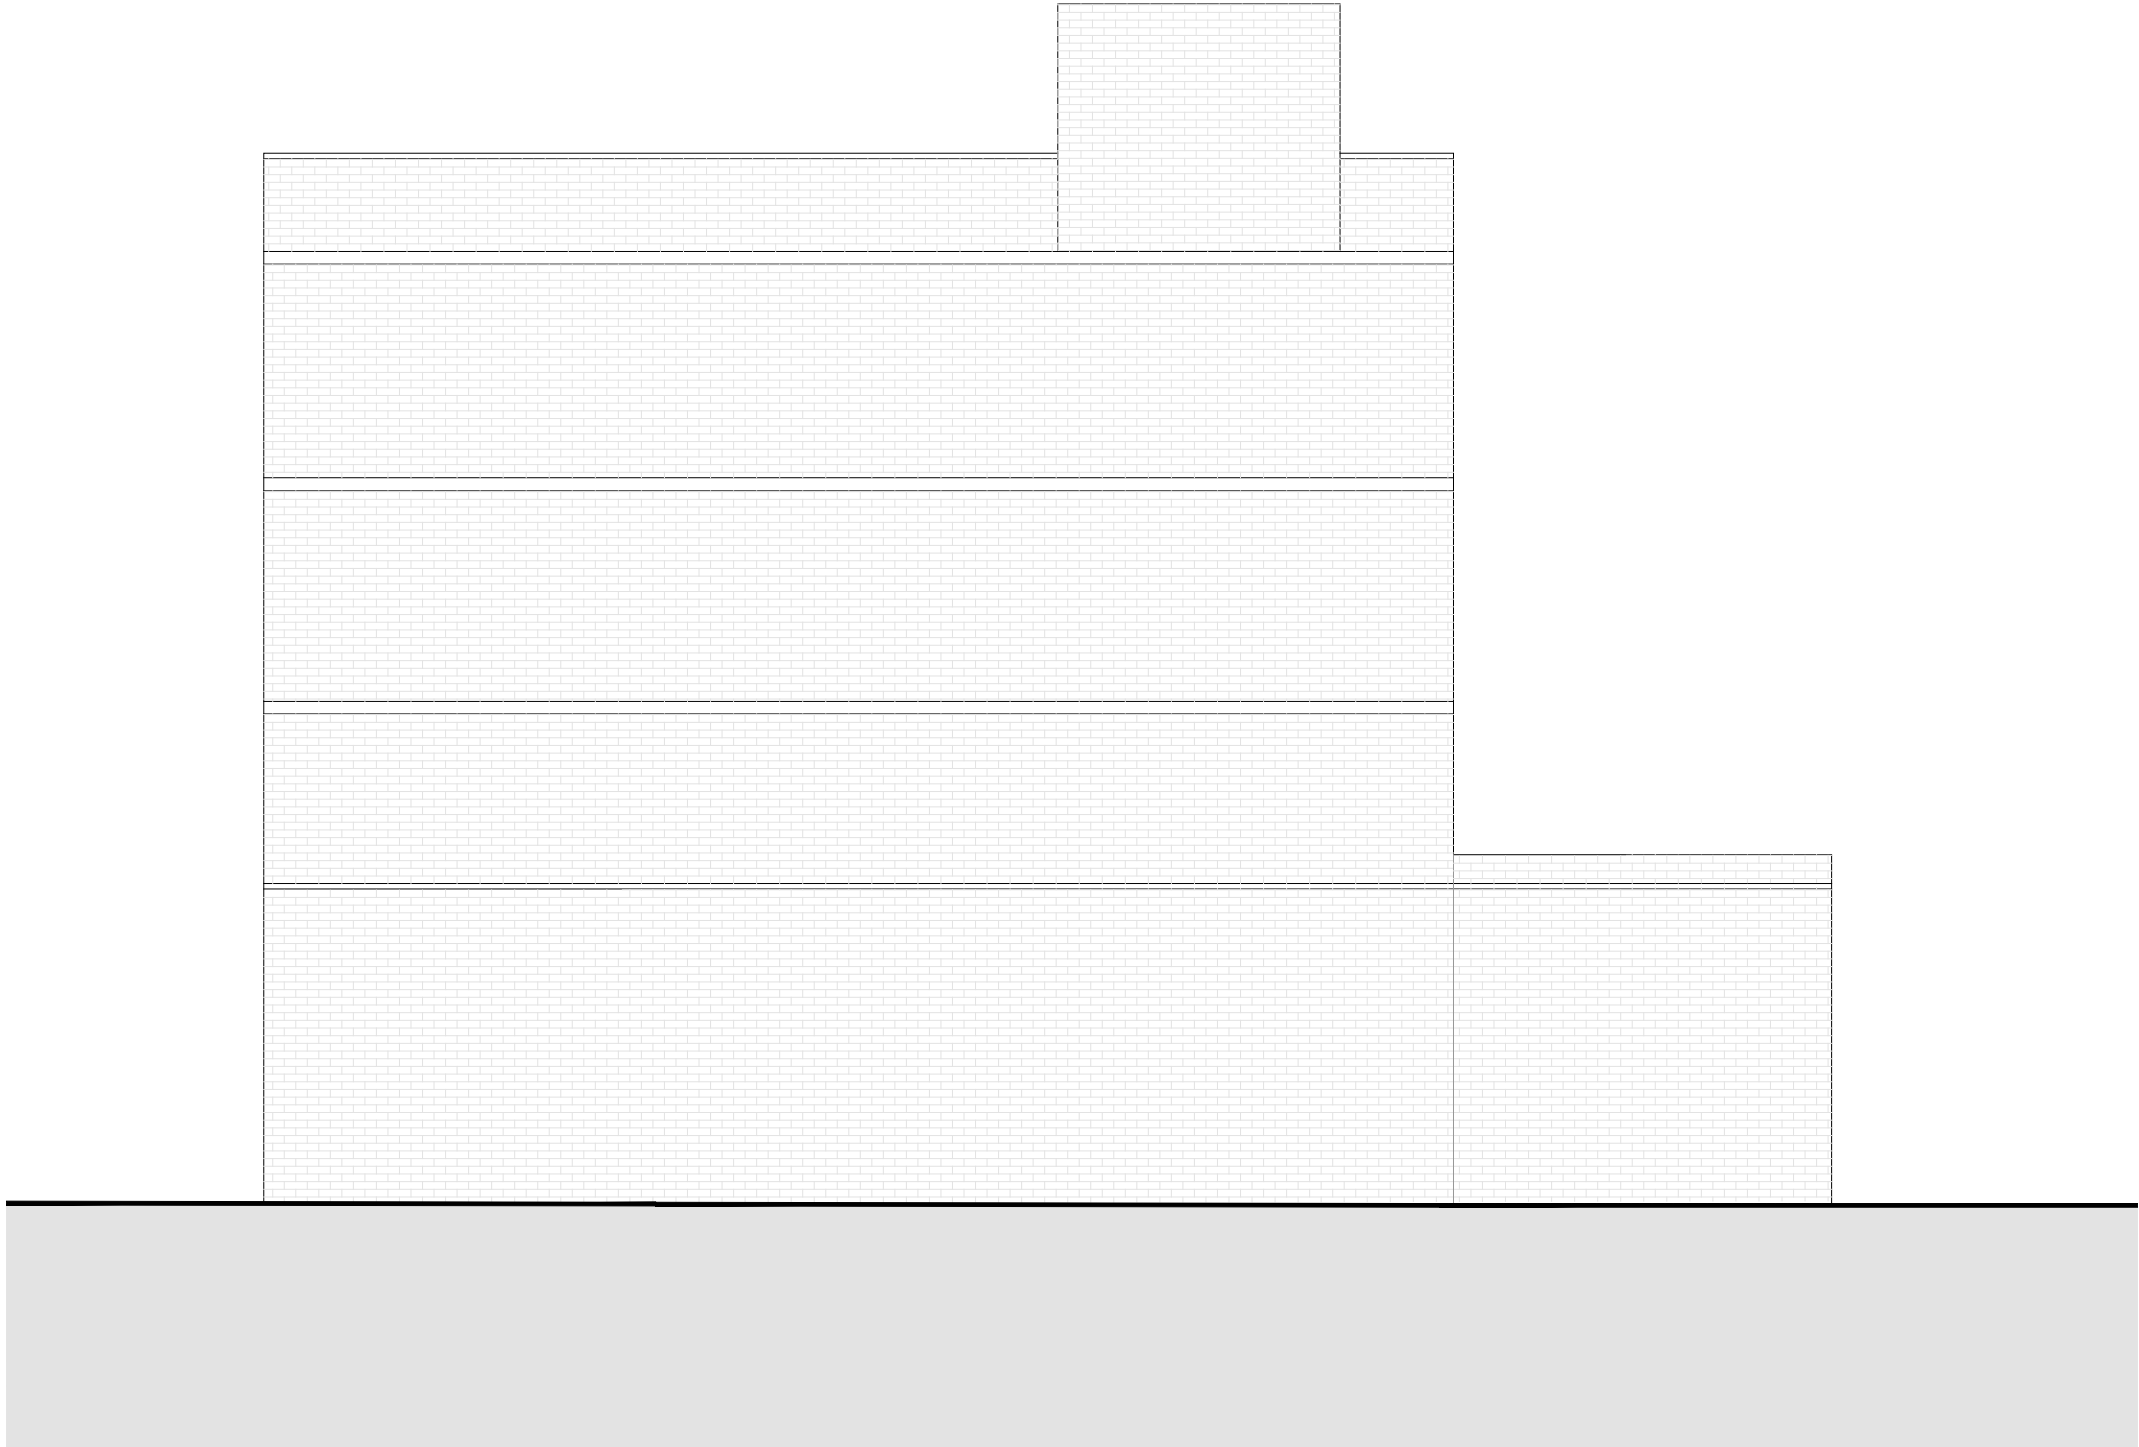

Proposed North Elevation
Scale 1:100 @ A1

 

Hollaway

London | 15a Acton Street | London | W2 1X 9BG
T +44 (0) 20 7095 5425 | E london@hollawaystudio.co.uk | W www.hollawaystudio.co.uk
Kent | The Tramway Stables | Ramport Road | Rythe | Kent | CT21 5BG
T +44 (0) 1303 260 515 | E kent@hollawaystudio.co.uk | W www.hollawaystudio.co.uk

Project | 44-46 THE GROVE
GRAVESEND,----

Client | THE SUBSTANTIA GROUP

Title | EXISTING ELEVATIONS

Status | PLANNING

Scale@A1 | 1:100 Date | JUL 25 Drawn | AD Chk'd | MWJ

Project Number Drawing Number Revision
22.0101 100.020 P0
Bim Number 22.0101-GHA-XX-XX-DR-A-100.020-S0-P0