



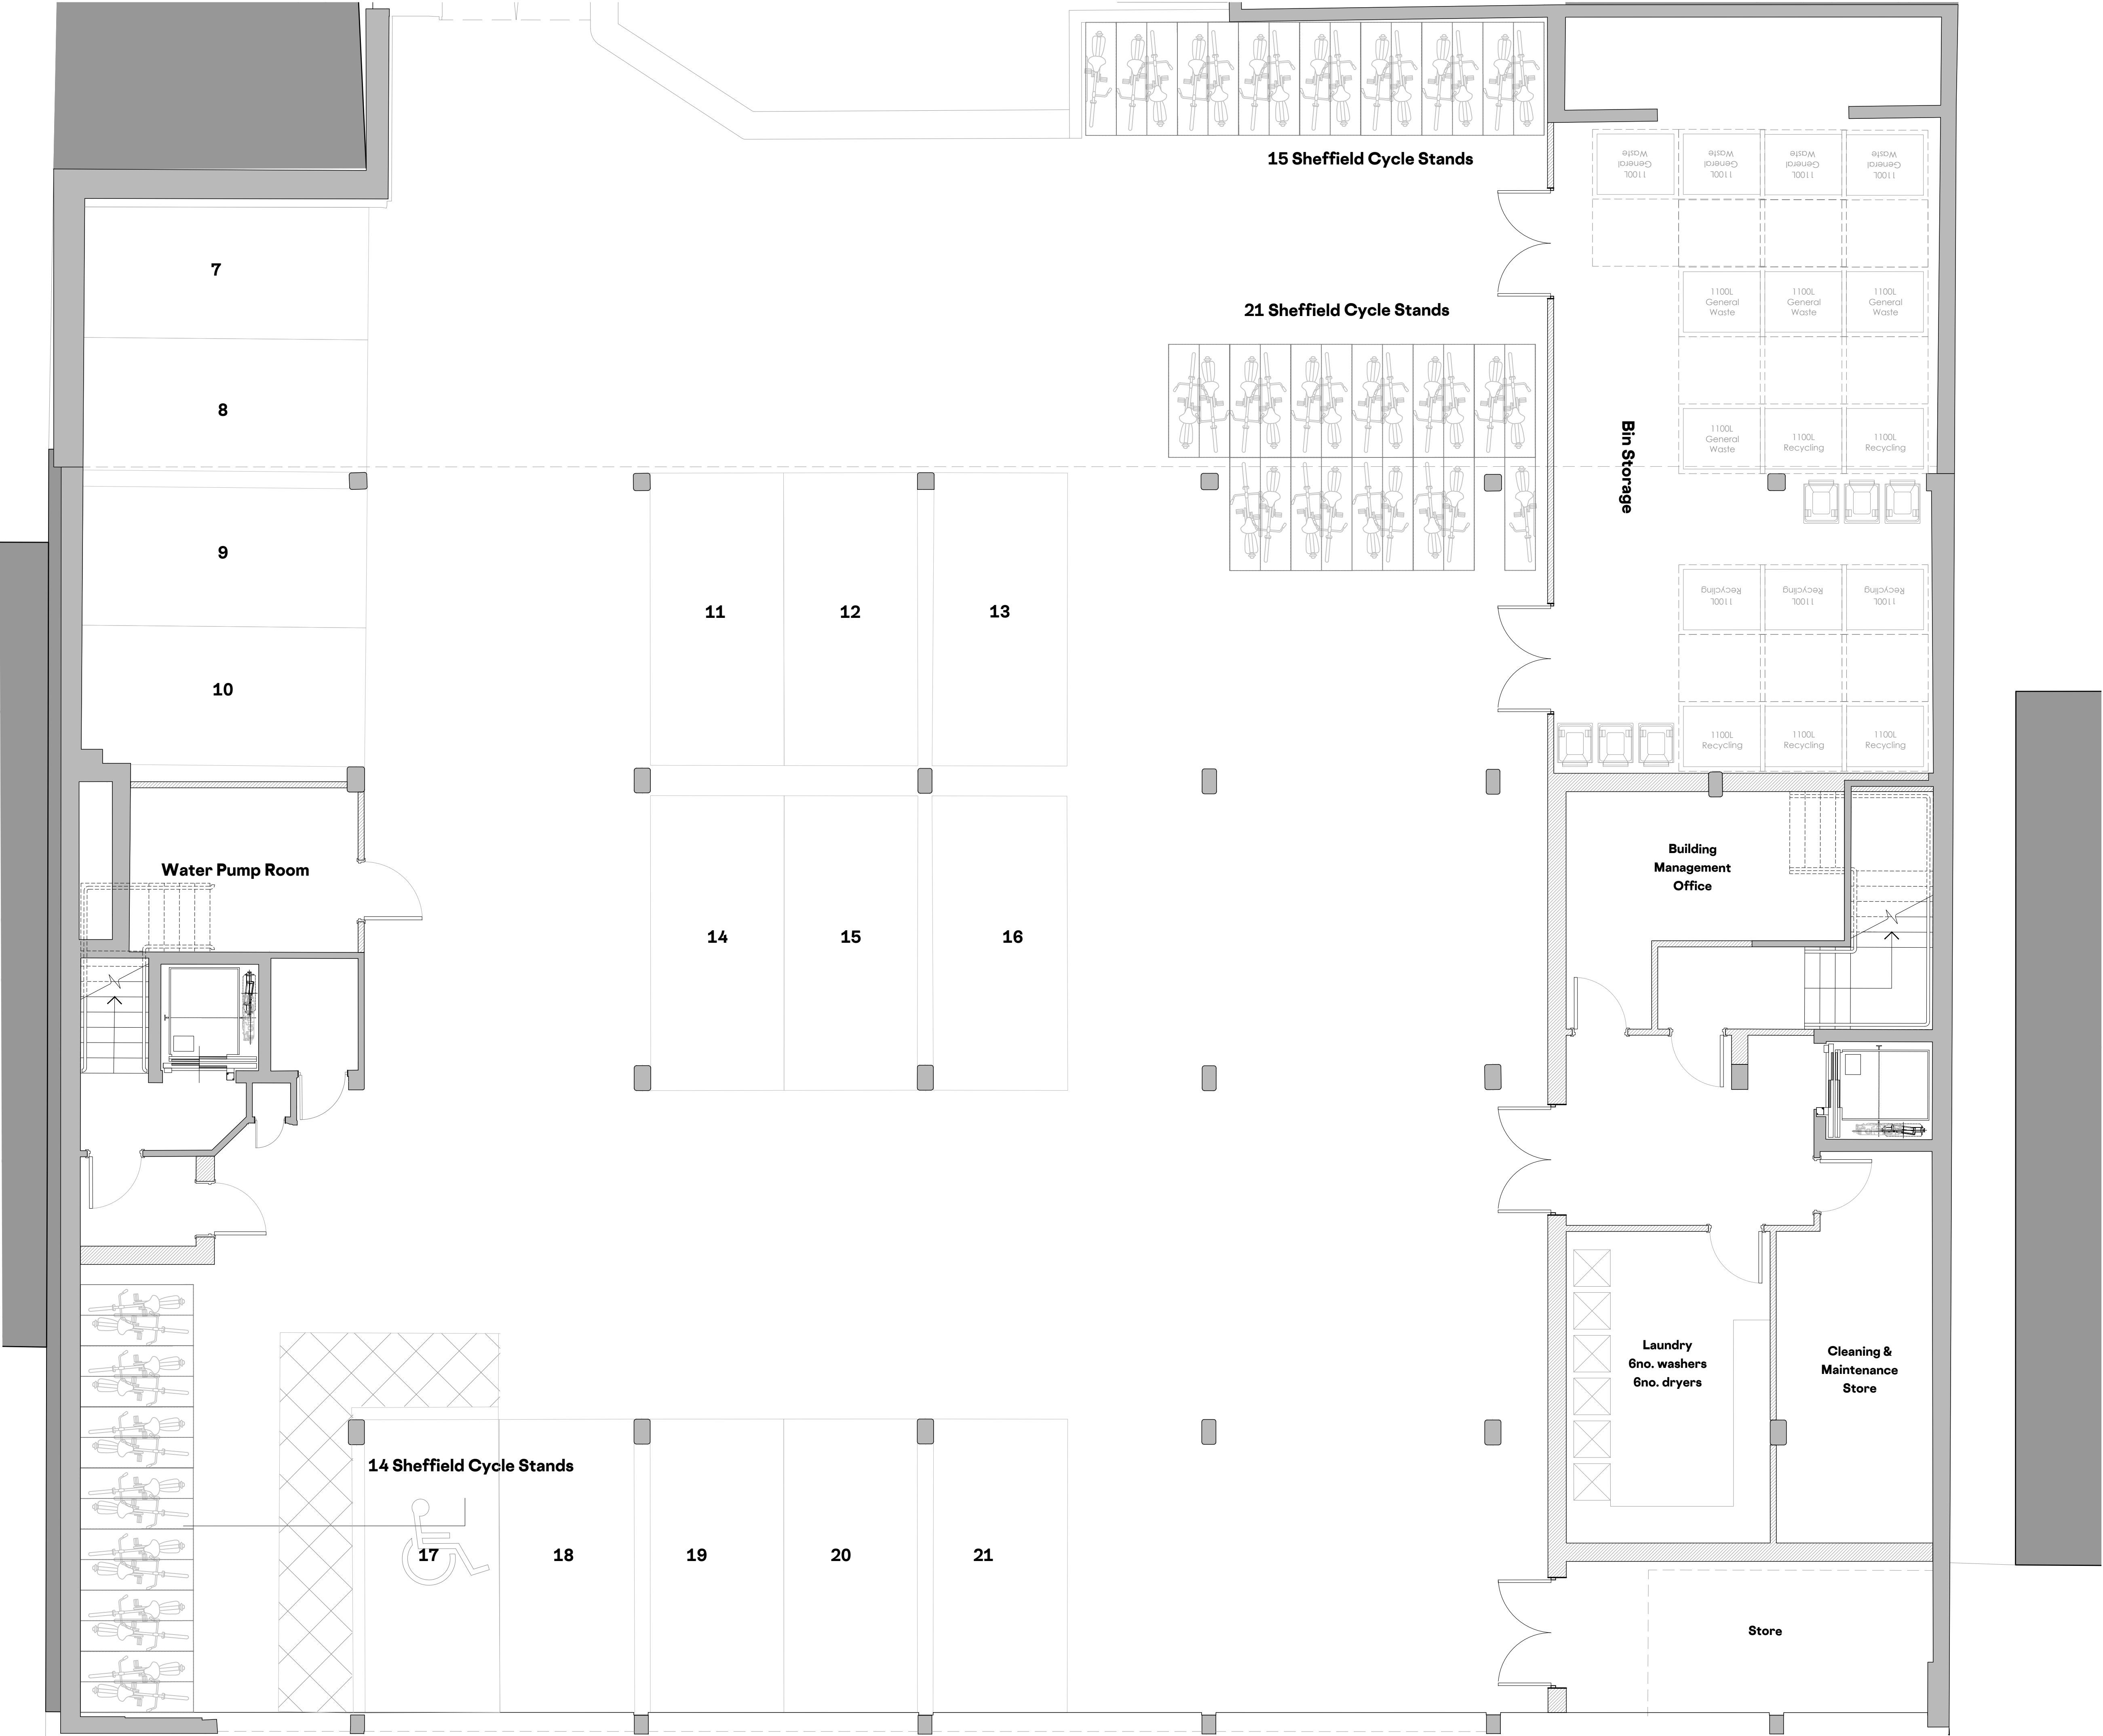

Note. ED.B1.04 sat
outside drawing extents

Proposed Lower Ground Floor Plan
Scale 1:50 @ A1

 

Hollaway

London | 15a Acton Street | London | W12 9PG
T +44 (0) 20 7098 5425 | E london@hollawaystudio.co.uk | W www.hollawaystudio.co.uk
Kent | The Tranway Stables | Ramport Road | Rythe | Kent | CT21 5BG
T +44 (0) 1303 260 515 | E kent@hollawaystudio.co.uk | W www.hollawaystudio.co.uk

Project | 44-46 THE GROVE
GRAVESEND,....
Client | THE SUBSTANTIA GROUP
Title | PROPOSED LOWER GROUND FLOOR PLAN
Status | PLANNING

Scale@A1 | 1:50 Date | JUL 25 Drawn | AD Chk'd | MWJ

Project Number Drawing Number Revision
22.0101 200.010 P0
Bin Number