


Key

- A. Standing Seam Mansard Zinc Roof
B. Standing Seam Mansard Zinc Flat Roof
C. Dormer Roof
D. Flat Roof
E. Existing Parapet wall
F. AOV (Provide Roof Access for maintenance).
G. Smoke Shaft

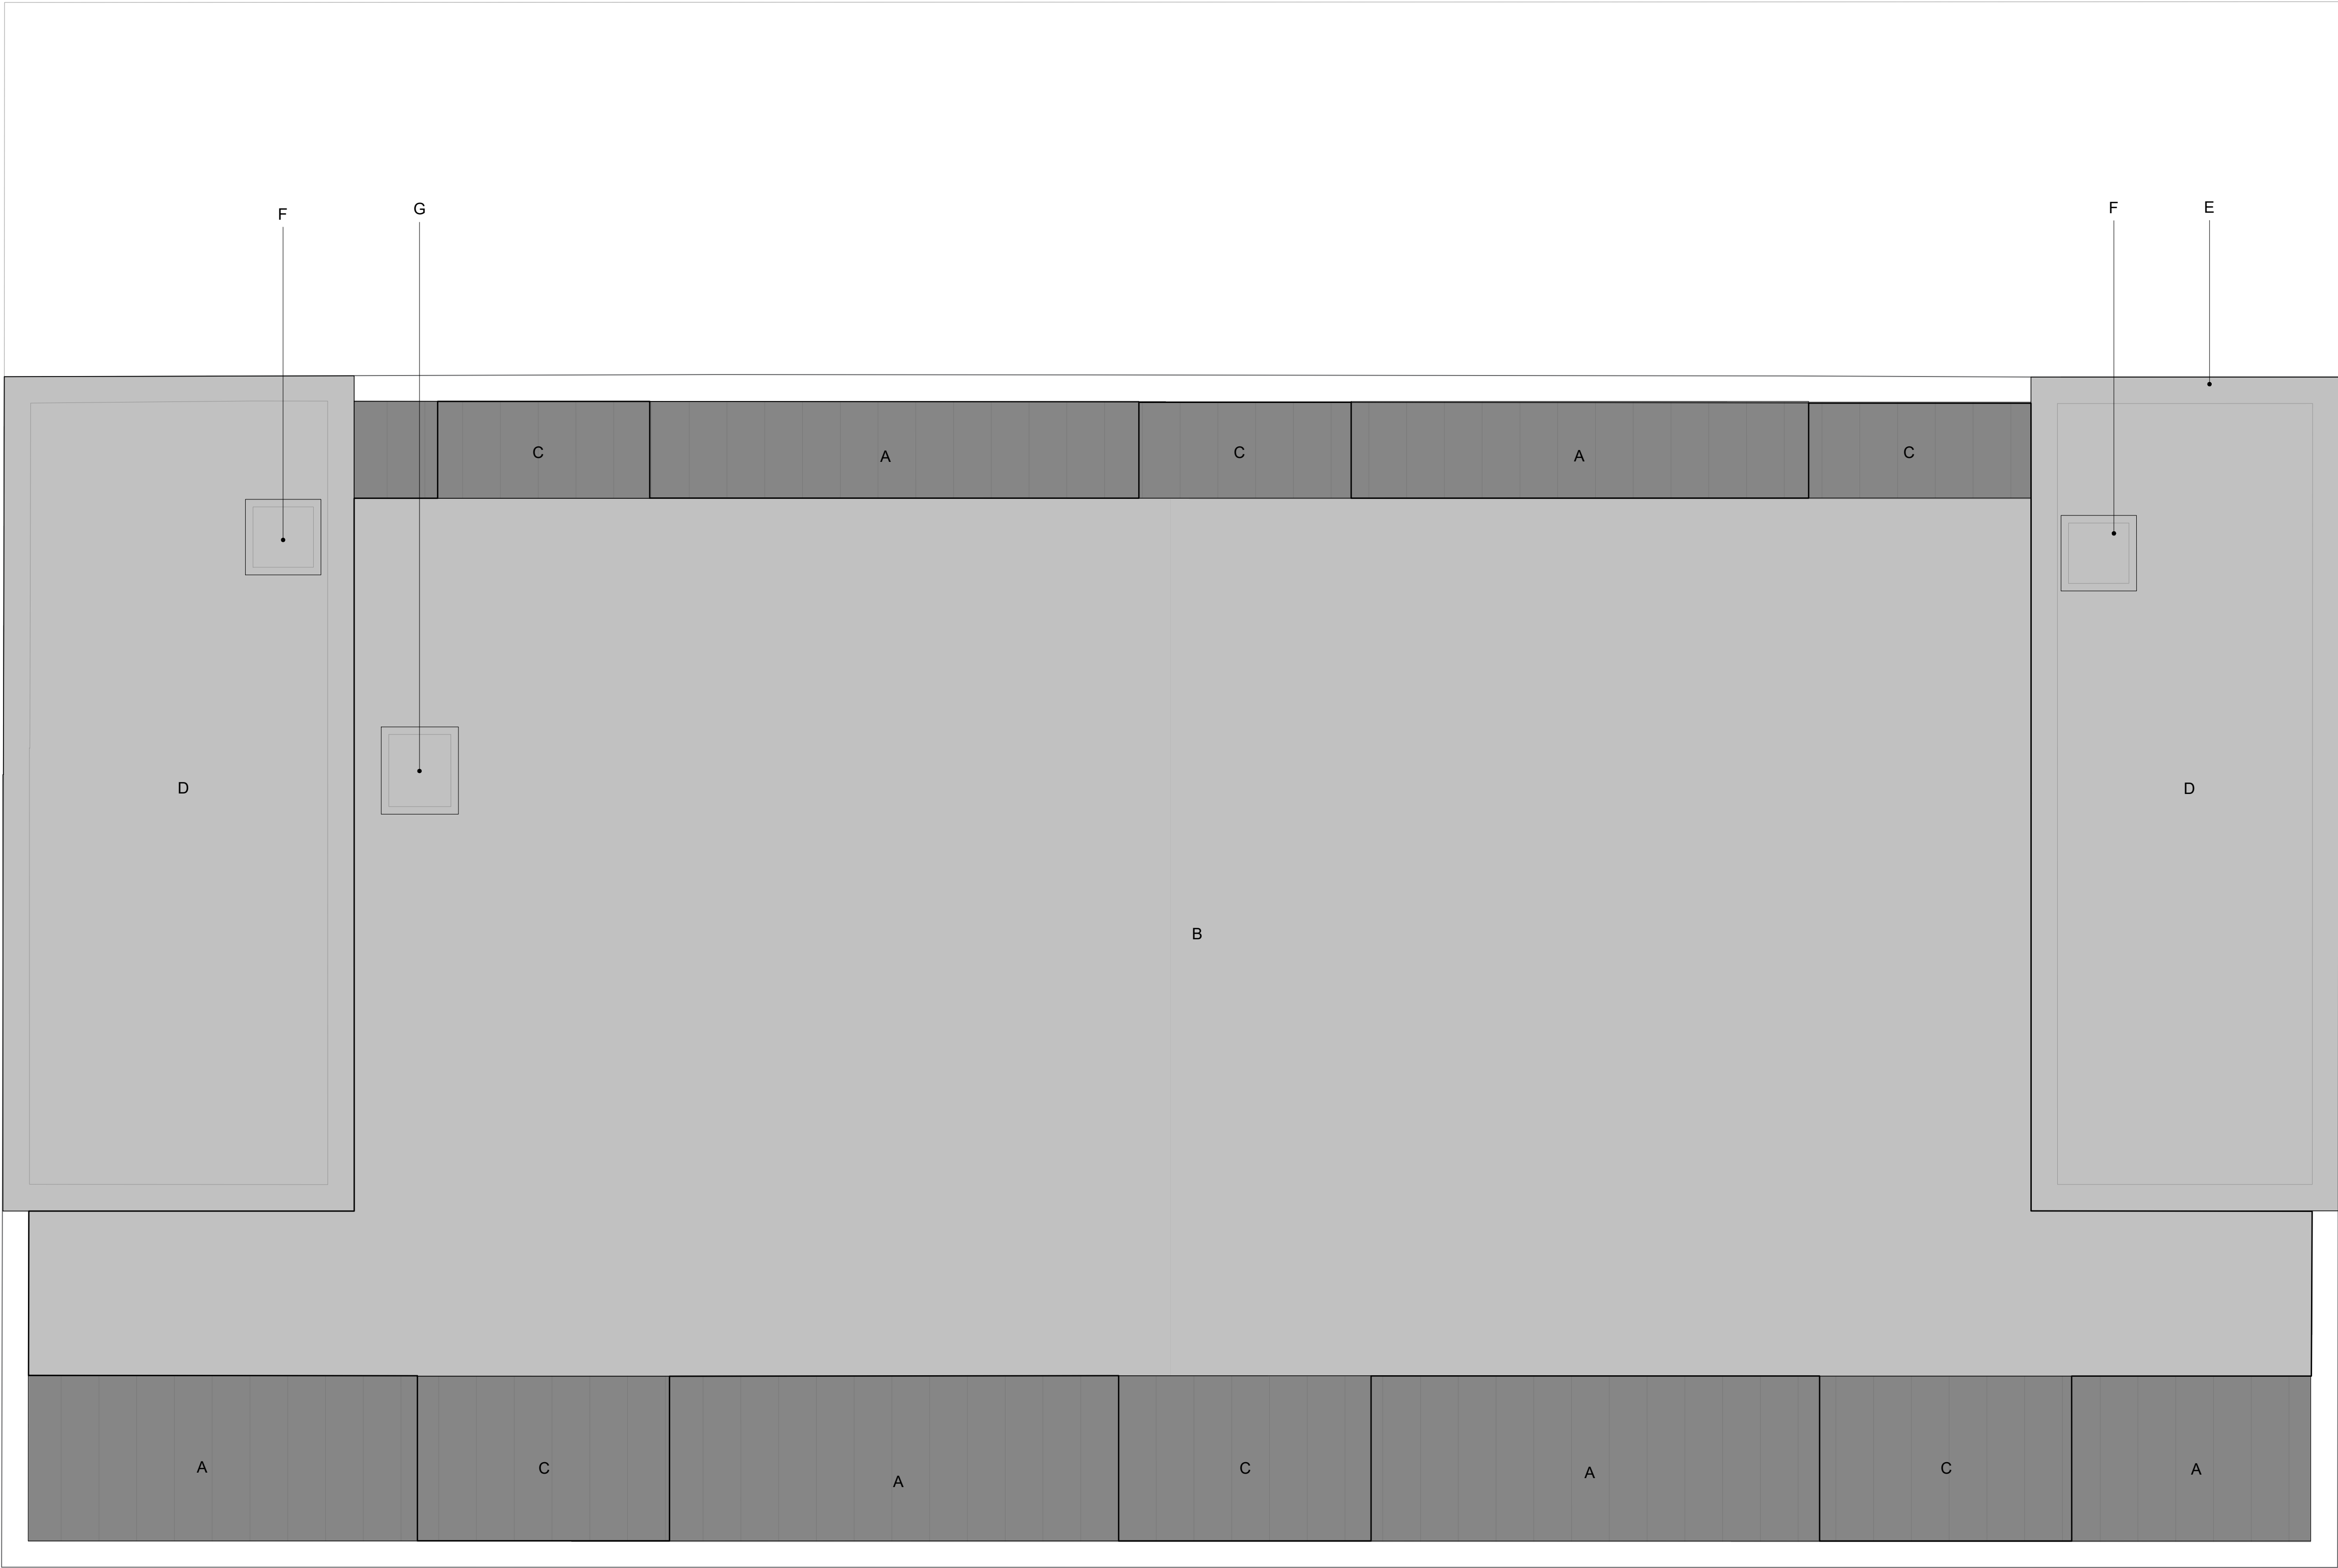

Hollaway

London | 15a Acton Street | London | WC1X 9BG
T +44 (0) 20 7096 5625 | E london@hollawaystudio.co.uk | W www.hollawaystudio.co.uk
Kent | The Tramway Stables | Ramport Road | Rythe | Kent | CT21 5BG
T +44 (0)1303 260 515 | E kent@hollawaystudio.co.uk | W www.hollawaystudio.co.uk

Project | 44-46 THE GROVE
GRAVESEND,----
Client | THE SUBSTANTIA GROUP
Title | PROPOSED FLOOR PLAN
Status | PLANNING

Scale@A1 1:50 Date | JUL 25 Drawn | AD Chk'd | MWJ

Project Number Drawing Number Revision
22.0101 200.016 P0

This drawing is the copyright of Hollaway Studio and should not be copied or reproduced without written consent.
All dimensions are to be checked on site prior to fabrication and the architect notified of any discrepancy.
Do not scale from this drawing.

Proposed Roof Plan
Scale 1:50 @ A1

