

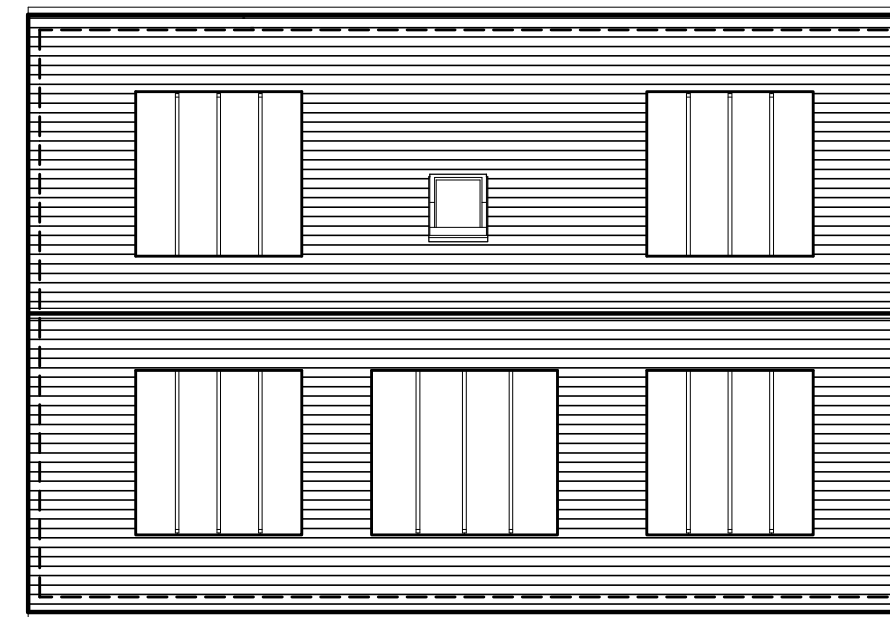


Building 4 ground floor plan

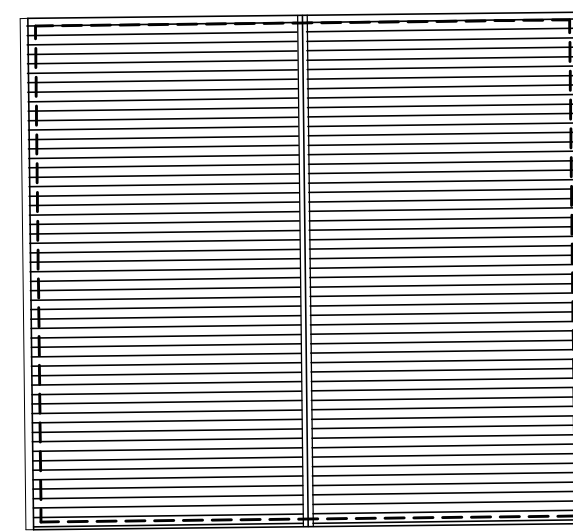


roof plan 1:100

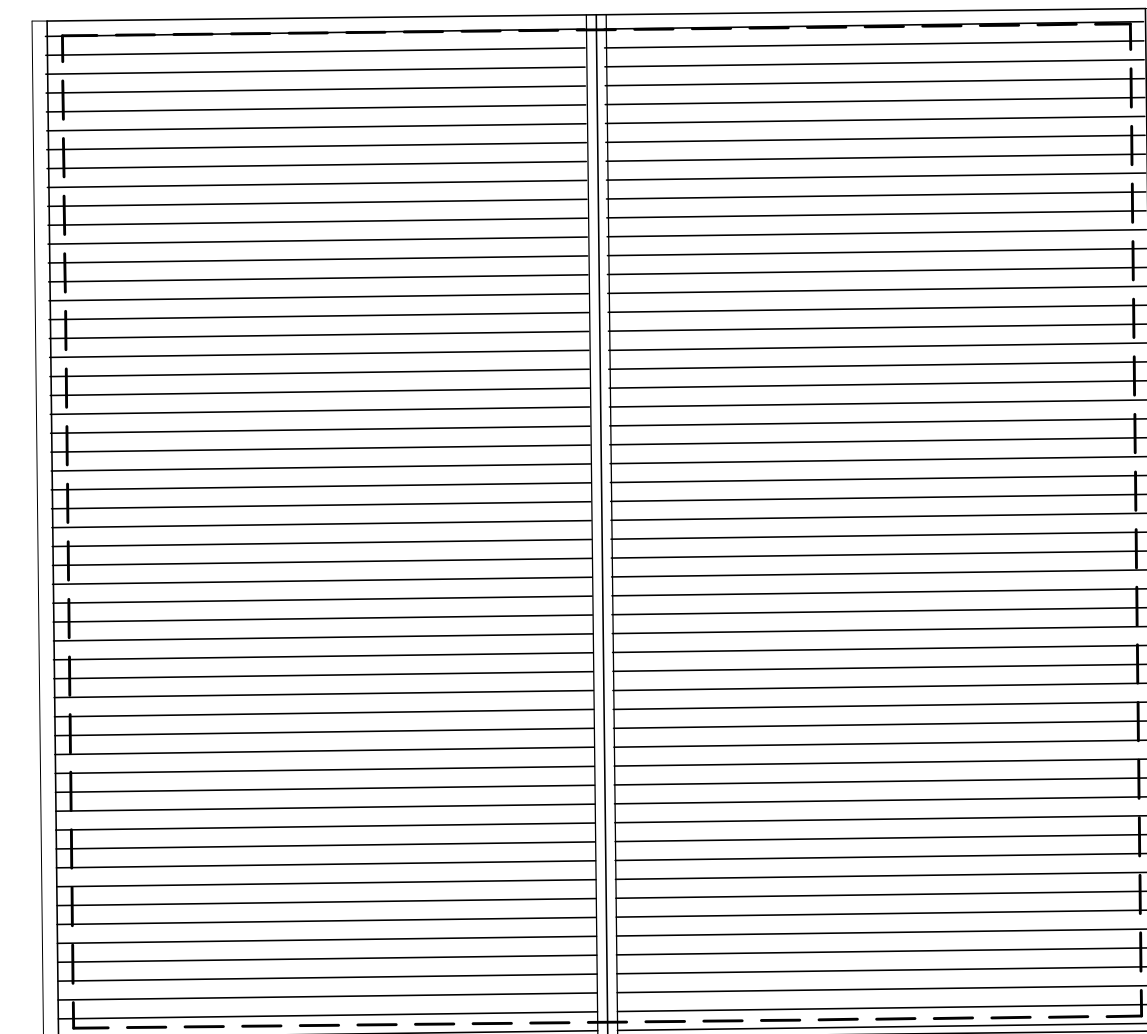

block plan 1:500




Scale (m) 1:500

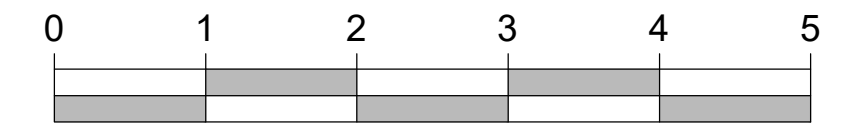


Scale (m) 1:50

Although PDF files provide accurate printouts of what is on screen, small discrepancies can occur which may affect the sizes of scale drawings; check the size against the scale below and contact D+GP if you require a paper original

 

Figured dimensions are to be taken in preference to scaled dimensions, no work is to be put in hand until site dimensions have been checked and any discrepancies reported to the Architects.
The copyright of this drawing and design remains with The Duncan+Graham Partnership.

Revisions	
A	May 24 drawing updated
B	June 24 BNG allocated land indicated
C	July 24 ground floor bedroom removed

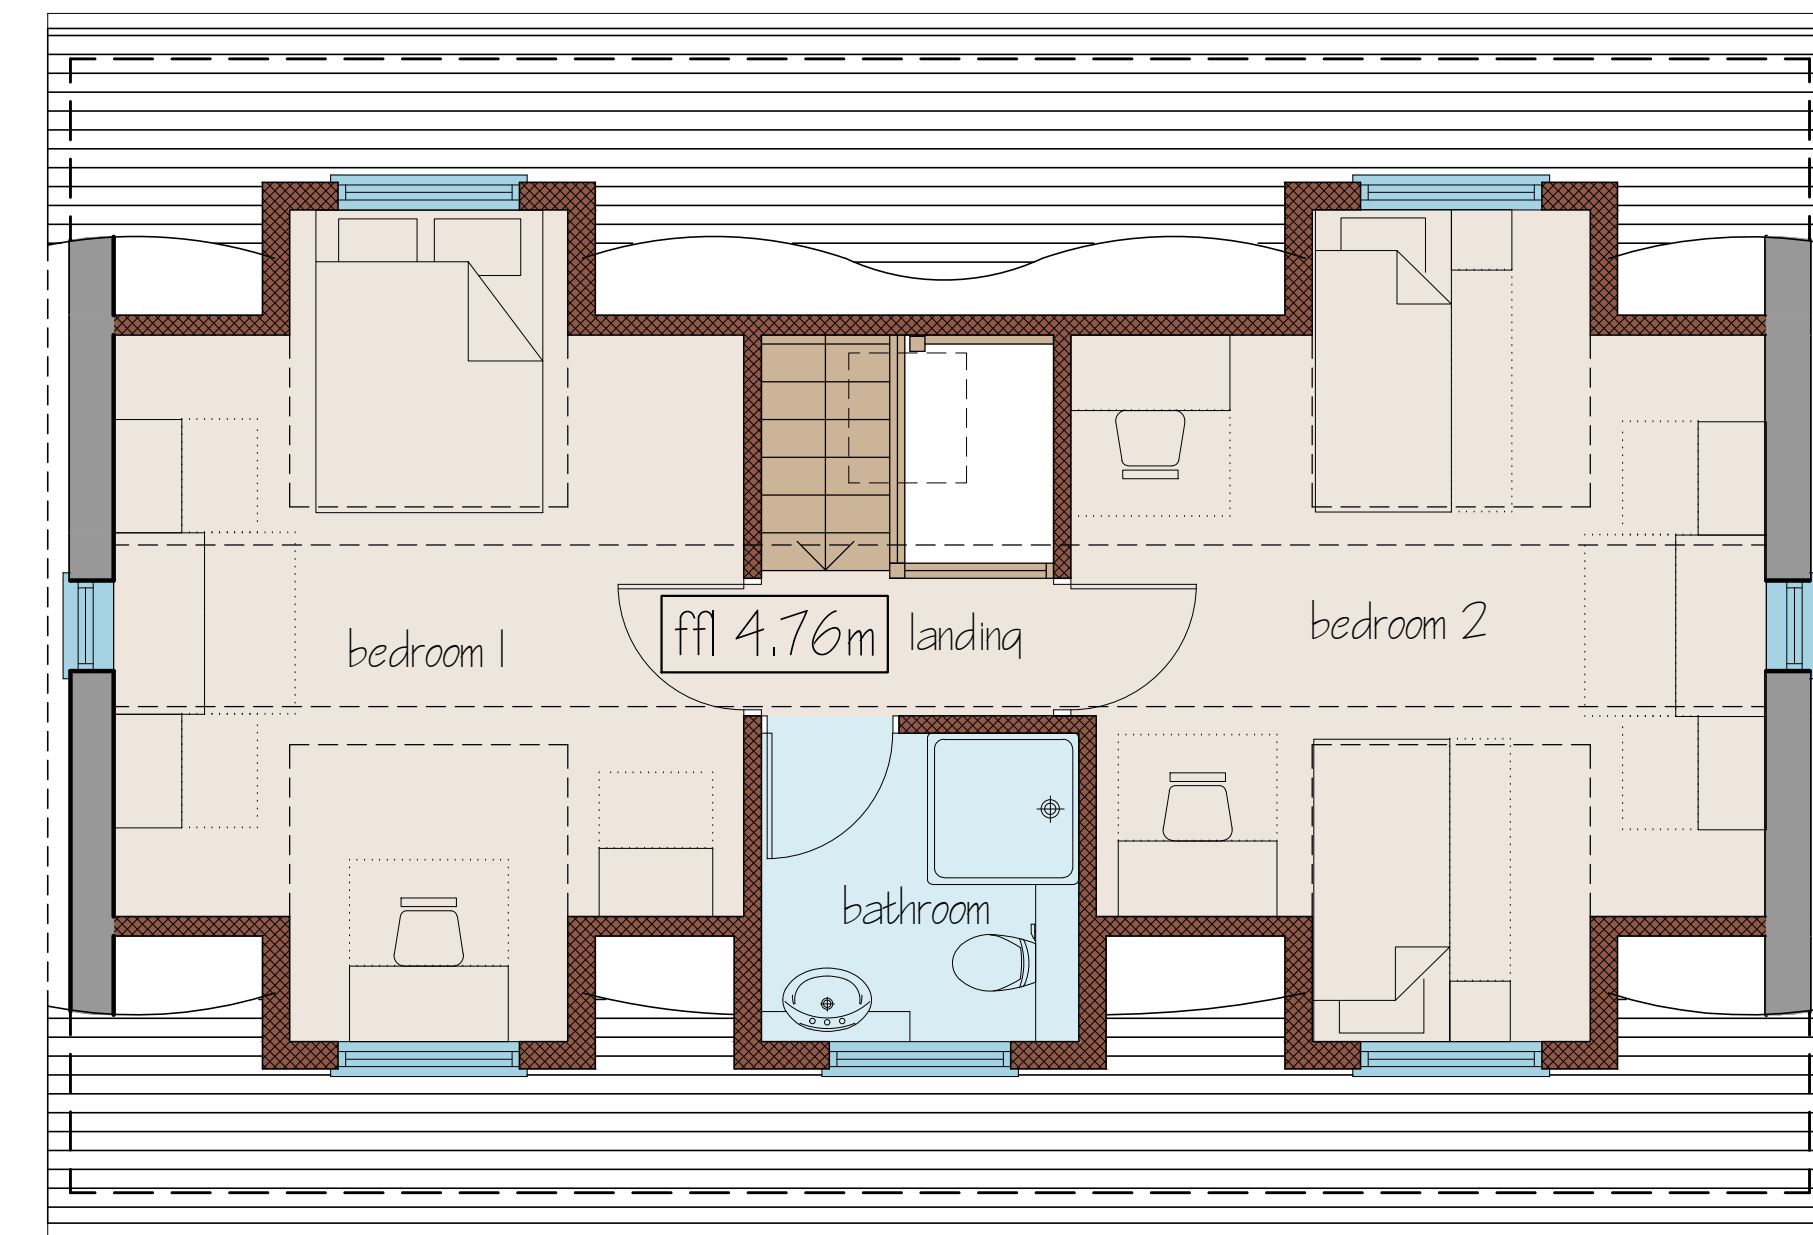

first floor plan

Job title
Conversion
of
Giles Farm
Church Street
Higham
for
Giles Farm Limited
Drawing title
PROPOSED SCHEME
floor plans & block plan
building 4 & 3