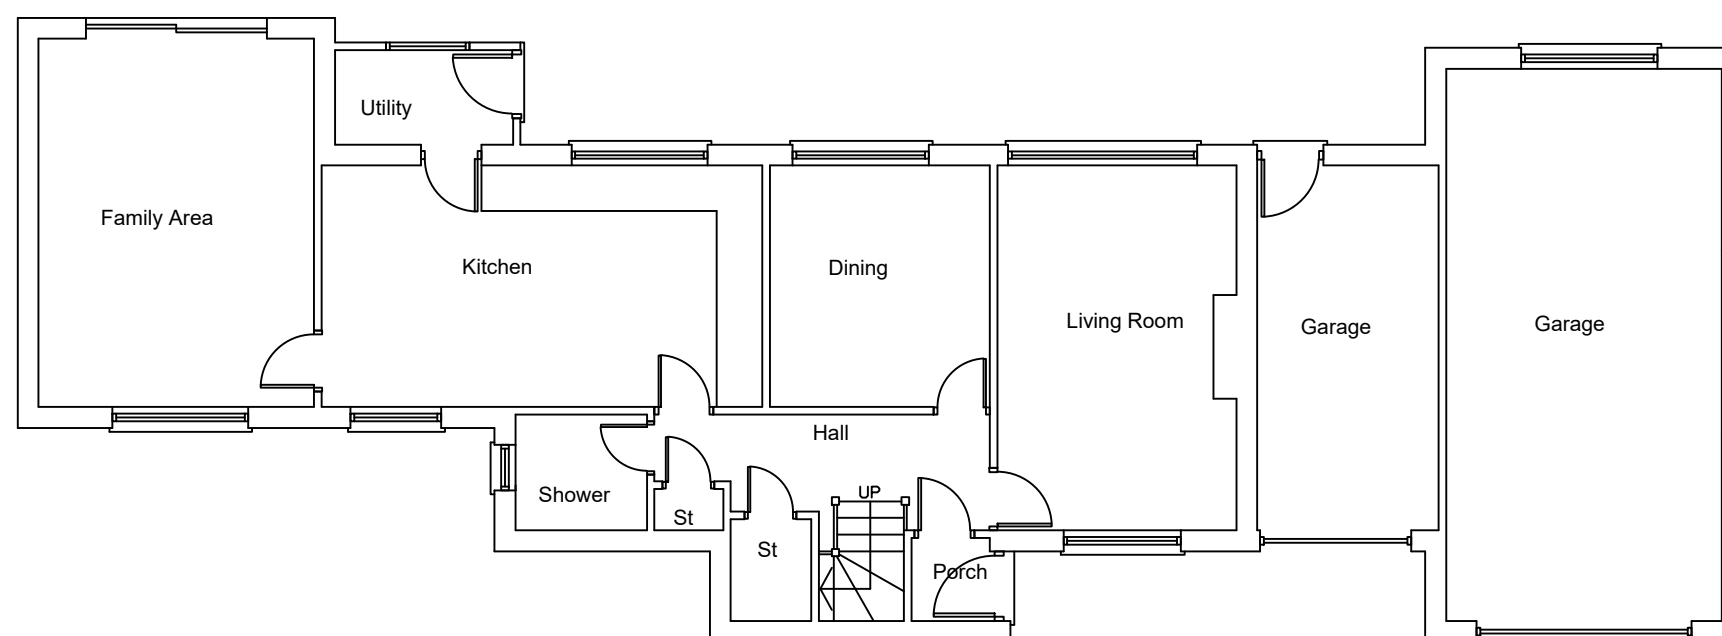
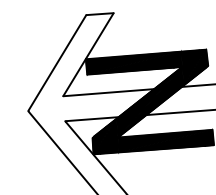


Proposed Permitted Development at Tawahi, Telegraph Hill, Higham, Rochester		EX GROUND FLOOR PLAN	Drg.No: 101
Scale: 1:100@A3	Date: March 25		