



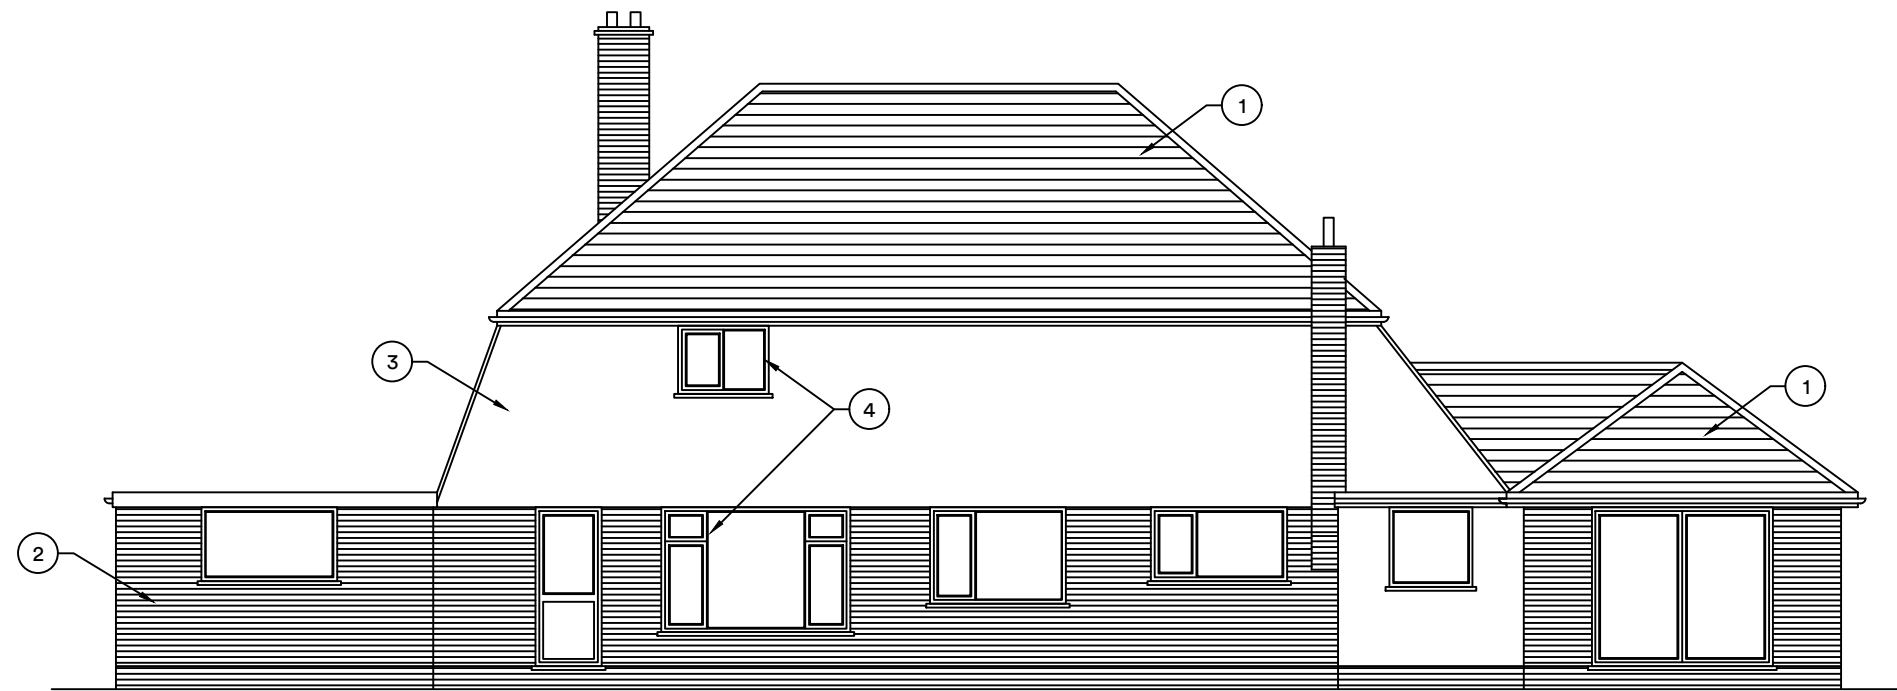


EXISTING EAST ELEVATION

KEY TO MATERIALS	
1	Plain tiles
2	Facing brickwork
3	White render
4	White upvc double glazed windows

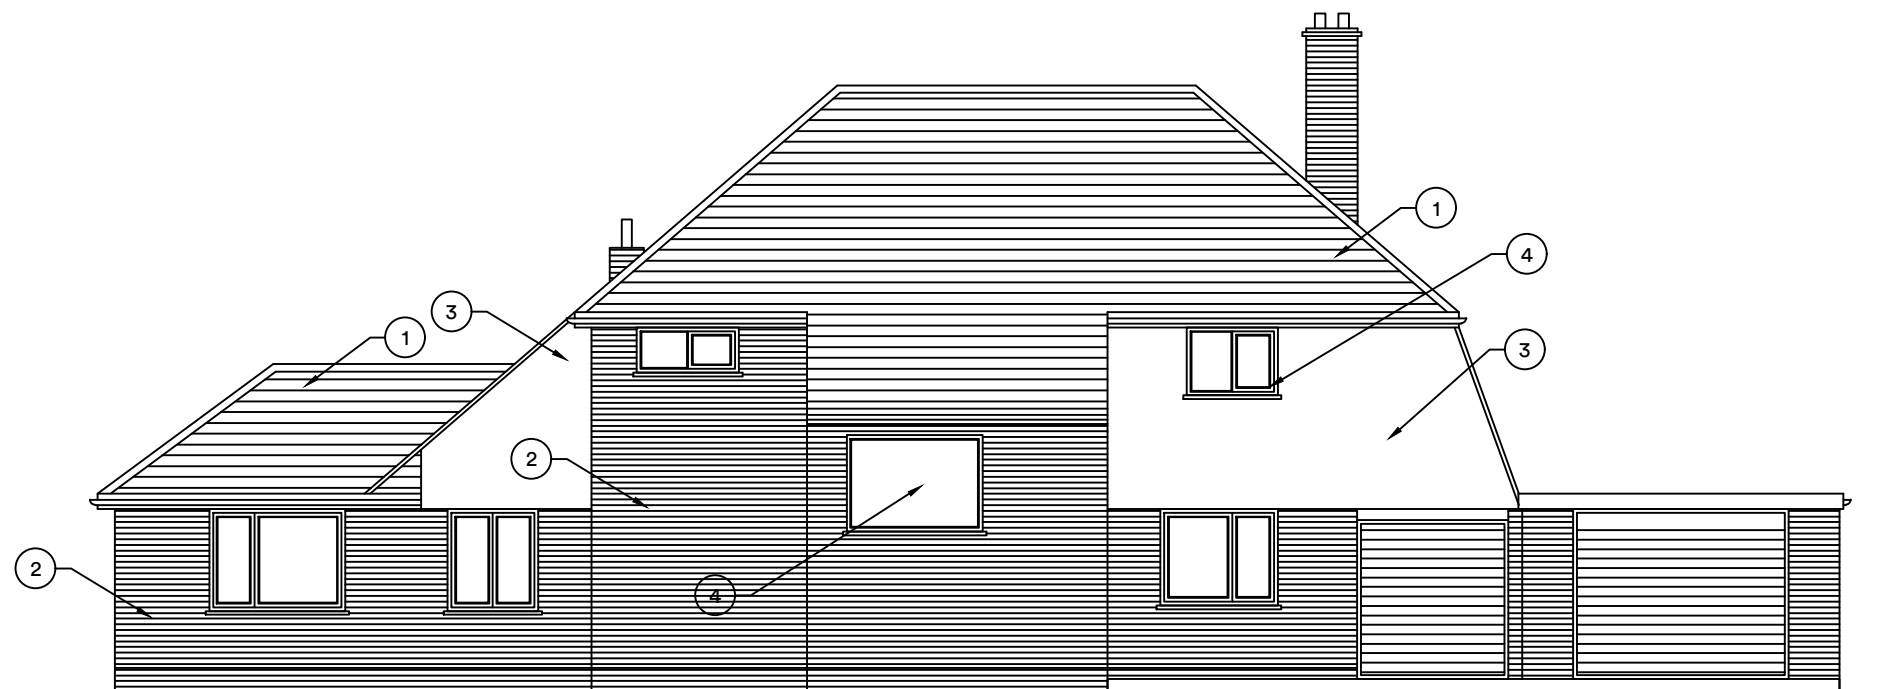

EXISTING WEST ELEVATION

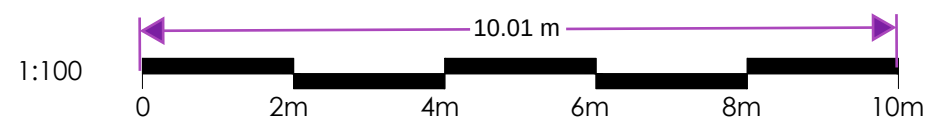

Proposed Permitted Development at
Tawahi, Telegraph Hill, Higham,
Rochester

Scale: 1:100@A3

Date: March 25

EX ELEVATIONS

Drg.No:

104