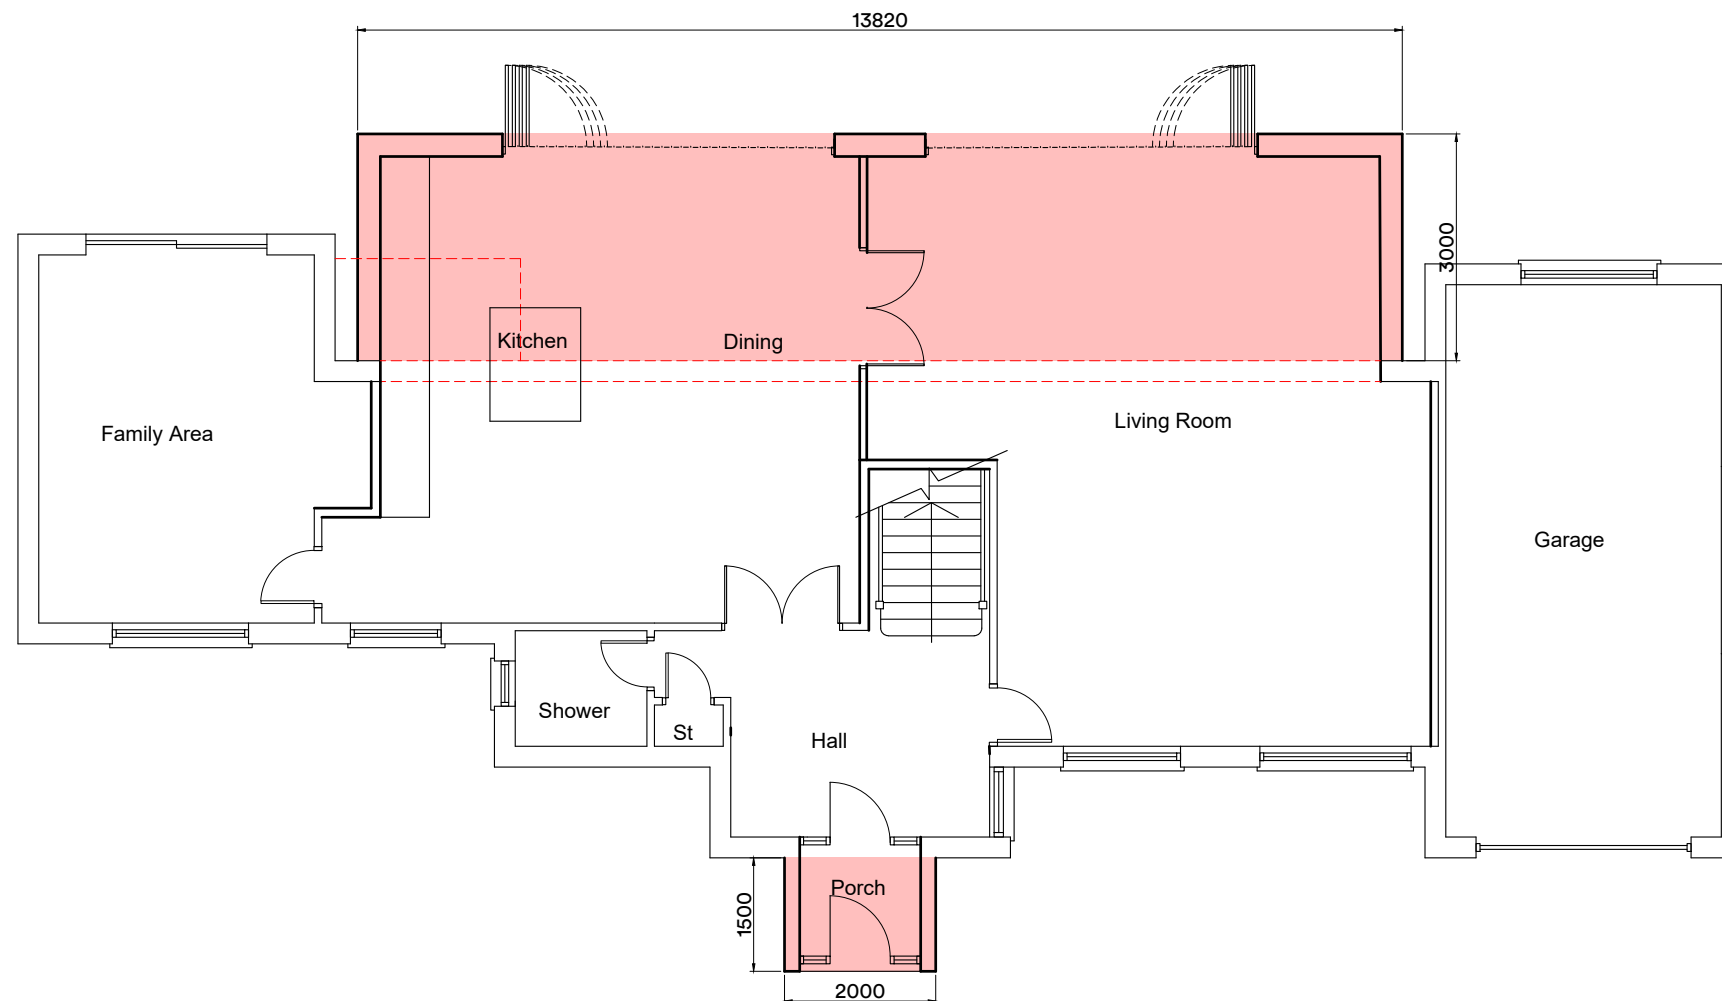
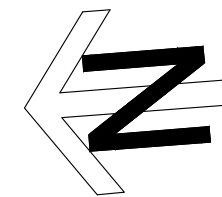


Proposed Permitted Development at
Tawahi, Telegraph Hill, Higham,
Rochester ME3 7NW

Scale: 1:100@A3

Date: March 25

**PROPOSED GROUND
FLOOR PLAN**

Org.No:

202